
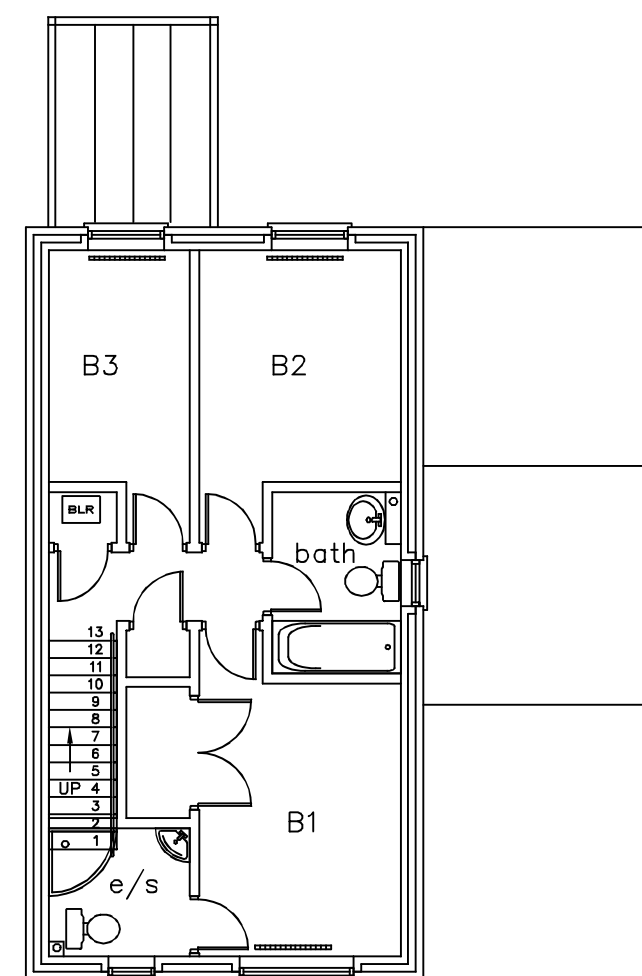
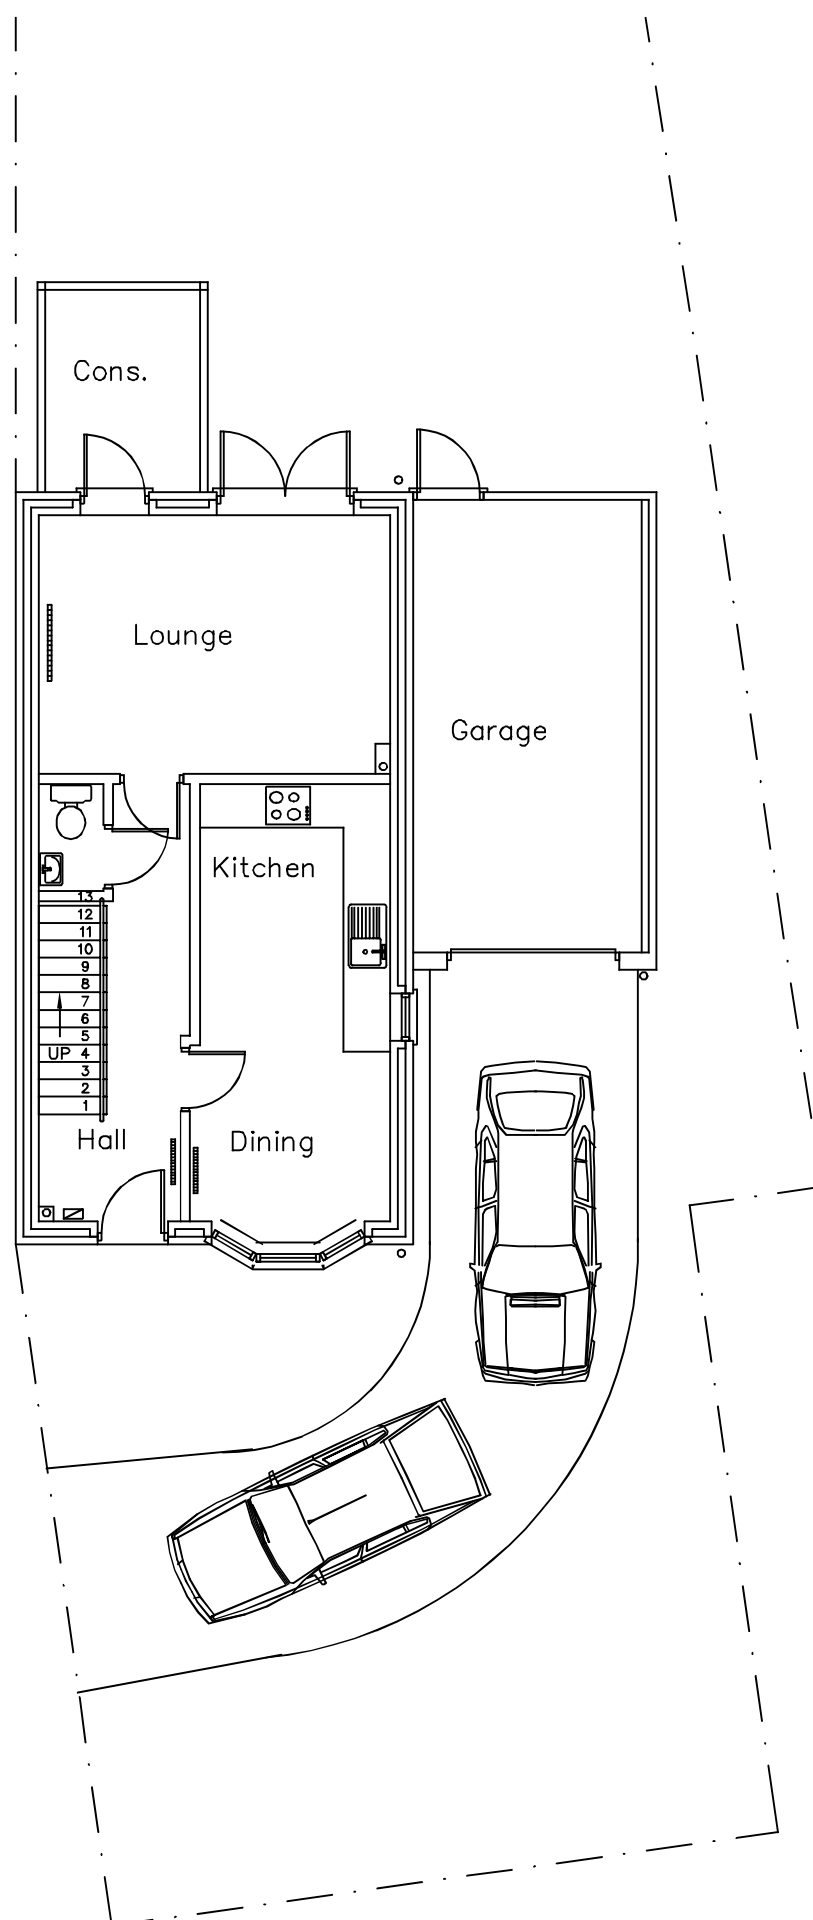


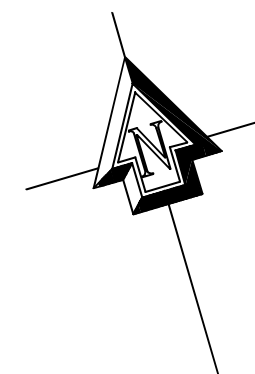

6 Orchard Close
Hayling Island
PO11 9AR

SURVEY PLANS

Martin Critchley
Chartered Architect
7 North Street
Havant, Hampshire, PO9 1PW
023 92 474 919
critchleyarchitect@hotmail.com

Scale A3 = 1:100
Drawn MHC
Date 27/08/13

Revisions

A. Parking added. 25/09/13
B.
C.

GROUND

FIRST

1340-101 ^A

metres

10

20

30