


STREET VIEW

239

241

243

243 Hart Plain Ave

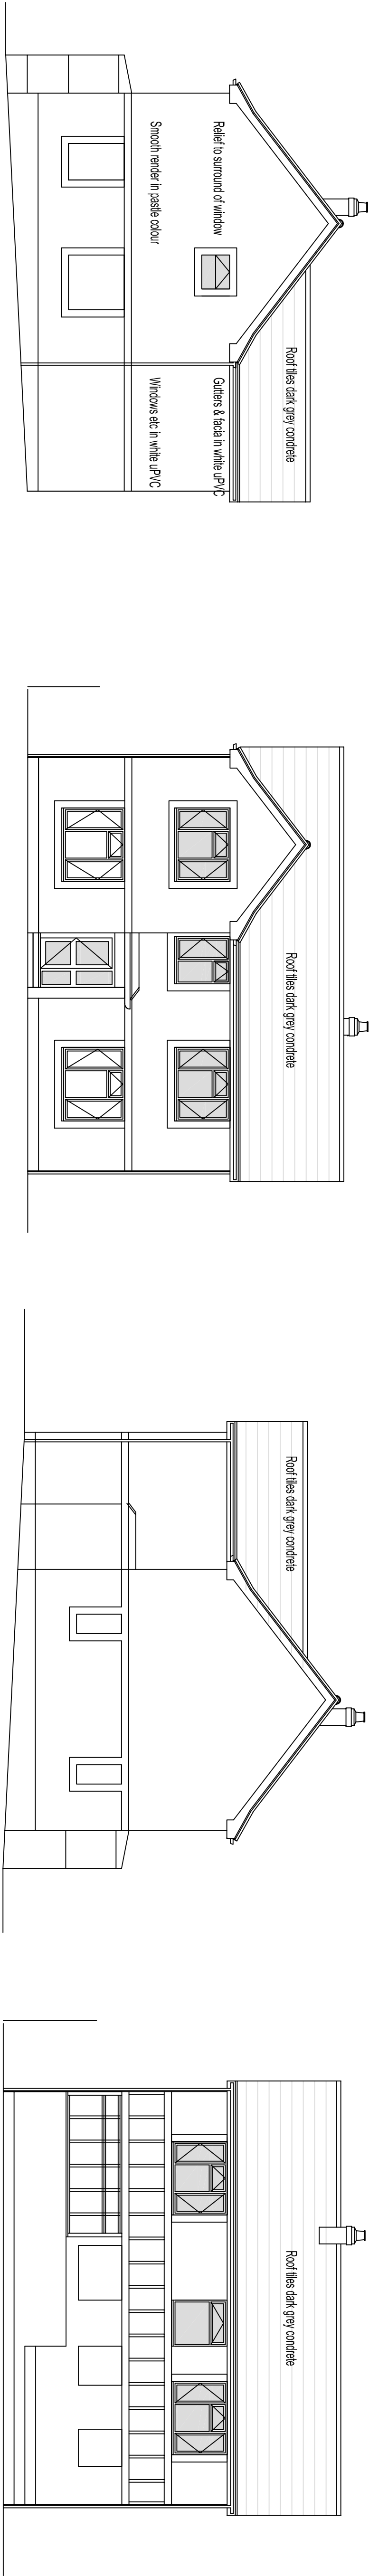


PROPOSED SIDE VIEW FROM 239


FRONT VIEW

PROPOSED SIDE VIEW FROM 243


REAR VIEW

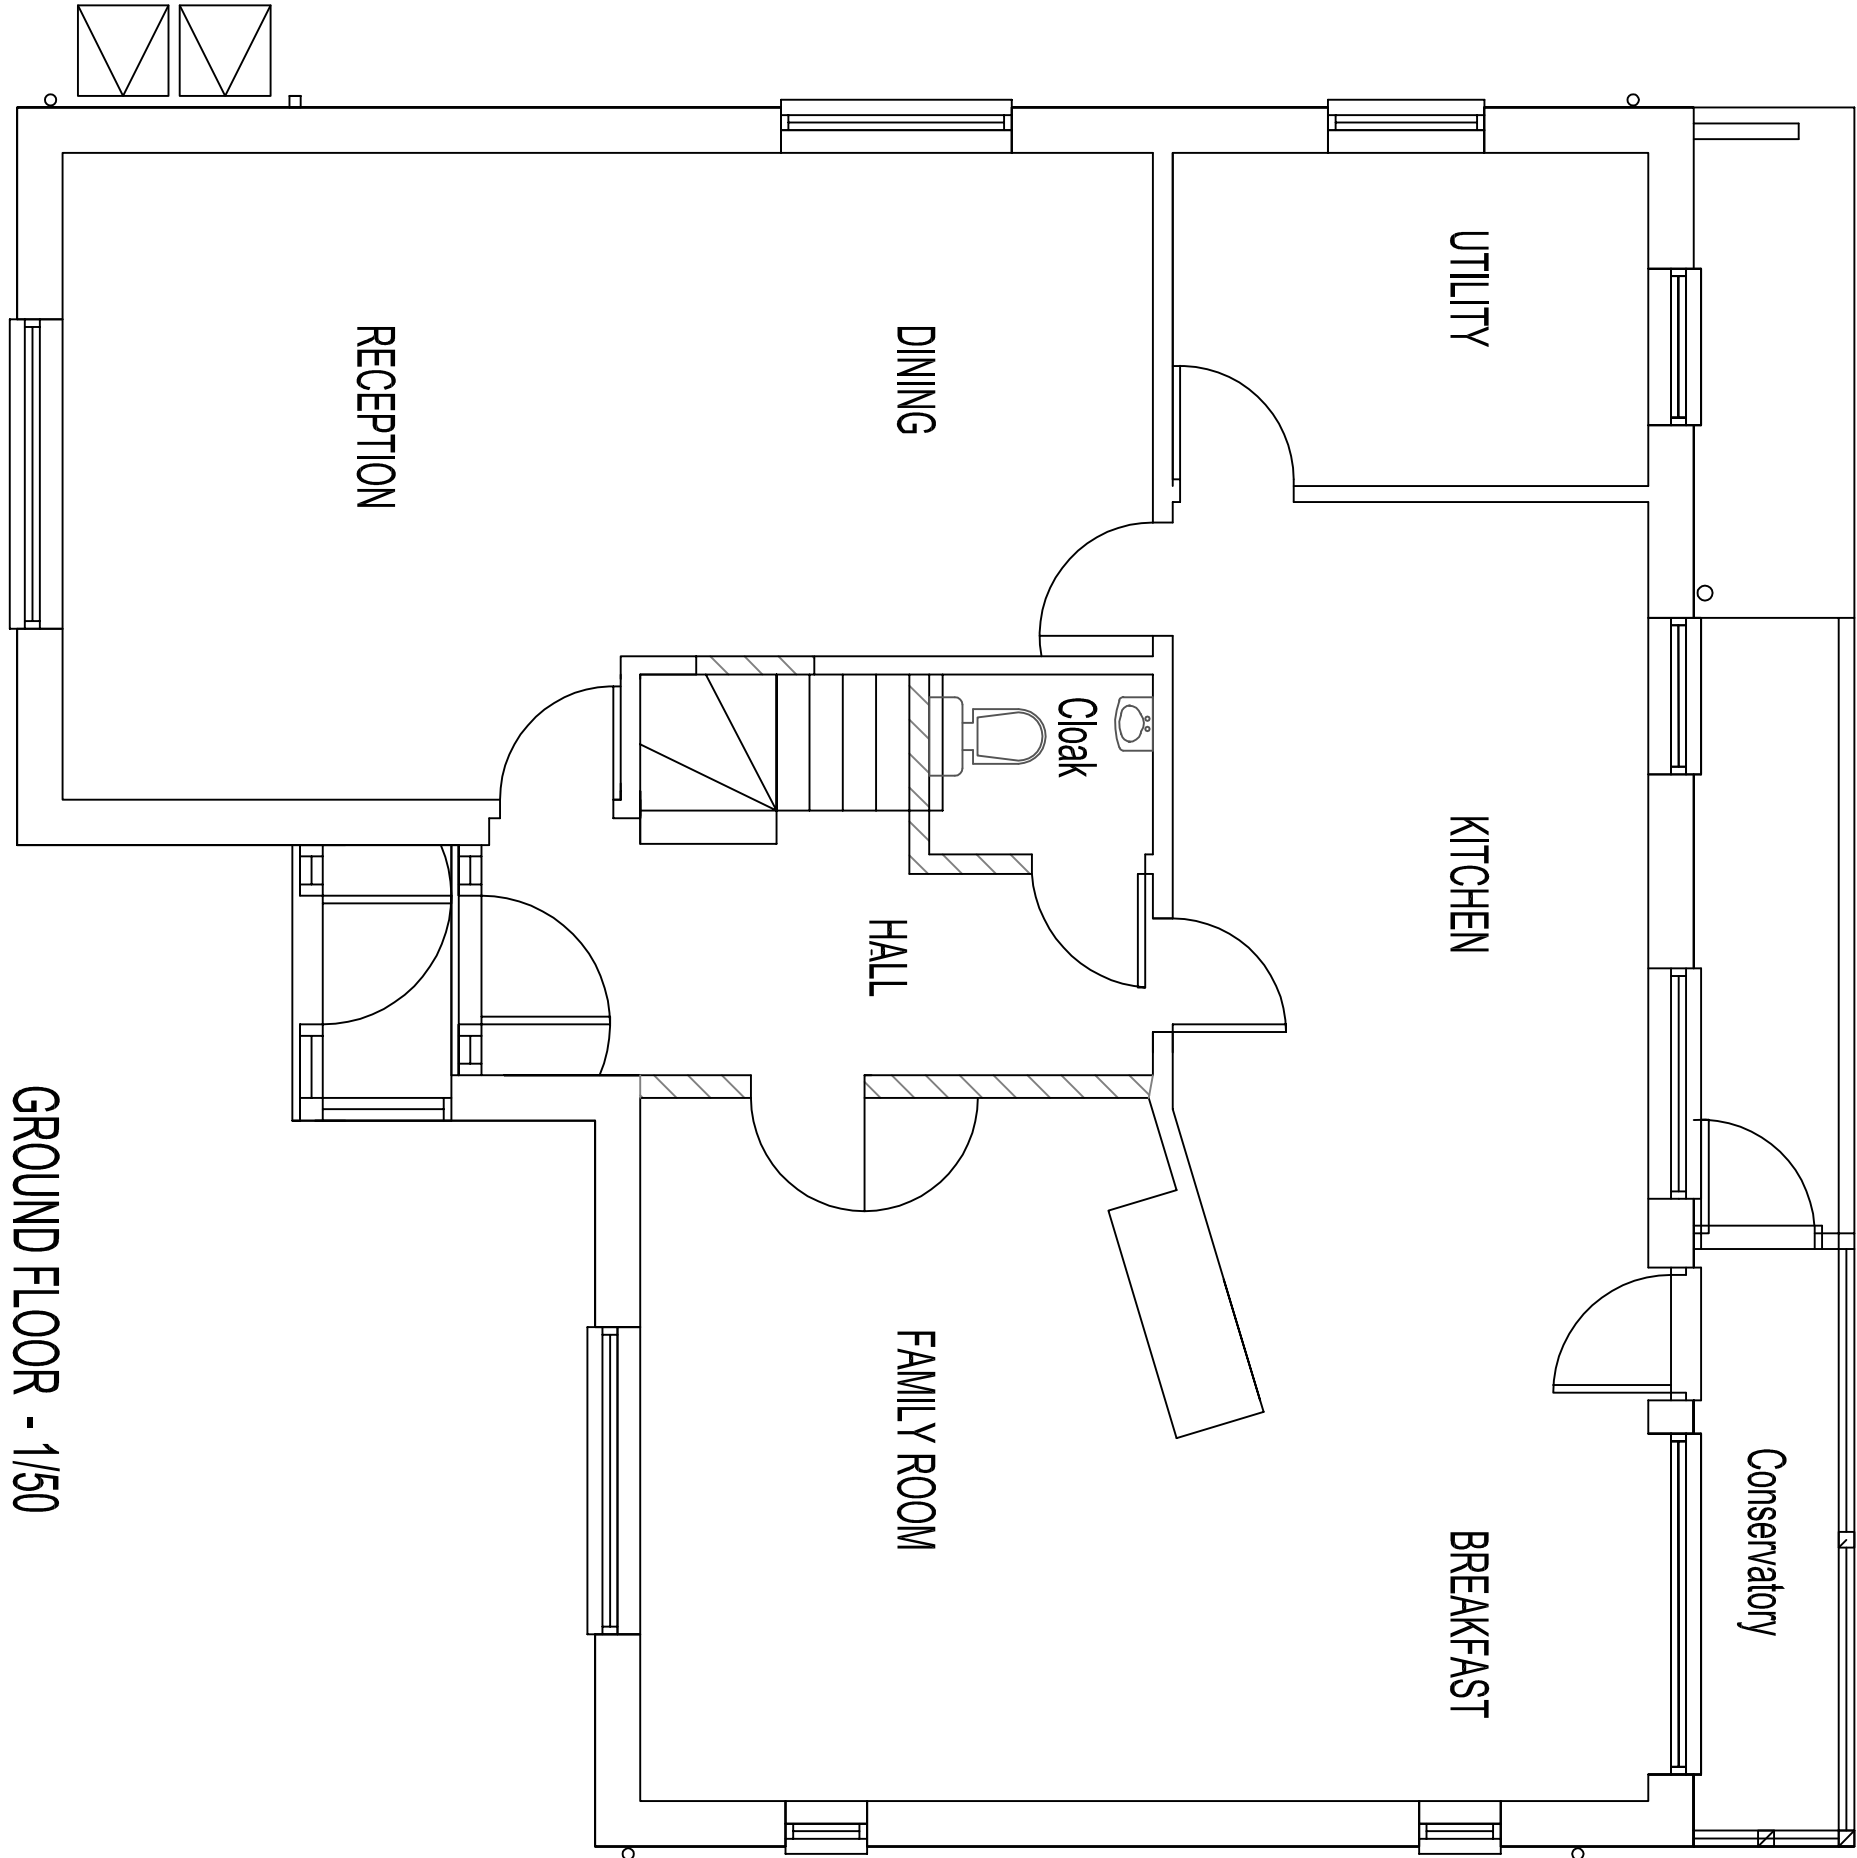

GROUND FLOOR - 1/50

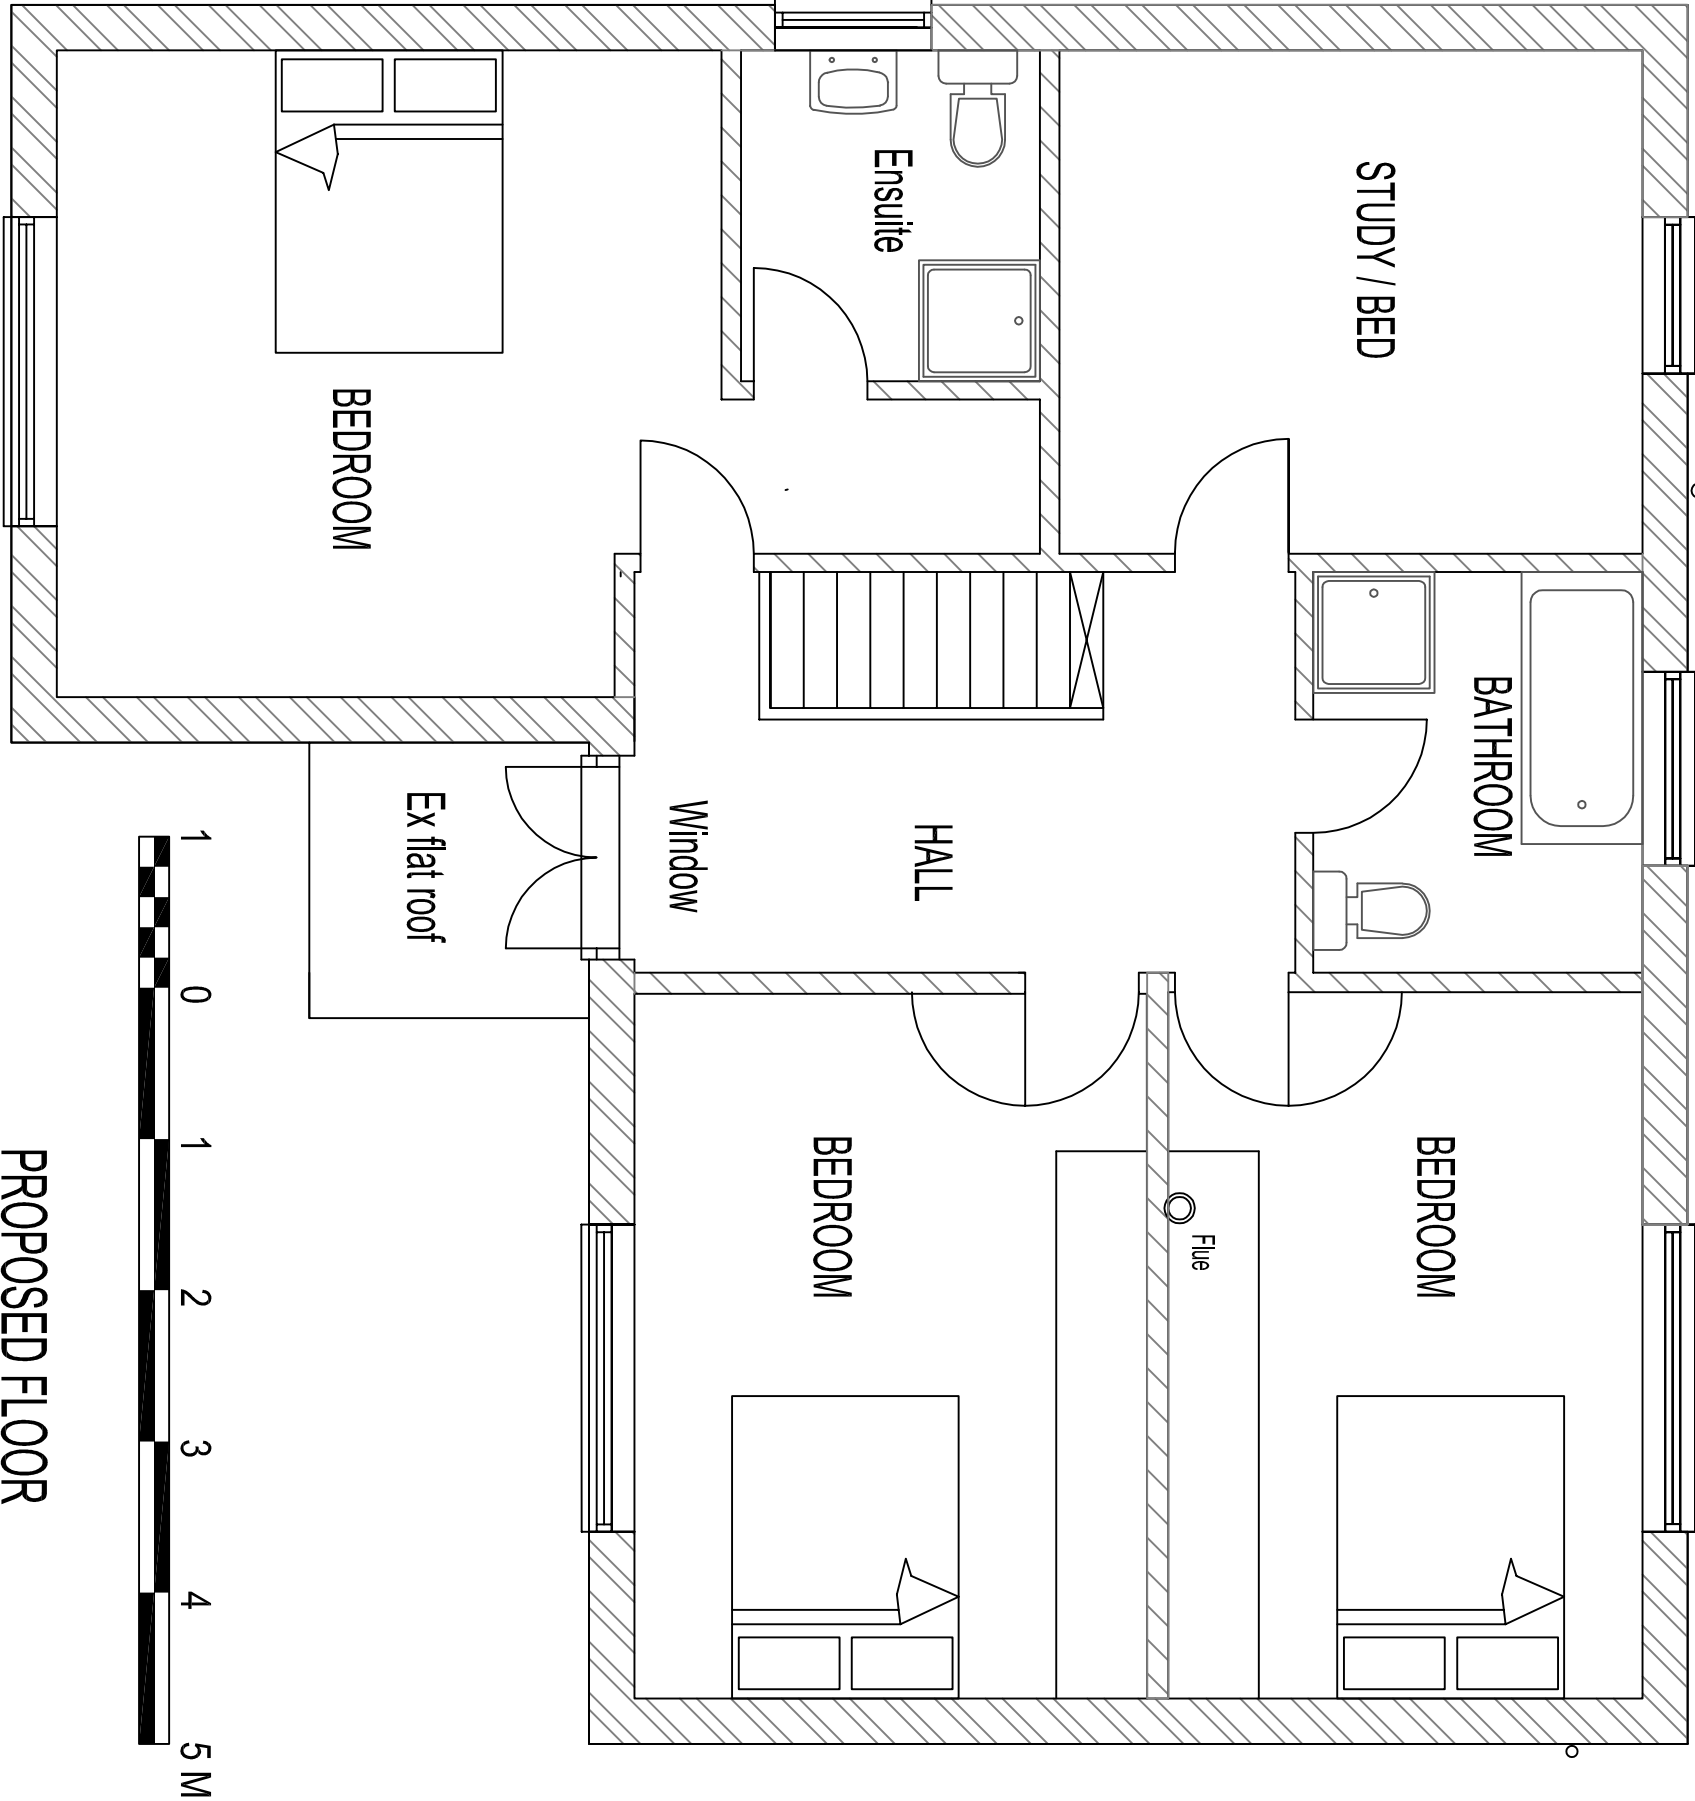

PROPOSED FLOOR

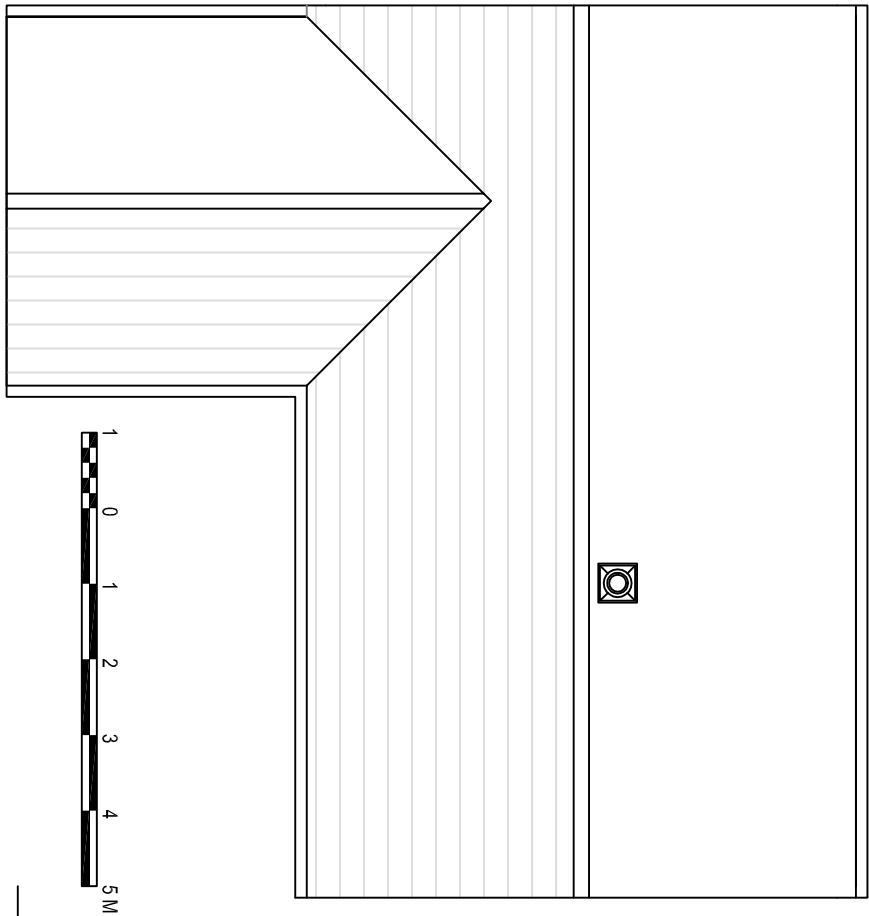

1 0 1 2 3 4 5 M

Revisions	
Date	Revisions

(C) copyright

Materials of construction to match existing

Drawing Title	
PROPOSED VIEWS & PLANS	

Job Title
241 LONDON ROAD
Waterlooville, PO8 8DD
ADDITIONAL FLOOR

T&CP Act	
Scale 1/200, 1/100 & 1/50	
Date	Drawn by
31-Aug-14	CTL
Printed	A1
Dwg No.	Rev
11/01-1/05	M