


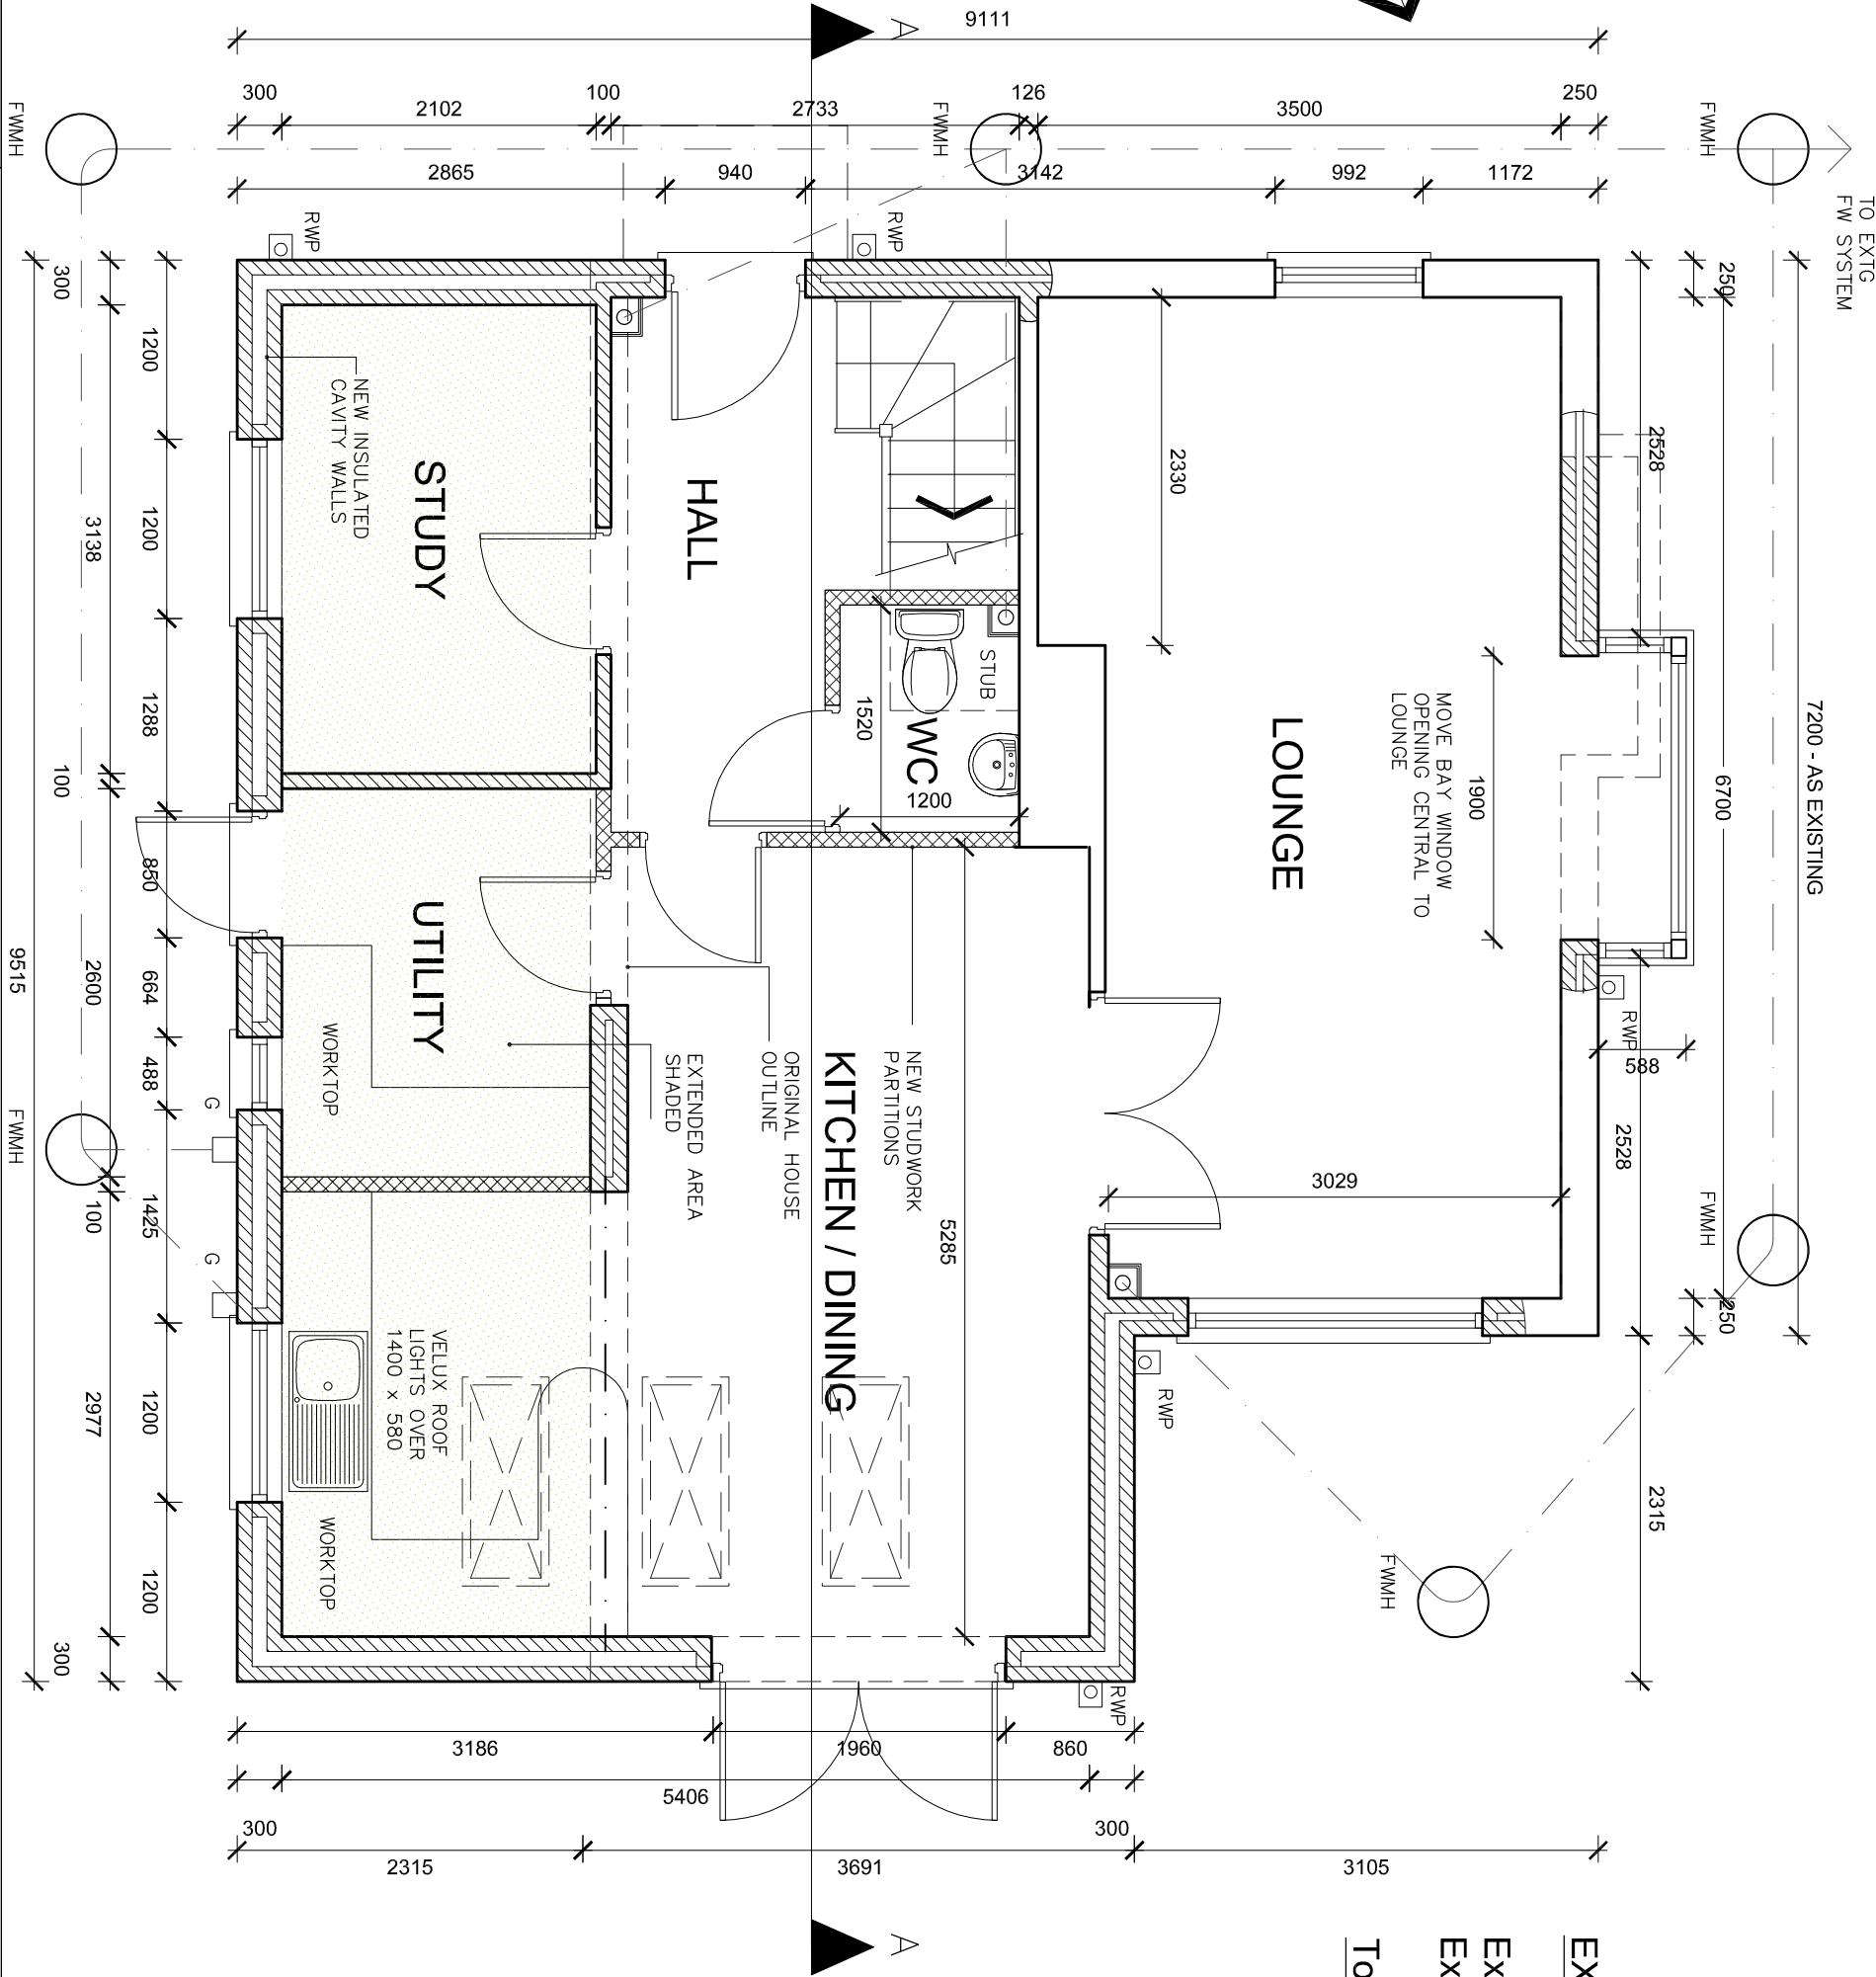

EXTENSION AREAS

Existing House area = 90.70 m2
Extension Areas = 61.10 m2
Total = 157.8 m2

SCALING AND DIMENSIONS:
** CONTRACTORS MUST NOT SCALE FROM THIS DRAWING **
PLANNING DEPARTMENTS MAY SCALE FROM THE DRAWING FOR PLANNING PURPOSES. WE CANNOT ACCEPT RESPONSIBILITY FOR SCALED INACCURACIES.
All dimensions to be checked on site prior to commencement of any work.Notify designer of any discrepancies before ordering materials.

e-mail to : nicholsonsdn@talktalk.net

Building Design - Fine Art & Design - Computer Graphics - Animation

Paul Nicholson

D e s i g n

36 Nichol Place, Colford St. Luke, Somerset TA4 1LD - tel: 01823 619 090

Client : Mr. M. Patterson

Project: 26 Leigh Road, Havant

Title : Proposed Alterations at

26 Leigh Road
Ground Floor as
Proposed

Scale 1:50

Date January 2014

Drawn by pn

Checked by pn

Drawing no.

0214 / 20

Revision : .

