


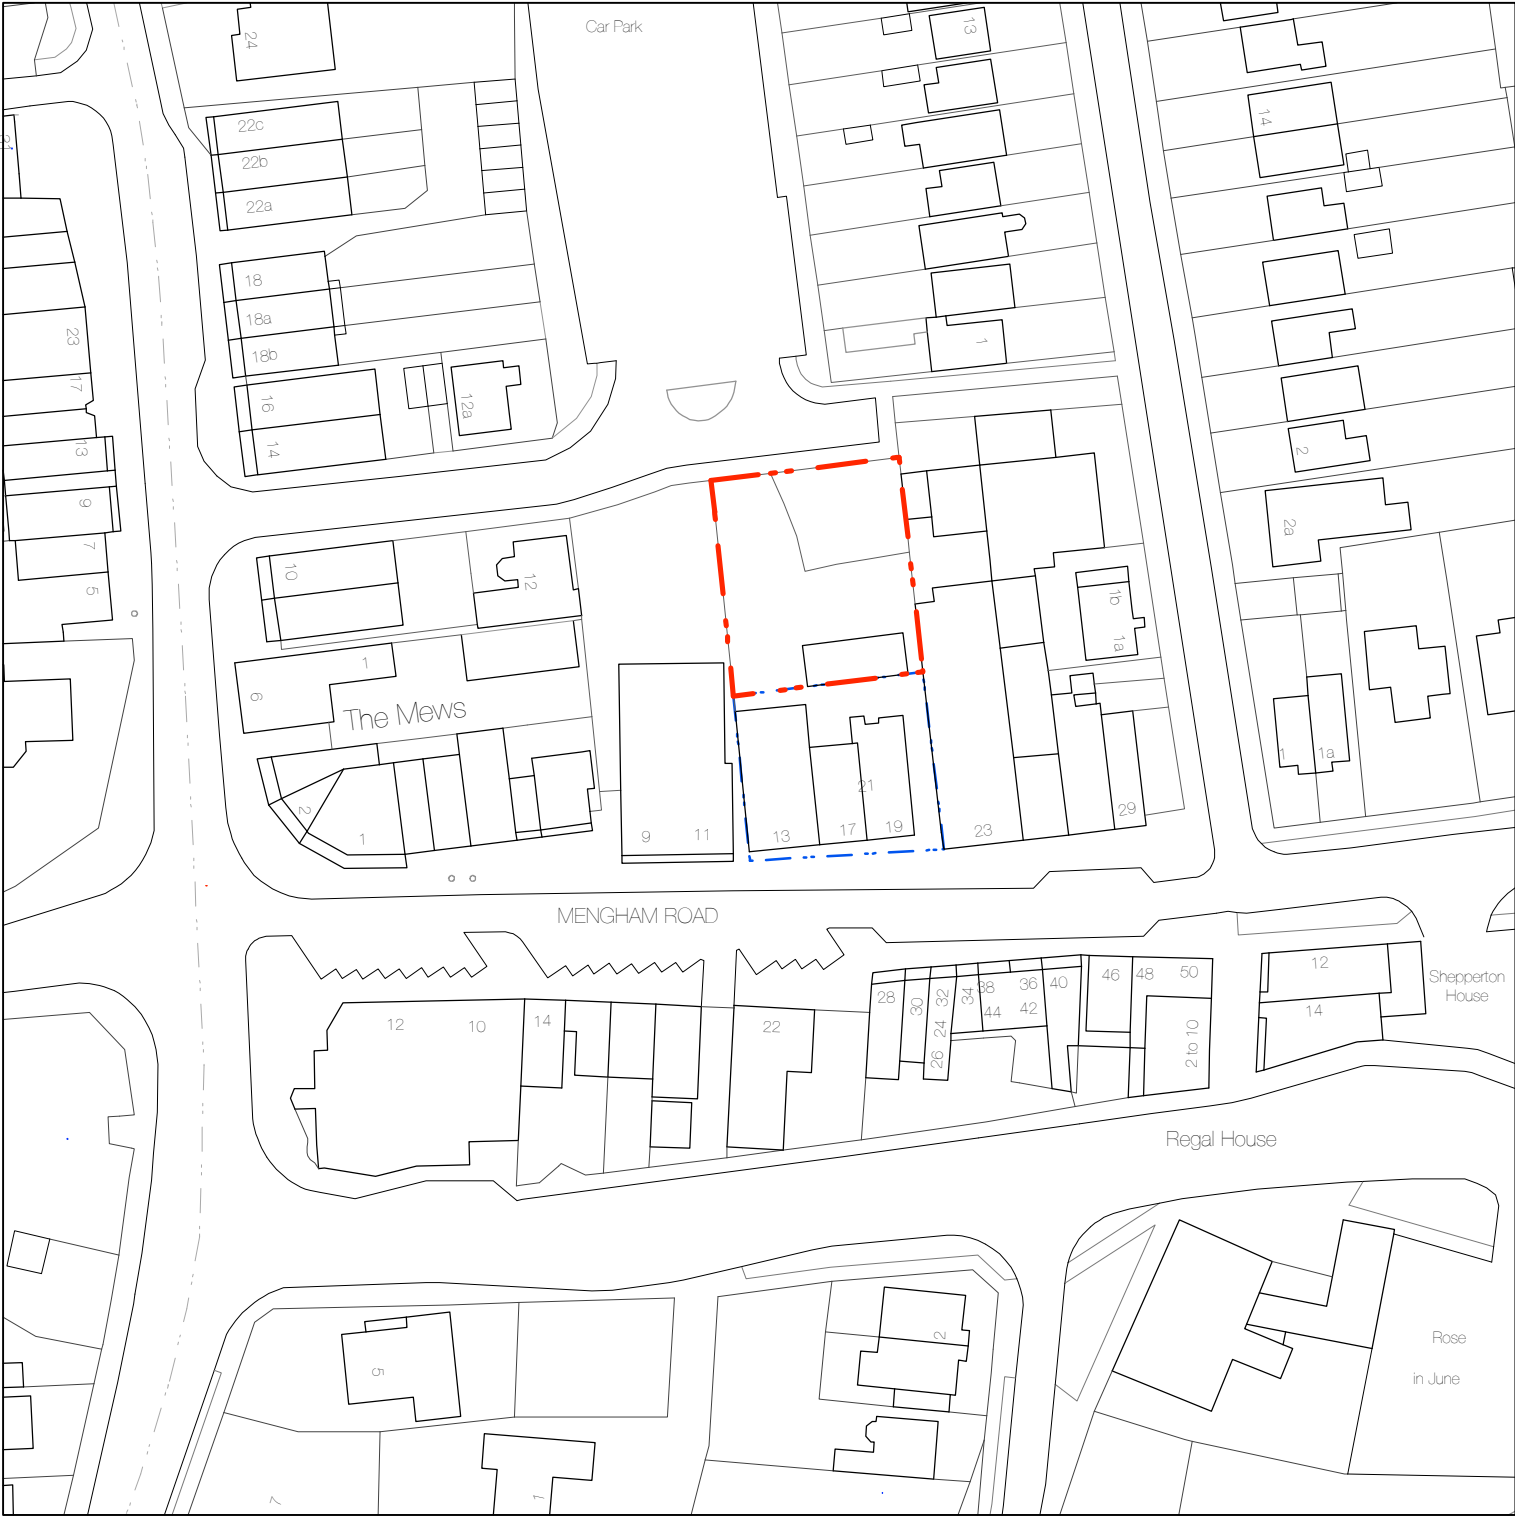

Stanfords Business Mapping
Order No: O1582424
Download date: 31/05/2013

Notes: Do not Scale
Check all dimensions on site
© Dunthorne Parker Architects



22.01.2013		KR	OS Map Information added	
No.	Date	By	Revision	
Project				
Mengham Road, Hayling Island				
Drawing				
Location Plan				
Job	Dwg No.			
1251	200A			
Scale	By	Date drawn		
1:1000@A3	RS	06.06.13		
DunthorneParkerArchitects				
www.dunthorneparkerarchitects.co.uk				
T 08072680411				
E mail@dunthorneparker.co.uk				
A 10 Hampden Gurnsey Street, London, W1H 6AL				