


- Application boundary
- Other land within control of applicant
- District boundary

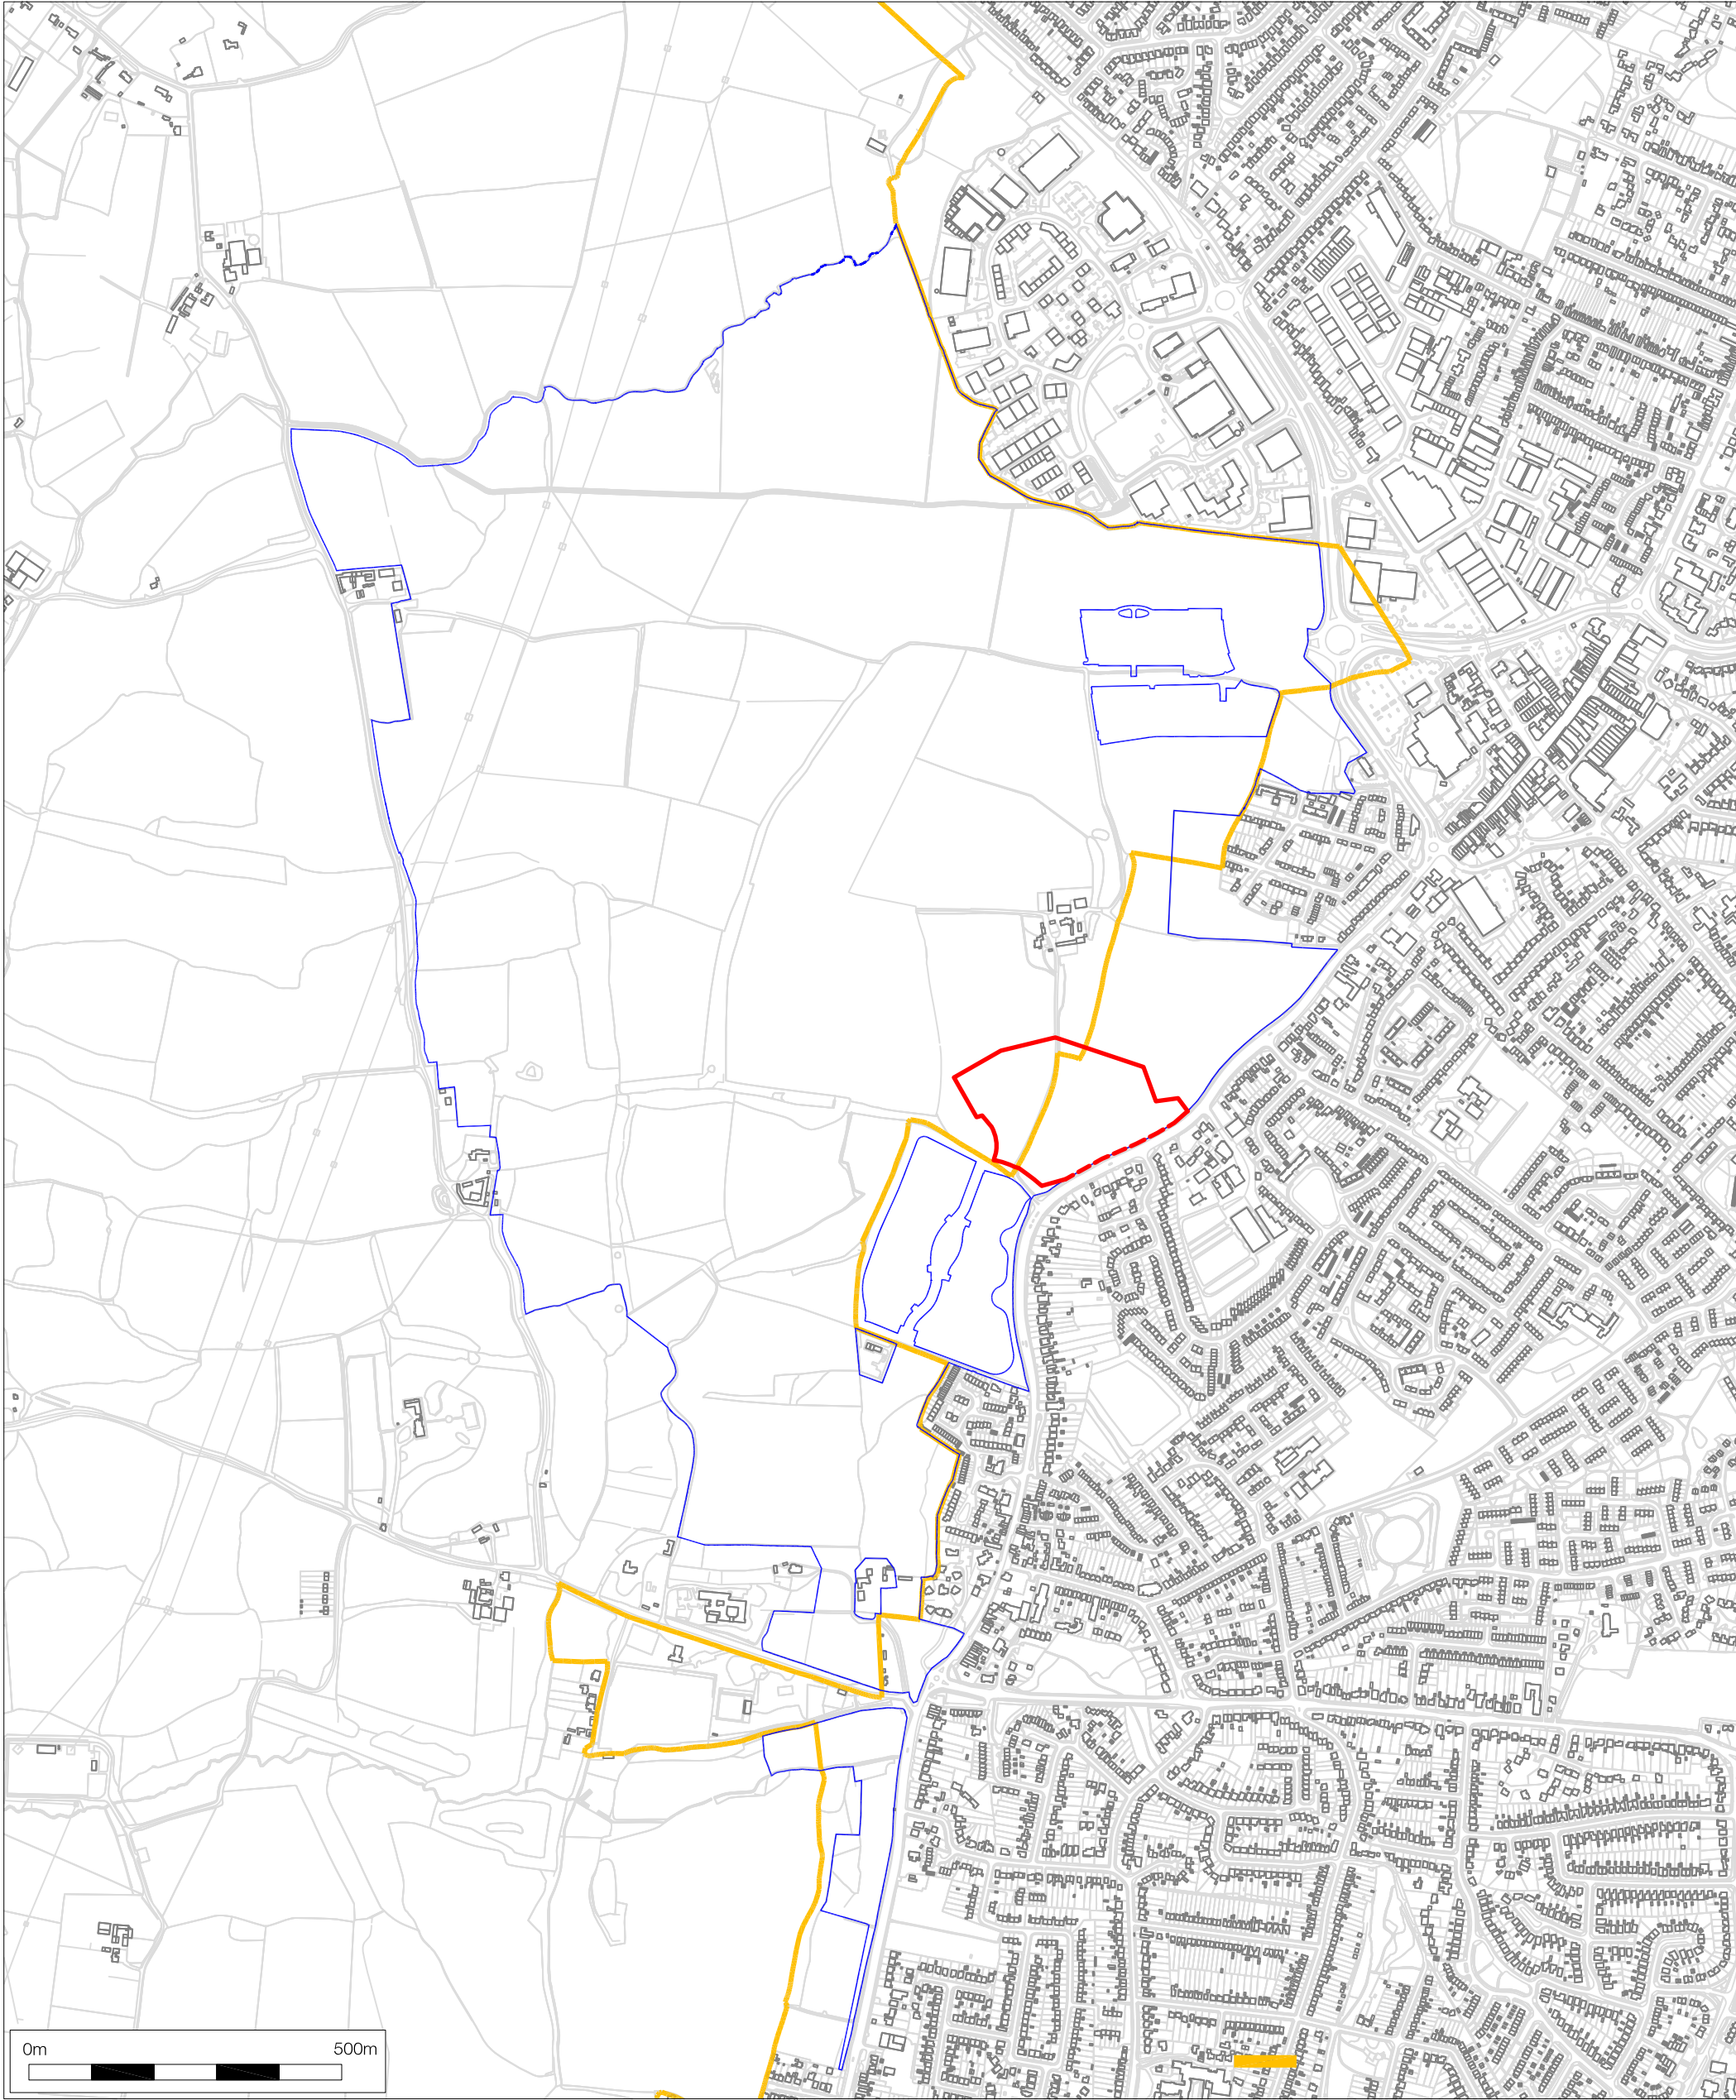

Copyright Savills (UK) Ltd. No dimensions are to be scaled from this drawing. All dimensions to be checked on site. Area measurements for indicative purposes only.

job no.	SNUD 264265	IN
drawing no.	E09	
revision	-	
scale	1:10000 @ A3	
date	13/01/2014	
drawn by	AP	
check by	PF	

Application boundary

savills

planning and regeneration
2 Charlotte Place
Southampton
SO14 0TB
t 02380 713 900
f 02380 713 901