


FRONT ADDITION AND GARAGE CONVERSION
32, SALTMARSH LANE, HAYLING IS. HANTS
FOR MR & MRS D O'NEILL

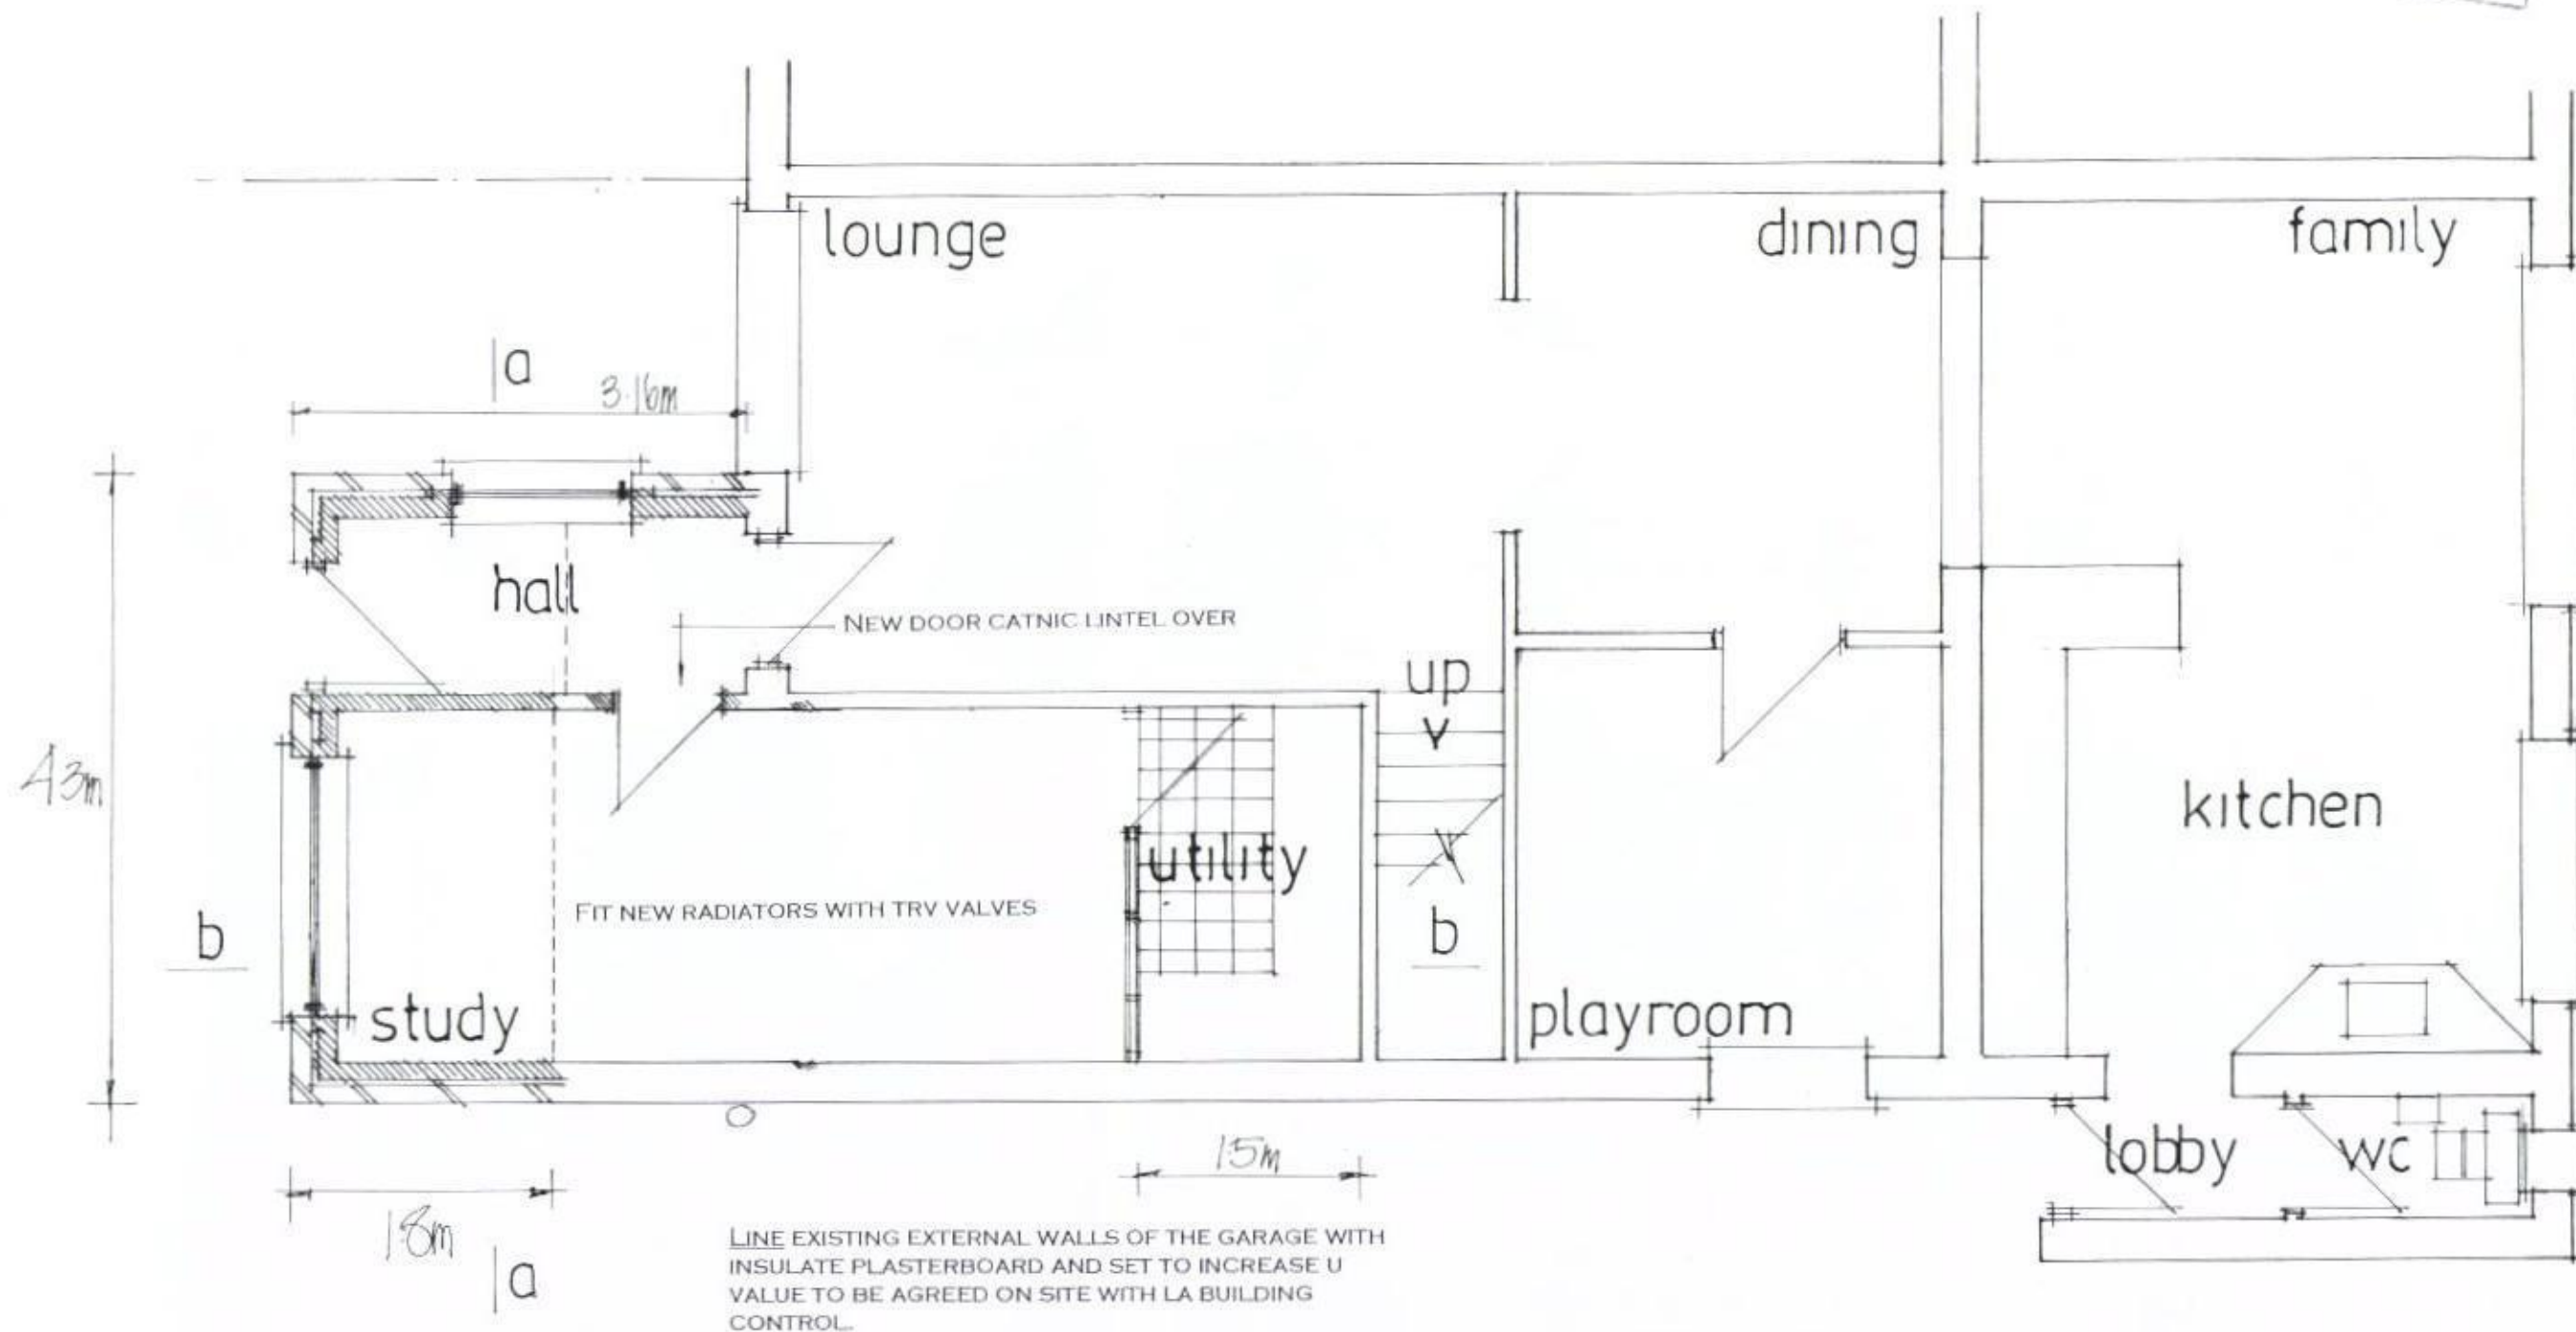

RAINWATER DISPOSAL VIA 100MM DIAMETER GUTTERS
TO PICKUP INTO EXISTING DOWNPIPE ADJUST POSITION
OF EXISTING DOWNPIPE FROM MAIN ROOF

date july 2014
scale 1:50

PROPOSED GROUND FLOOR

PETER J. WALKER MRICS
CHARTERED SURVEYOR
182 SEAFRONT, HAYLING ISLAND, HANTS
PO11 9 AN

TEL: 02392467571