


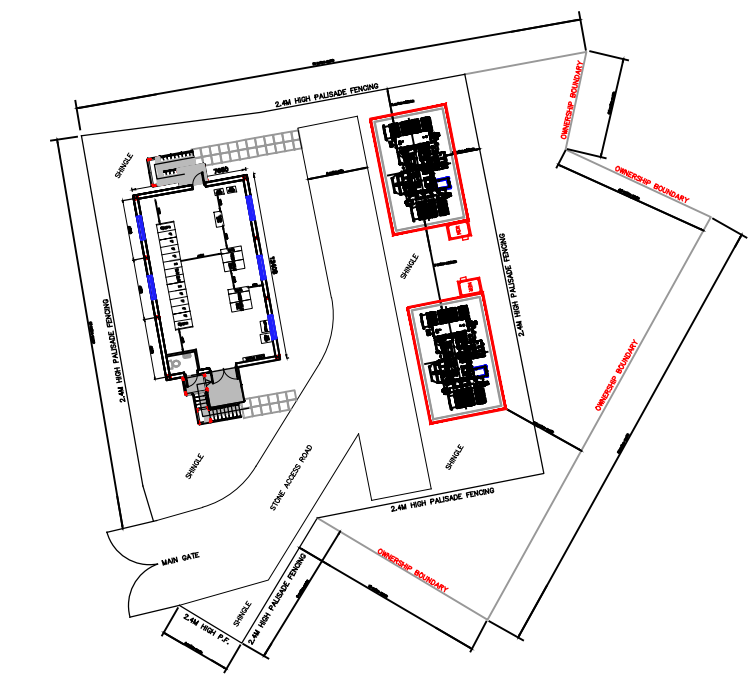


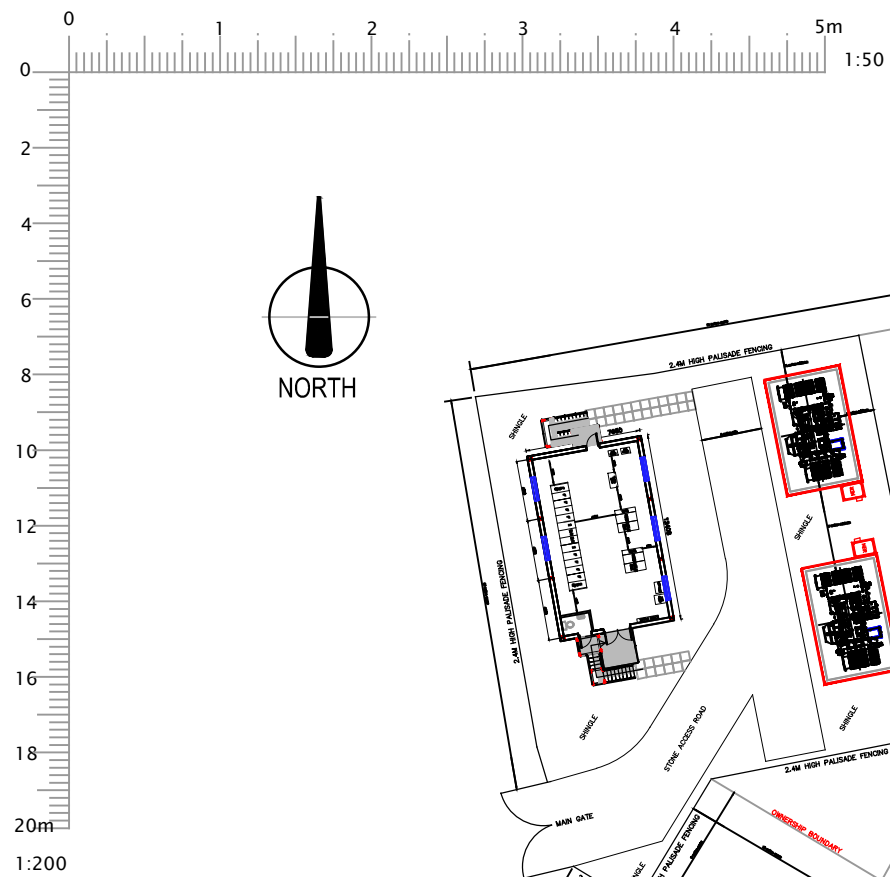

PROPOSED BUND PLAN
SCALE 1:50

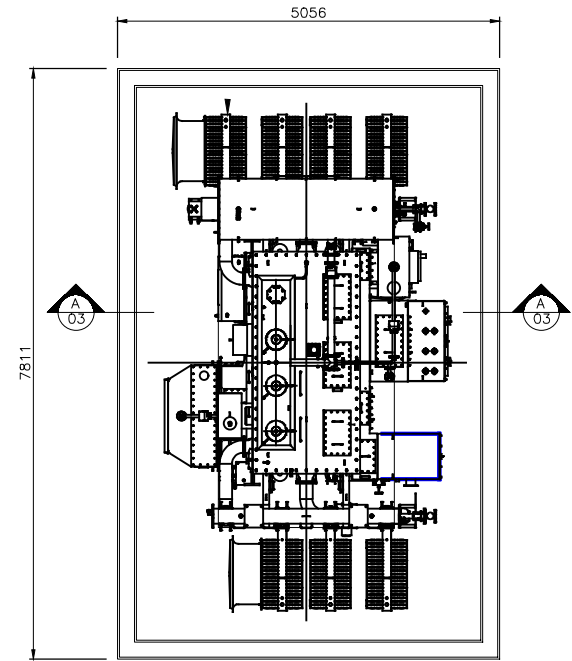

PROPOSED PLAN SHOWING BUND POSITIONS
SCALE 1:200

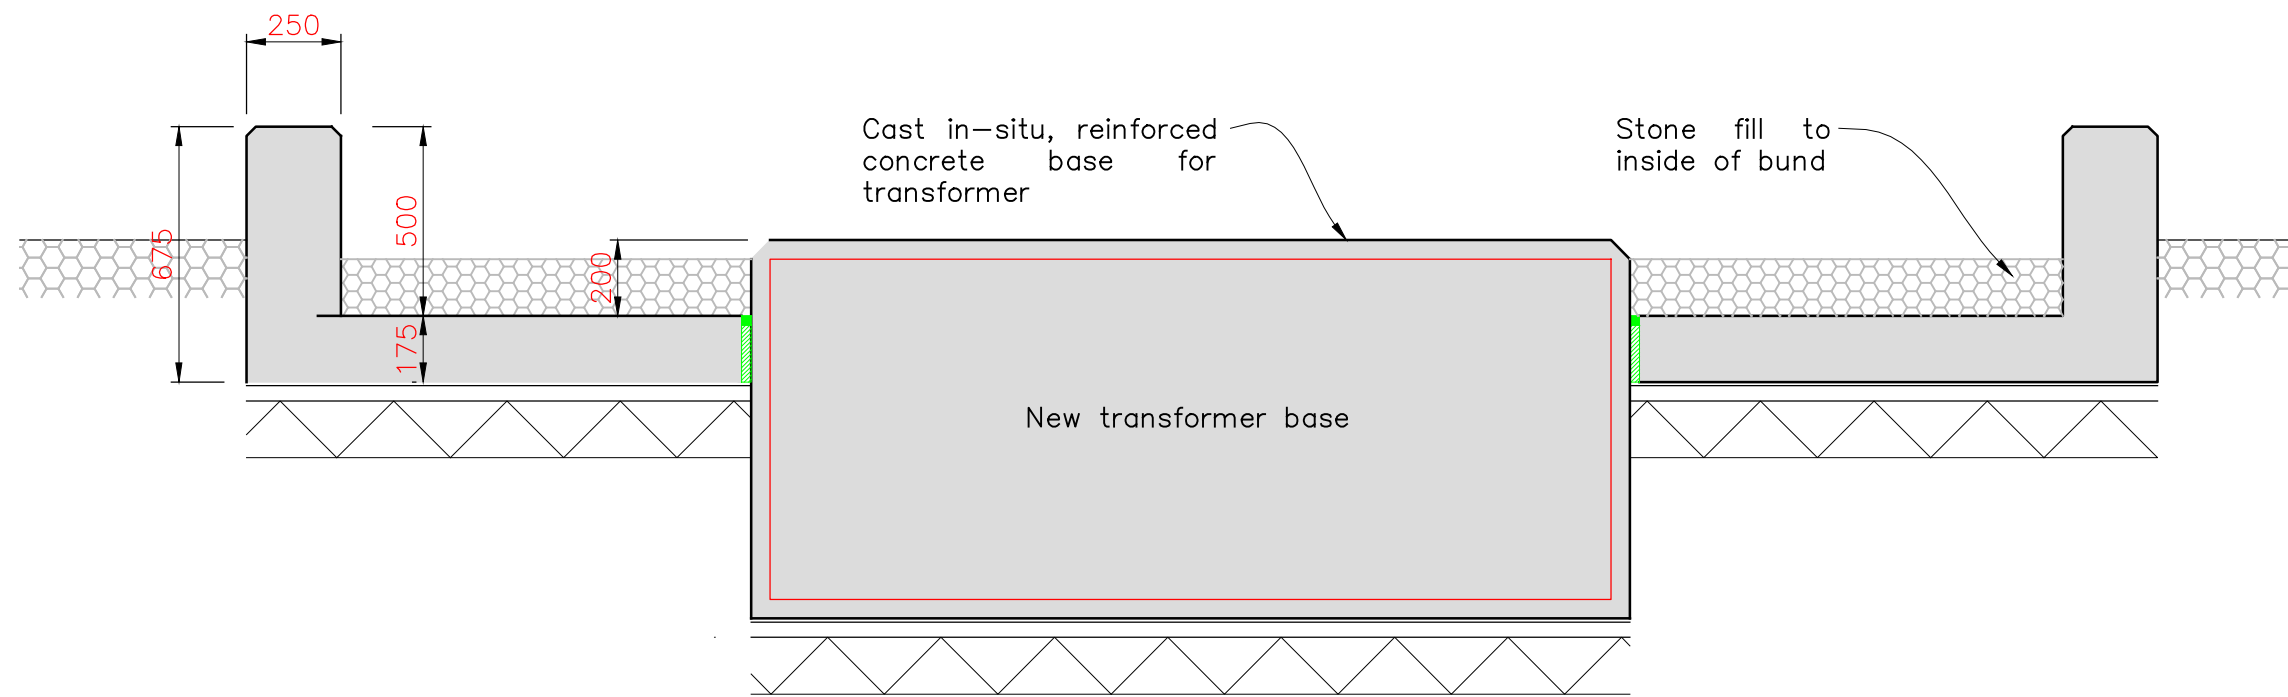

PROPOSED SECTION A-A
SCALE 1:10



PL1	03.07.14	Planning issue	SS
Rev	Date	Amendment	By

Drg Status
PLANNING

Project and Building Consultancy
Cluttons LLP, Seacourt Tower
West Way, Oxford, OX2 0JJ
Tel No: 01865 728000
www.cluttons.com

Project
Emsworth Sub-Station,
Land between New Brighton Road,
Emsworth, Hampshire

Client
SSE

Drawing
Proposed Bund Details

Scale	As shown @ A3		
Drawn By	SS	Date	July '14
Approved By	JC	Date	July '14
Drg No.	24034/03	Rev.	PL1

CLUTTONS