




Detail A: Tree in hard paved area

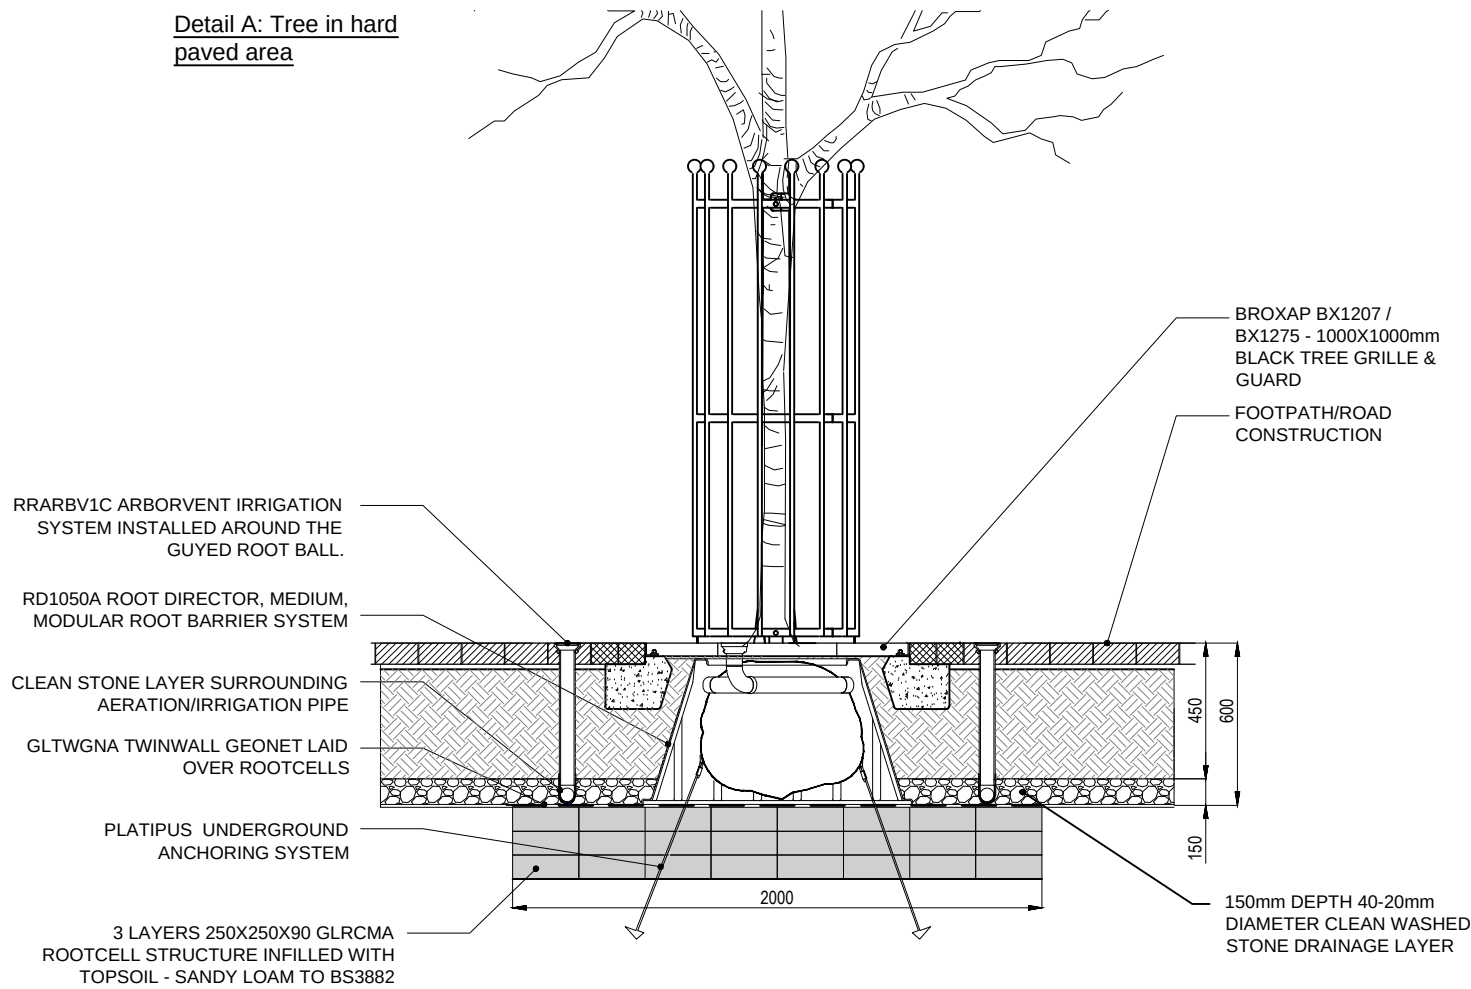

Detail B: Semi-Mature tree in soft landscaped area

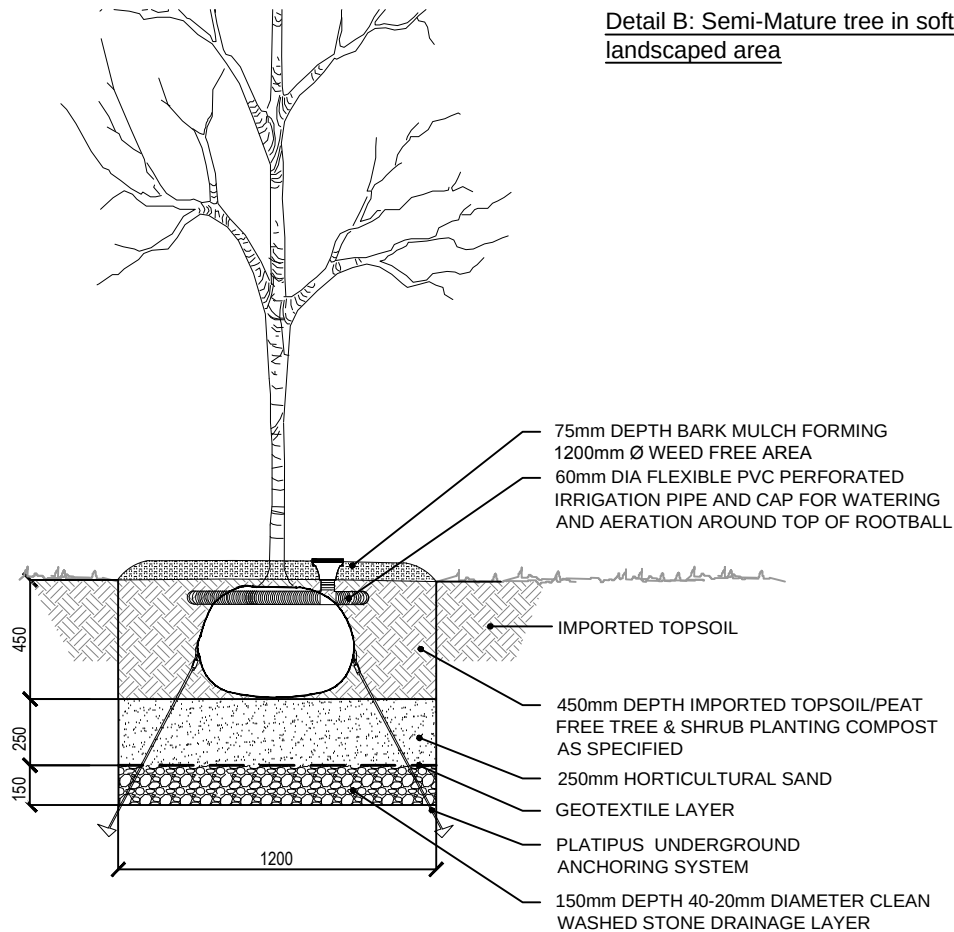

Detail C: Extra Heavy Standard tree in soft landscaped area

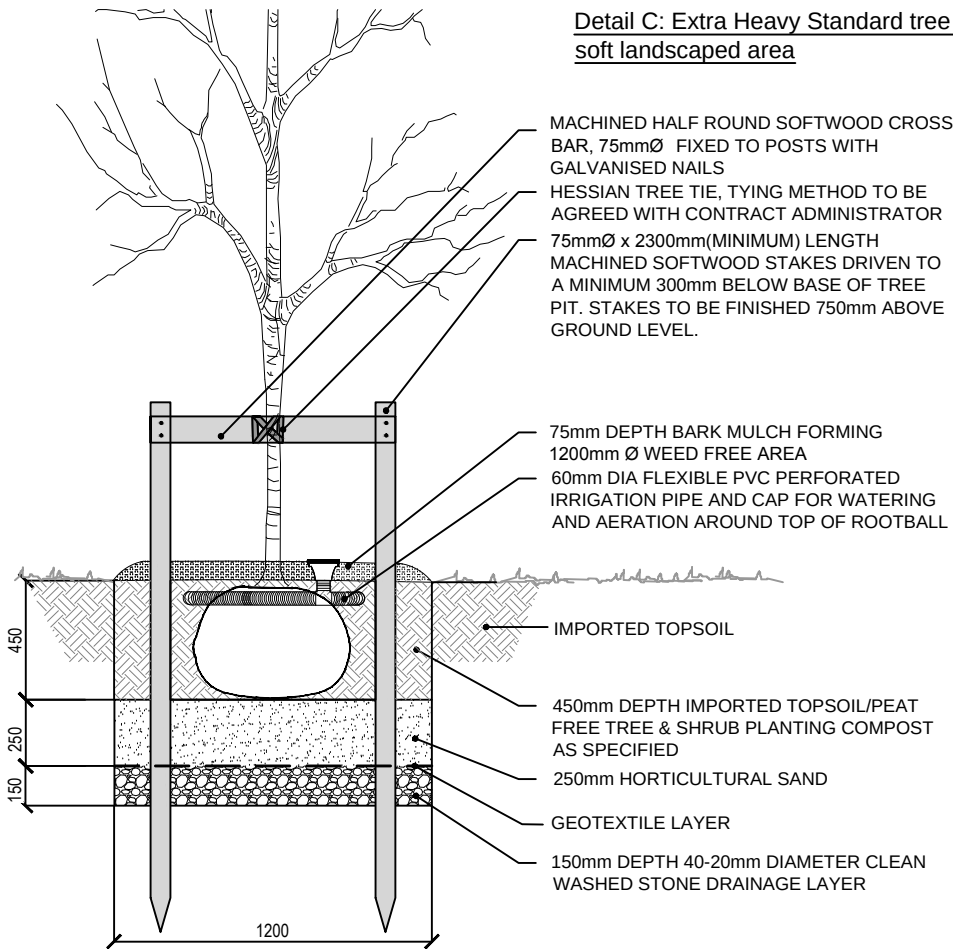

© 2014 RPS Group

Notes

1. This drawing has been prepared in accordance with the scope of RPS's appointment with its client and is subject to the terms and conditions of that appointment. RPS accepts no liability for any use of this document other than by its client and only for the purposes for which it was prepared and provided.
2. If received electronically it is the recipients responsibility to print to correct scale. Only written dimensions should be used.

Rev	Description	Date	Initial	Checked



Lakesbury House, Hiltingbury Road, Chandlers Ford, Hampshire. SO53 5SS
T: +44(0)2380 810 440 E: rpsso@rpsgroup.com F: +44(0)2380 810 449

Client Redrow Homes
(Southern Counties)

Project Phase 2
Berewood
Waterlooville

Title Tree Pit Details

Status	Drawn By	PM/Checked by
For Planning	DC	DC
Job Ref	Scale @ A3	Date Created
JSL2284	NTS	30.04.2014

Drawing Number	Rev
401	-

rpsgroup.com