



RECEIVED
 12 NOV 2013
 HAVANT BOROUGH
 COUNCIL

IF IN DOUBT - ASK!

NOTES:
DO NOT SCALE FROM DRAWINGS EXCEPT FOR PLANNING PURPOSES.

DUE TO OAK'S NATURAL IRON CONTENT, AN INITIAL STAINING WILL OCCUR TO STADDLESTONES, BRICKWORK AND OVERSITE. THIS WILL DISAPPEAR NATURALLY IN TIME.

CONCRETE SLAB TO BE EXTENDED 50mm BEYOND INDEPENDENT POSTS TO ALLOW FOR PADSTONE SPLAY.

© THIS DRAWING IS THE COPYRIGHT OF PRIMEOAK BUILDINGS LTD & MUST NOT BE REPRODUCED IN PART OR WHOLE WITHOUT CONSENT.

ANY DISCREPANCIES IN THIS DRAWING TO BE REPORTED PRIMEOAK BUILDINGS LTD.

WEATHERBOARD: Softwood

RAFTERS: Softwood

STUDWORK: Softwood

WIDTH: 6.14m

DEPTH: 5.9m

EAVES HEIGHT: 2.1m

ROOF PITCH: 35°

CATSLIDE:

OUTSHOT:

KEY:

- TIE BRACE.
- SMALL TIE BRACE
- KNEE BRACE.
- STUD BRACE / STUDWORK.
- SOLEPLATE.
- POSTS ON STADDLESTONES.
- POSTS ON SLAB/FFL BRICKWORK.
- POSTS ON SOLEPLATE.
- POSTS ON BRICKWORK.

CLIENT: Dr. Willcombe

JOB No.: 19563

DRAWING No.: 19563/001G

SCALE: 1:100 & 1:50 @ A2

DATE: 25/10/2013

DRAWN BY: Stuart Evans




Prime Oak Buildings Ltd.


Whitehouse Farm
 Whitehouse Lane
 Swindon
 South Staffordshire
 DY3 4PE

Tel: 01384 296611
 Fax: 01384 273118


www.primeoak.co.uk

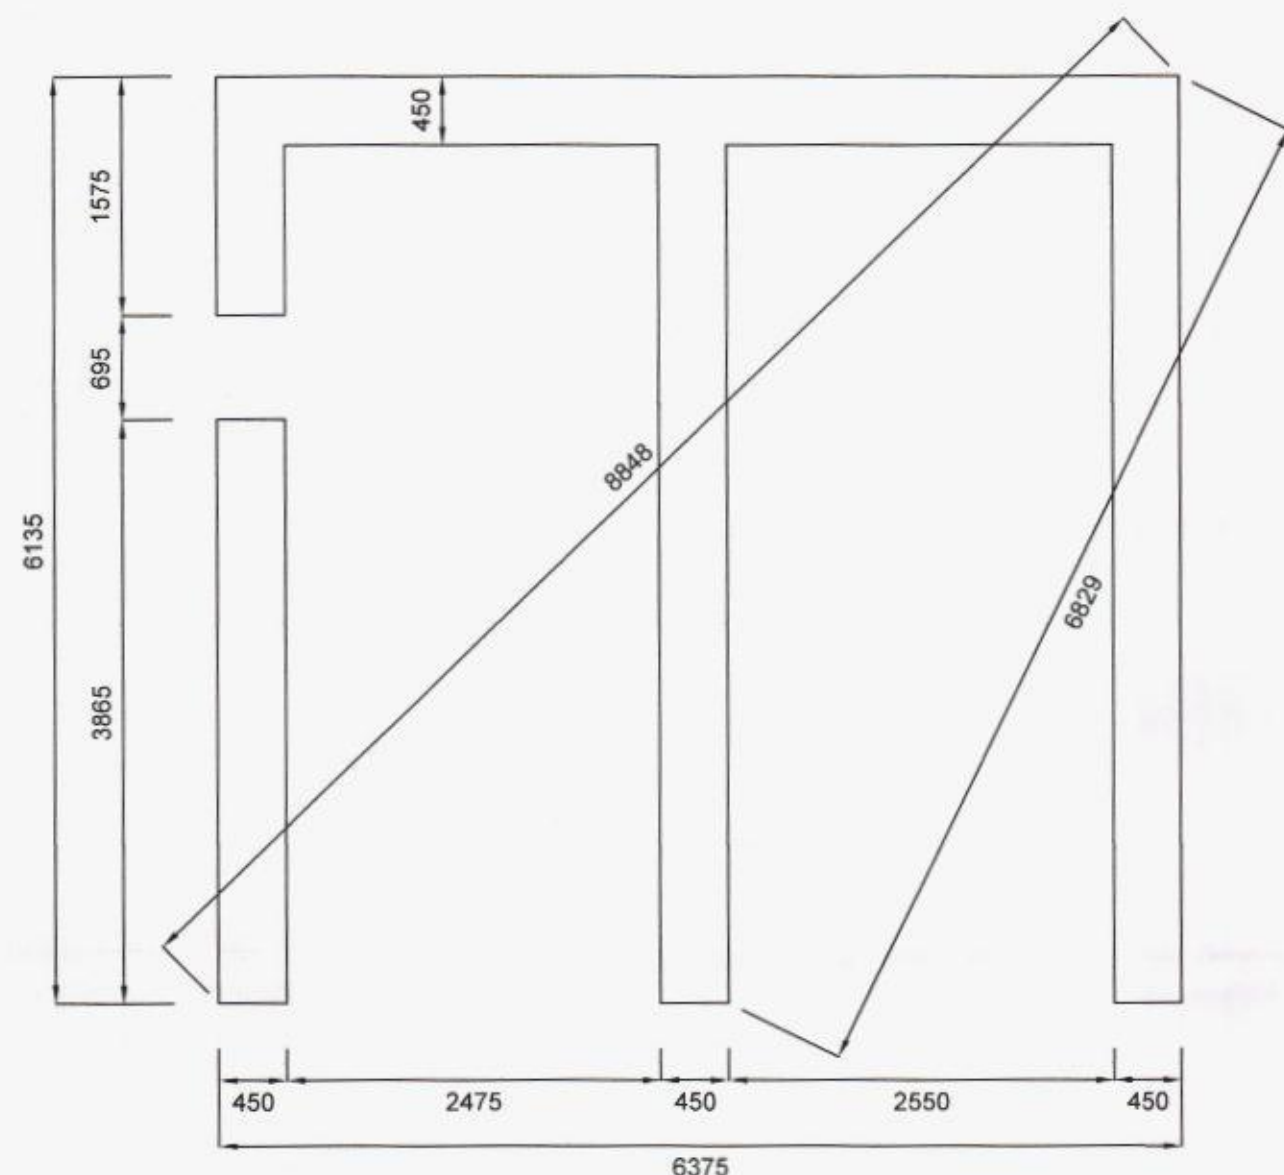

Foundation Layout

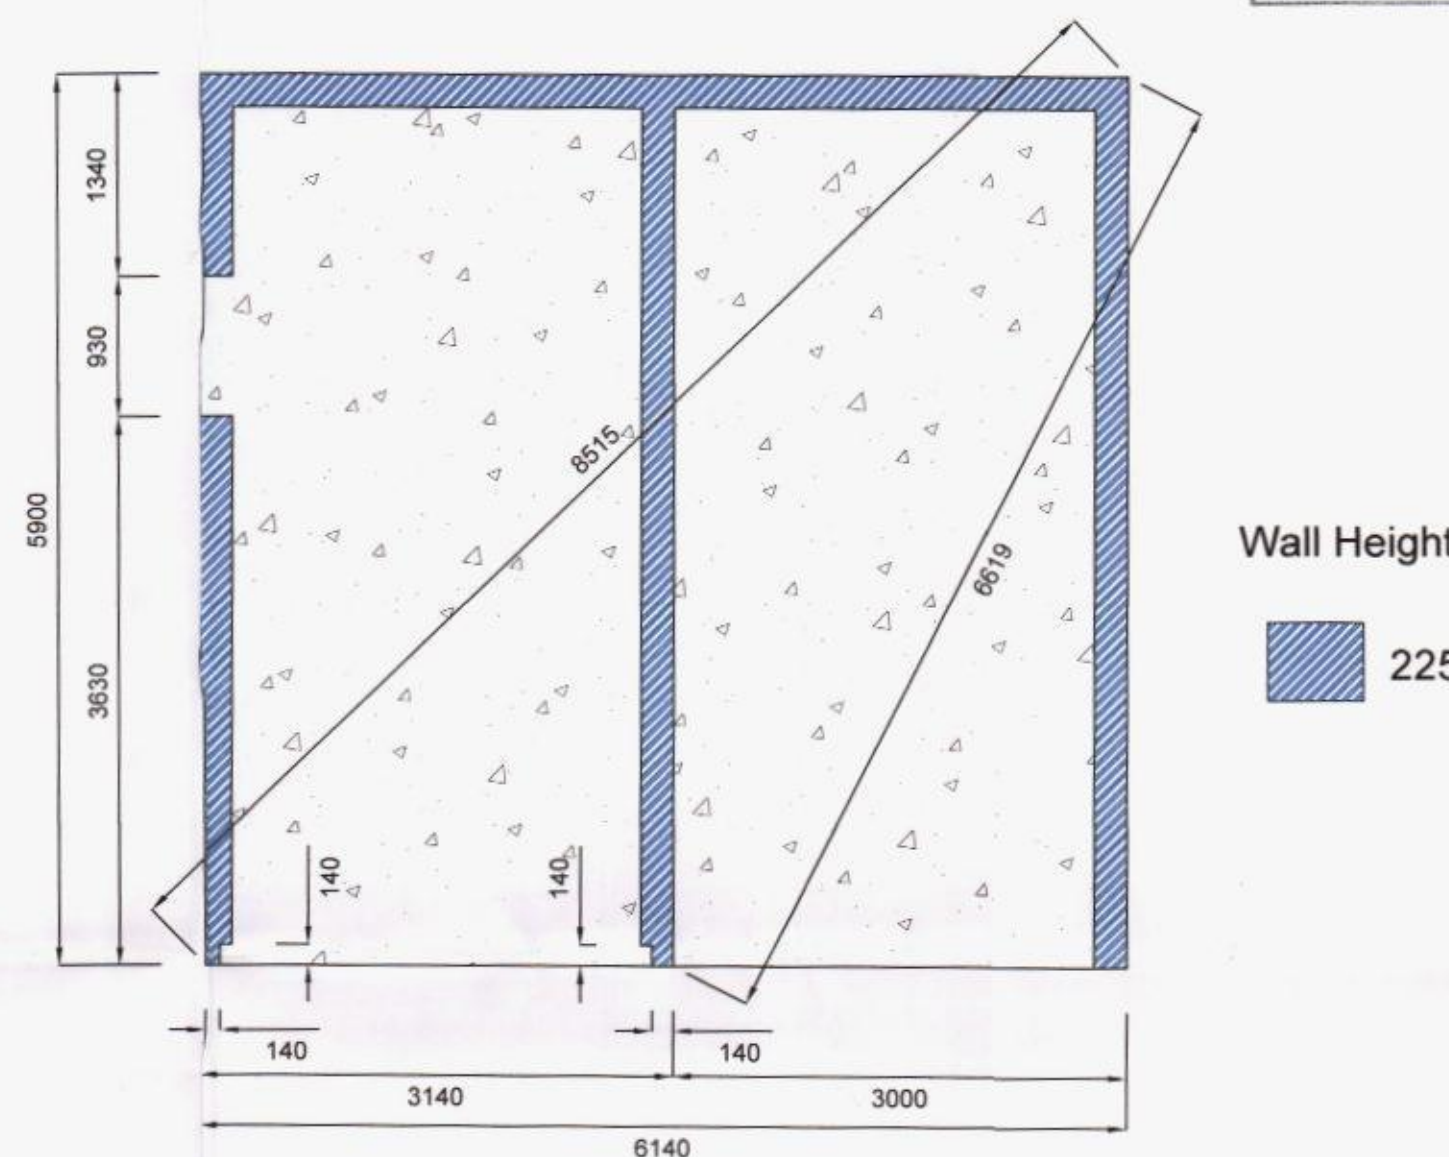

Brickwork and Slab Layout

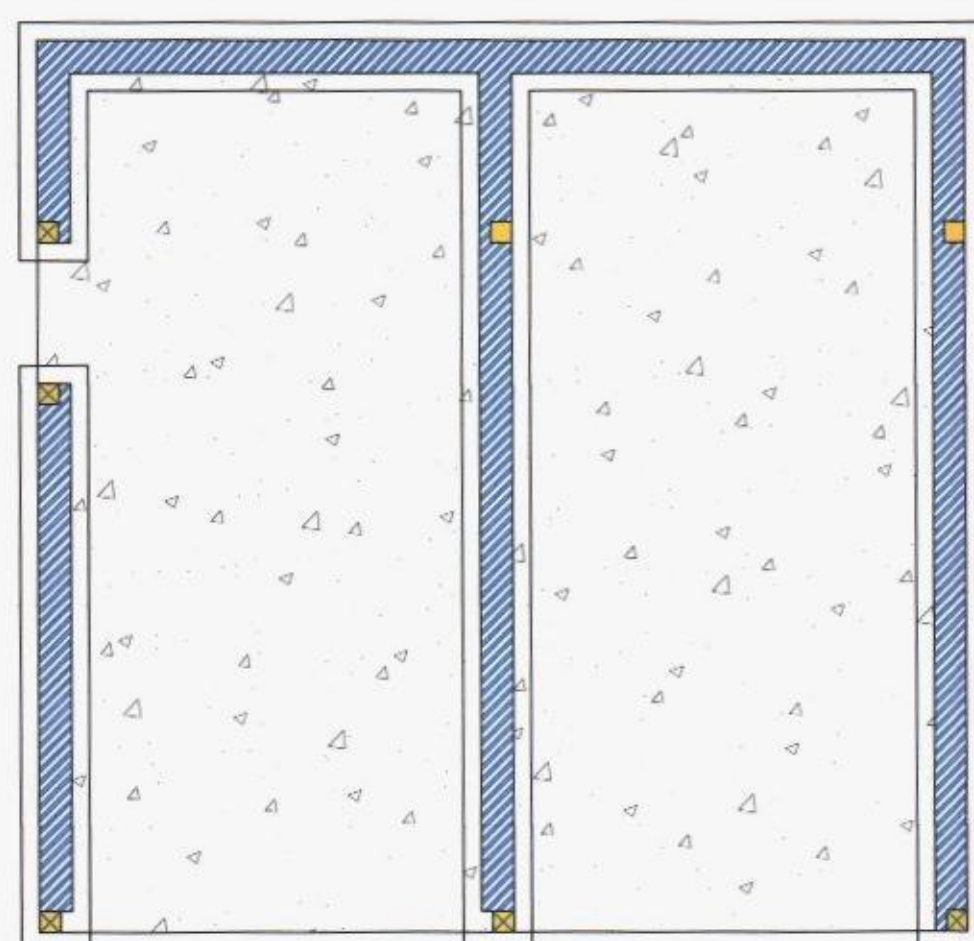

General Layout

