


RECEIVED

HAVANT BOROUGH
COUNCIL

16 SEP 2013

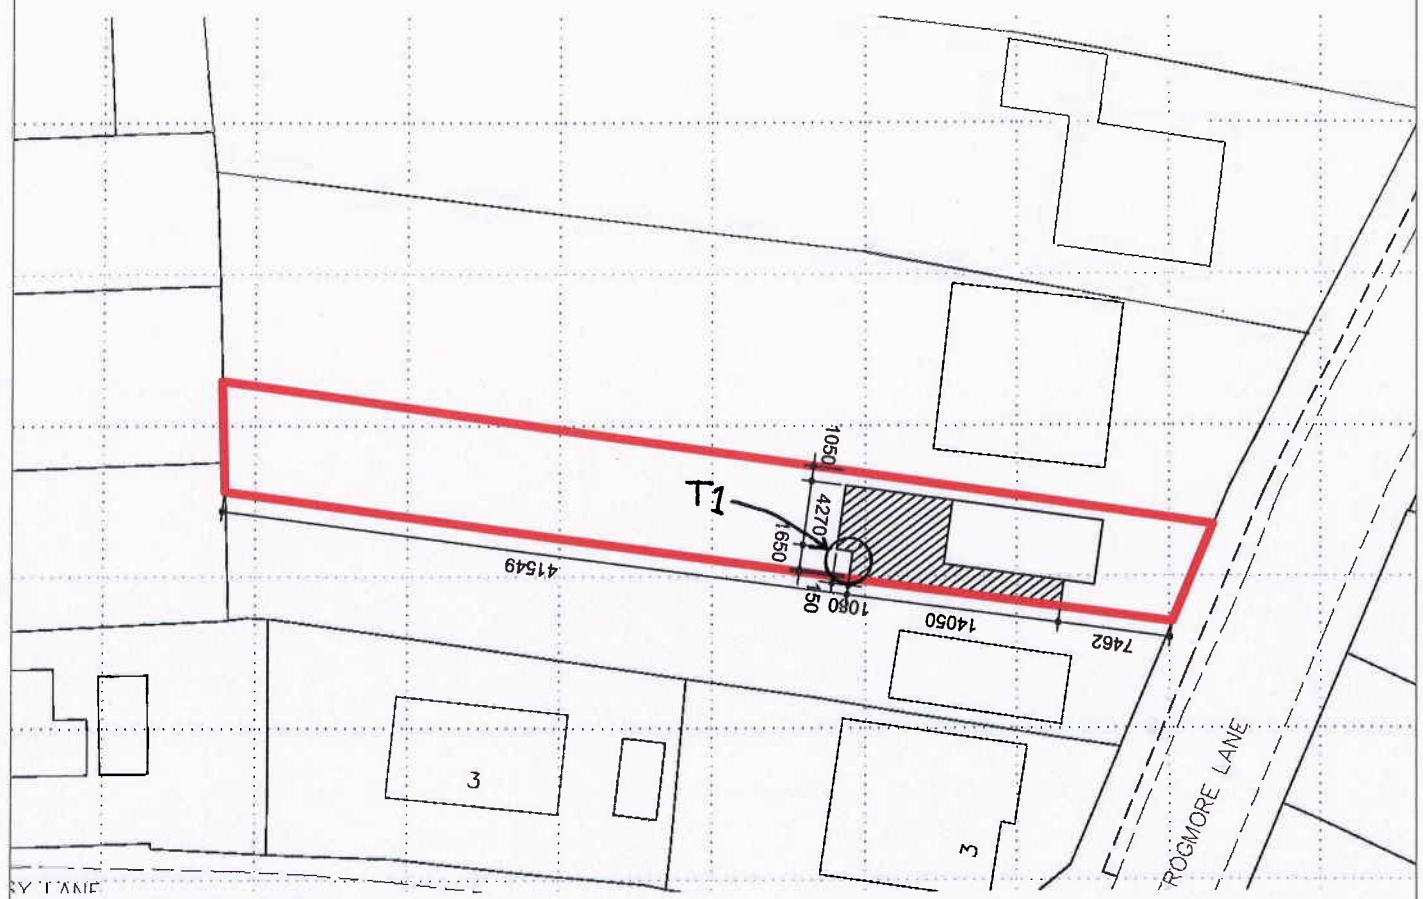

Ordnance Survey License: 100048957

PROJECT ADDRESS: 7 Frogmore Lane, Lovedean Waterlooville, Hampshire P08 9QN	SCALE: AS INDICATED ON A1 Paper Size	DESCRIPTION: Single Storey Extension	DRAWING: Location and Block Plan	DRAWING NUMBER: PL.00
---	---	---	---	-------------------------------------