

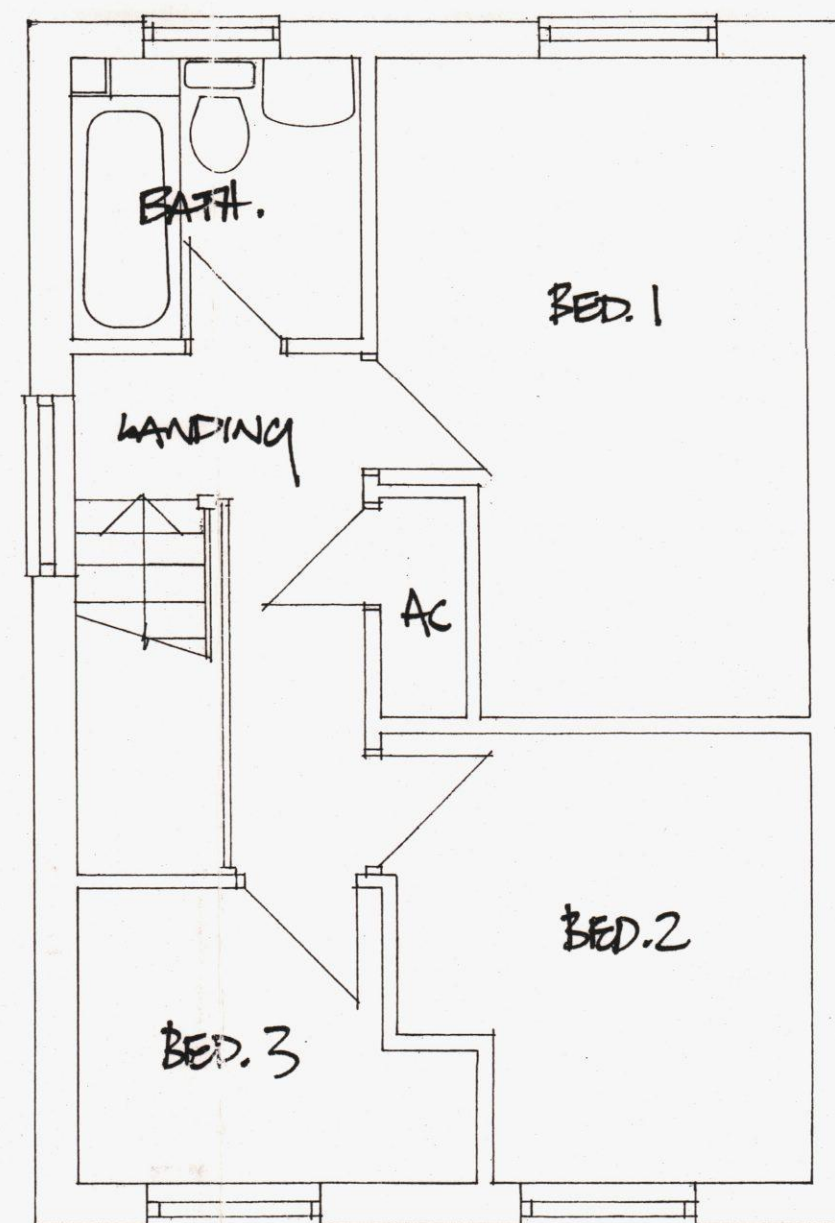


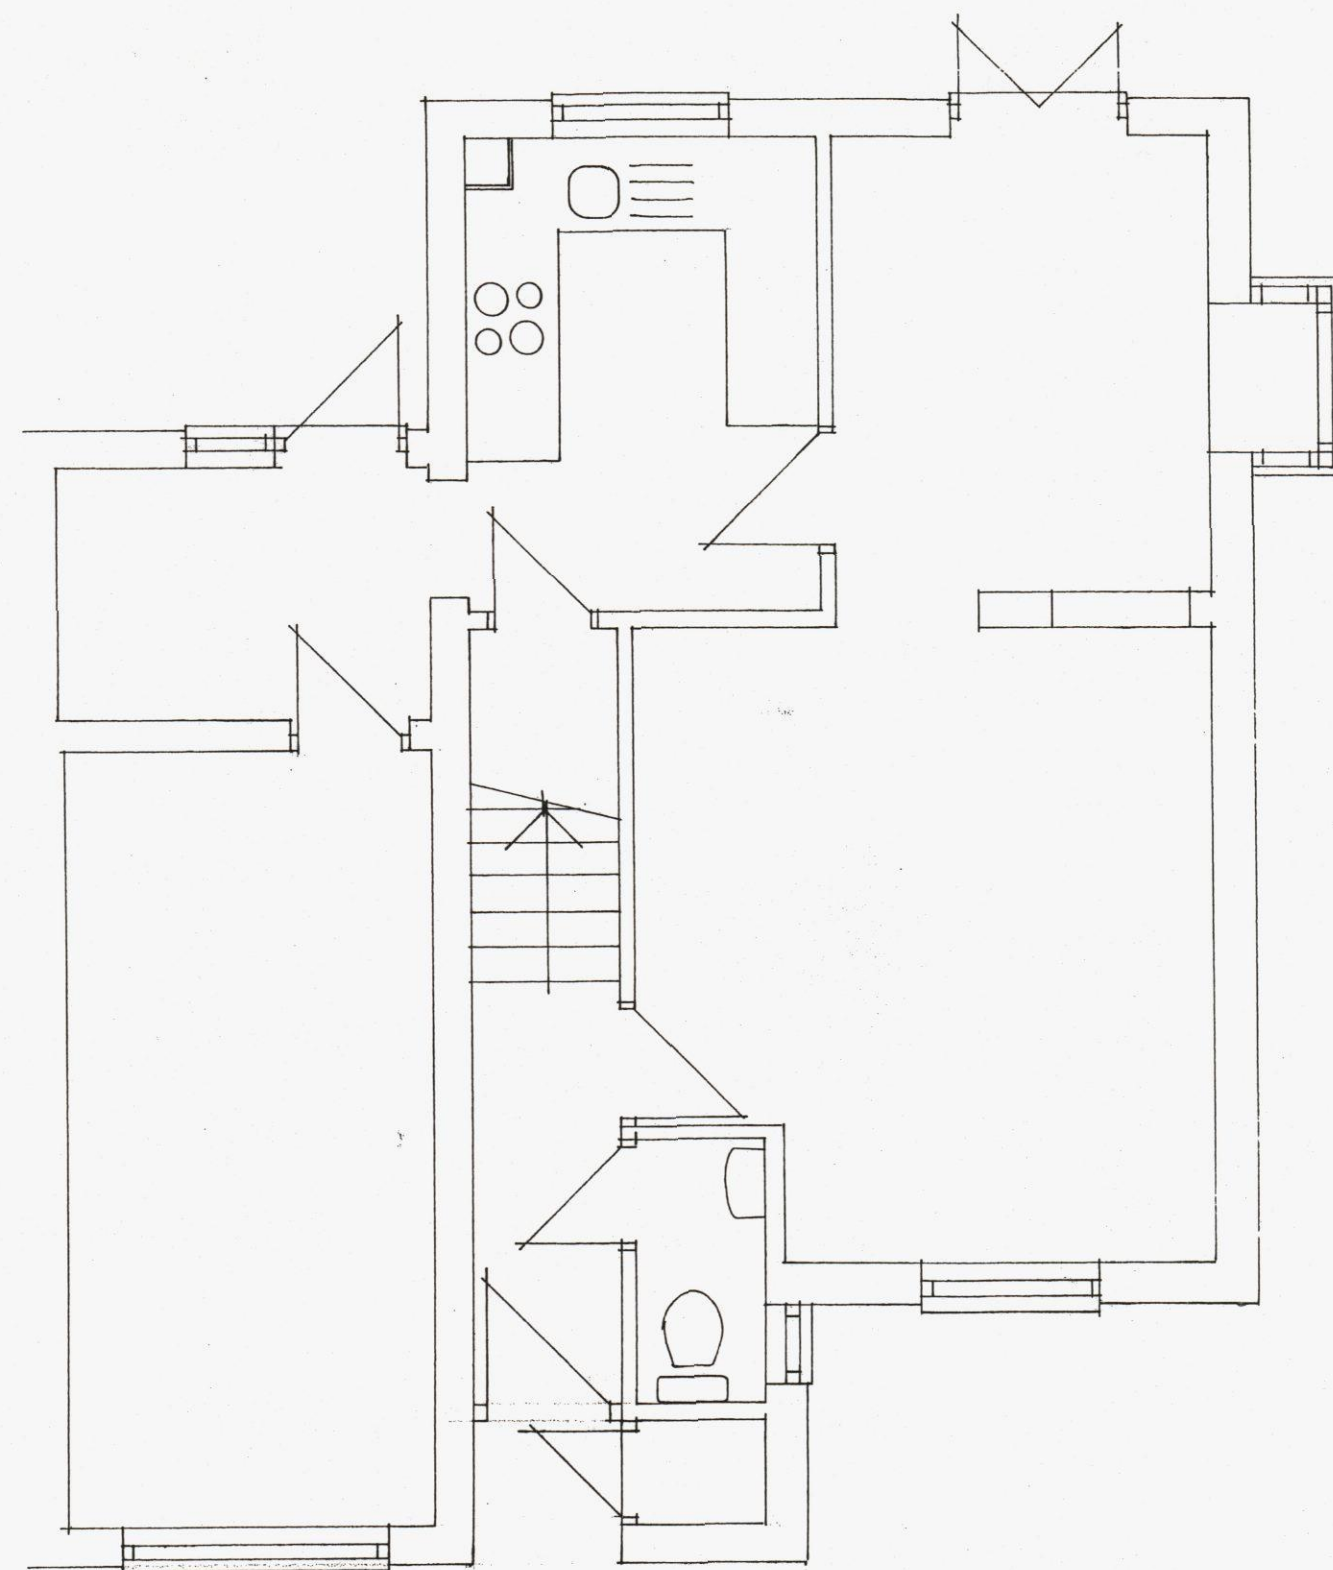

FIRST FLOOR

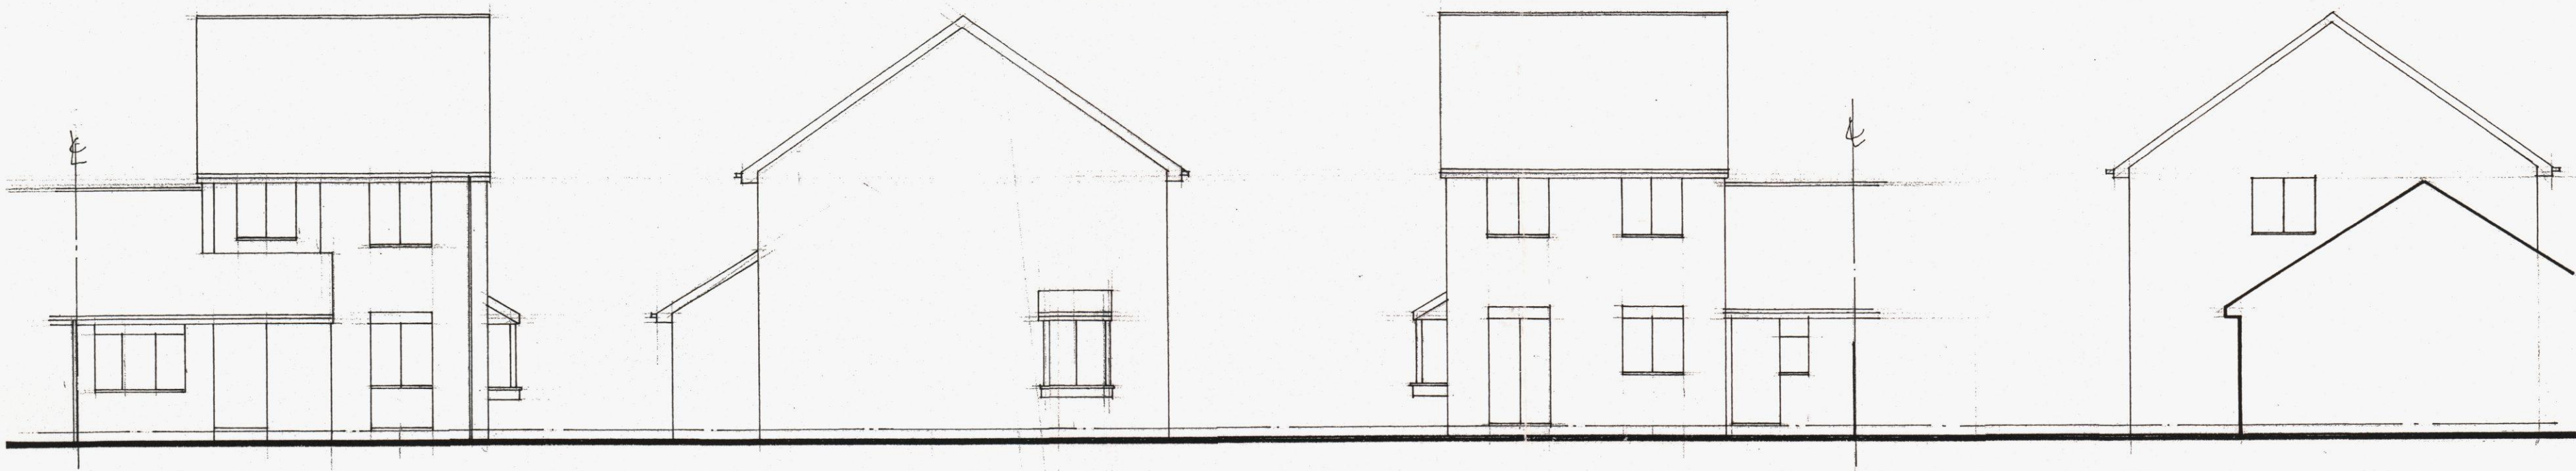

DEREK TREAGUS ASSOCIATES
ARCHITECTURAL SERVICES
No 3 The Townhouse, 20 Nelson Road, Southsea, HANTS PO5 2AS
Tel 07956 624094
derek.treagus@ntlworld.com

Project **NEW FIRST FLOOR &
REAR EXTENSION &
NEW WALL AT
15 WINCANTON WAY,
WATERLOOVILLE,
HAMPSHIRE.**

Client **Mr & Mrs S Steere**

Title **PLANNING DRAWING**

Date	Drawn	Scale
Nov 2012	DT	1:50, 1:100, 1:1250

Dwg. No. **12.131.02**

Rev