


RED DASHED LINE
INDICATES OUTLINE OF
APPROVED SCHEME

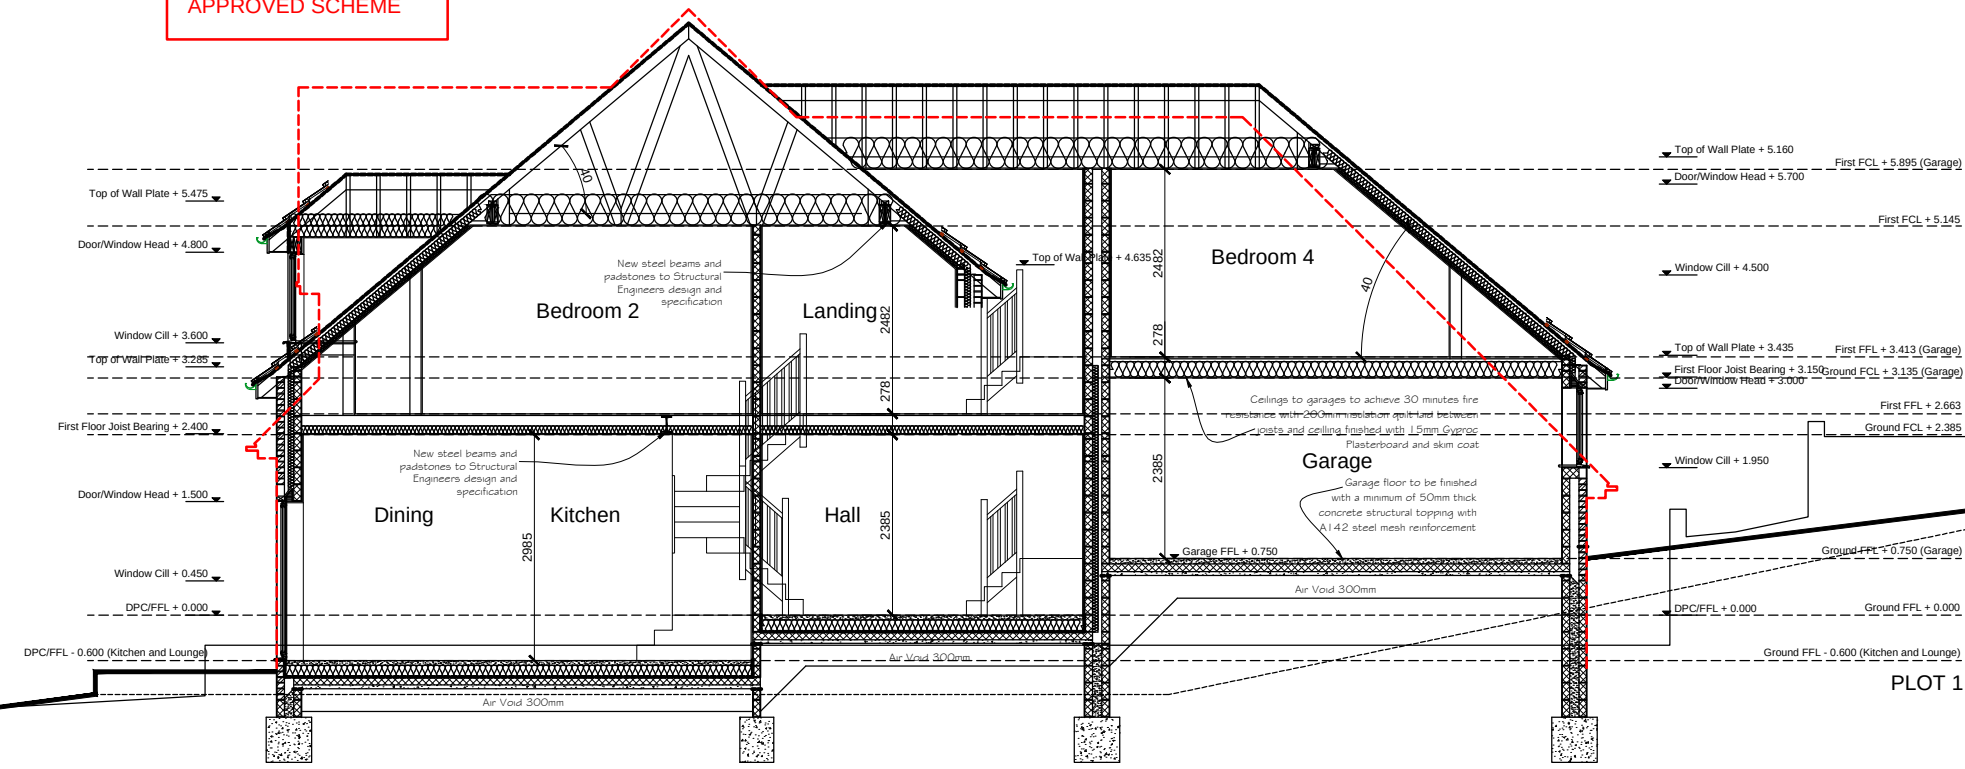

SITE SECTION C-C PLOT 1
(1:100)

No. 40

Notes

THIS DRAWING IS THE COPYRIGHT OF VIVID DESIGN STUDIO LTD AND MUST NOT BE COPIED, ALTERED OR REPRODUCED IN ANY WAY NEITHER PASSED TO A THIRD PARTY WITHOUT THEIR WRITTEN PERMISSION.

DIMENSIONS TO BE CHECKED ON SITE BEFORE COMMENCING WORK AND ANY DISCREPANCIES SHALL BE REPORTED TO THE DESIGNER. FIGURED DIMENSIONS MUST BE TAKEN IN PREFERENCE TO SCALED DIMENSIONS.

Rev:-	Description:-	Date:-	Chkd by:-

No. 42



RED DASHED LINE
INDICATES OUTLINE OF
APPROVED SCHEME


No. 35

SITE SECTION A-A
(1:100)



Newborne House, 51-52 West Street, Chichester,
West Sussex, PO19 1RP
Tel: 01243 537552
Fax: 01243 200010
Email: info@vividdesignstudio.co.uk
Website: www.vividdesignstudio.co.uk

Project:-	Proposed Residential Development 40 Queens Road Waterlooville Hampshire		
Title:-	Proposed Site Sections		
Client:-	Knight Homes Ltd		
Scale:-	1:100 (@A1)		
Drawn By:-	PJD	Checked By:-	
Date:-	09/06/14	Date:-	
Job.No:-	120051	Drg.No:-	64

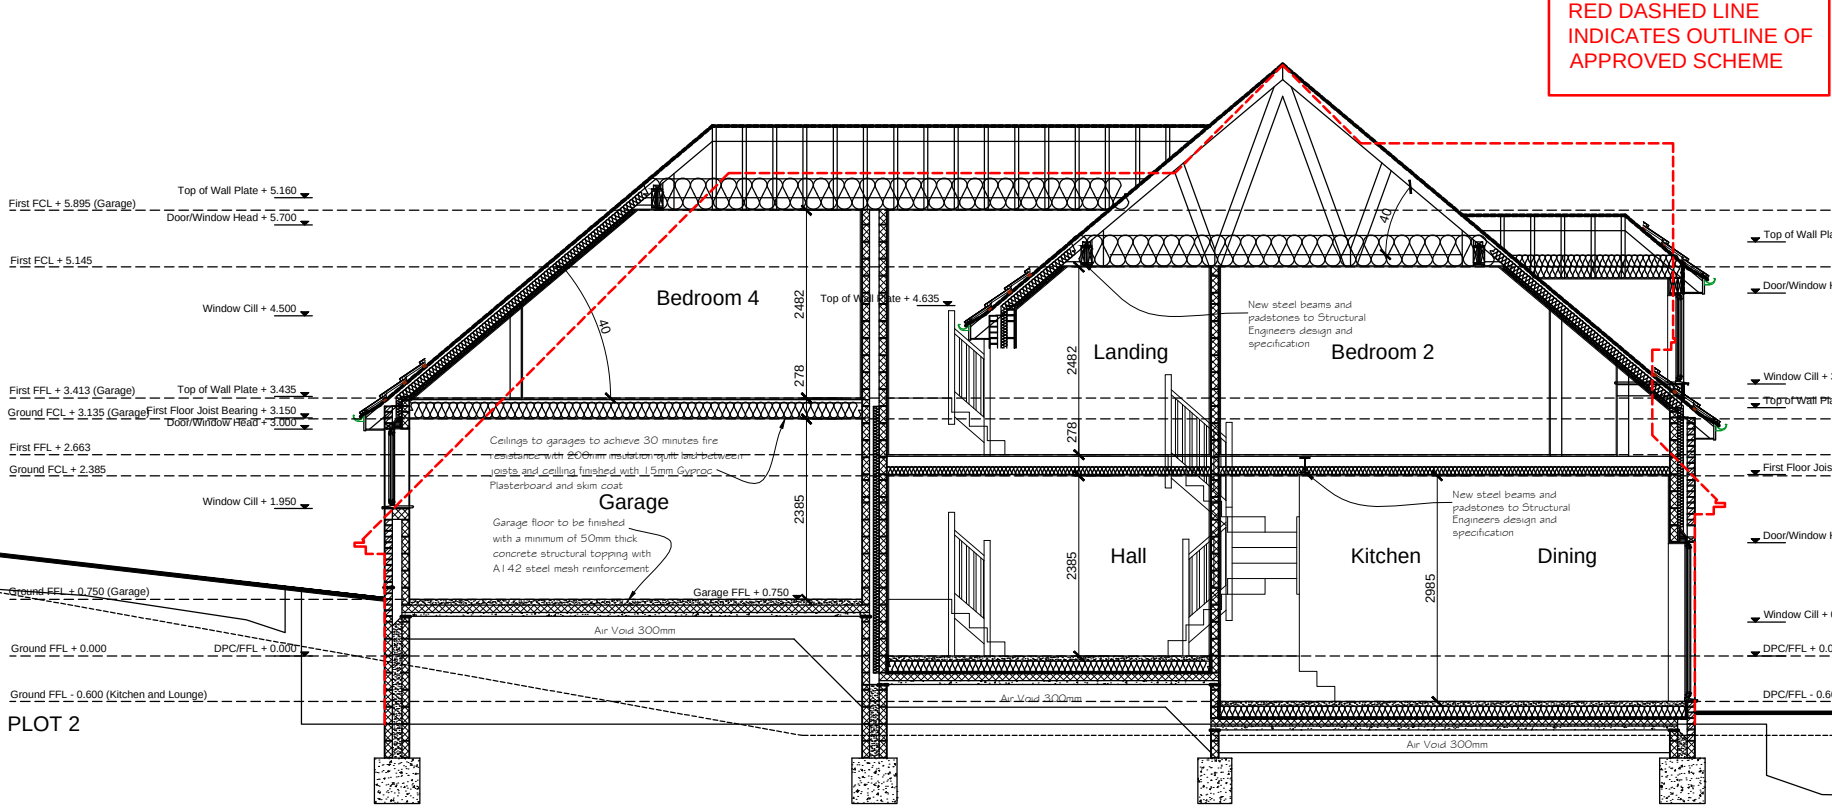

RED DASHED LINE
INDICATES OUTLINE OF
APPROVED SCHEME

SITE SECTION B-B PLOT 2
(1:100)