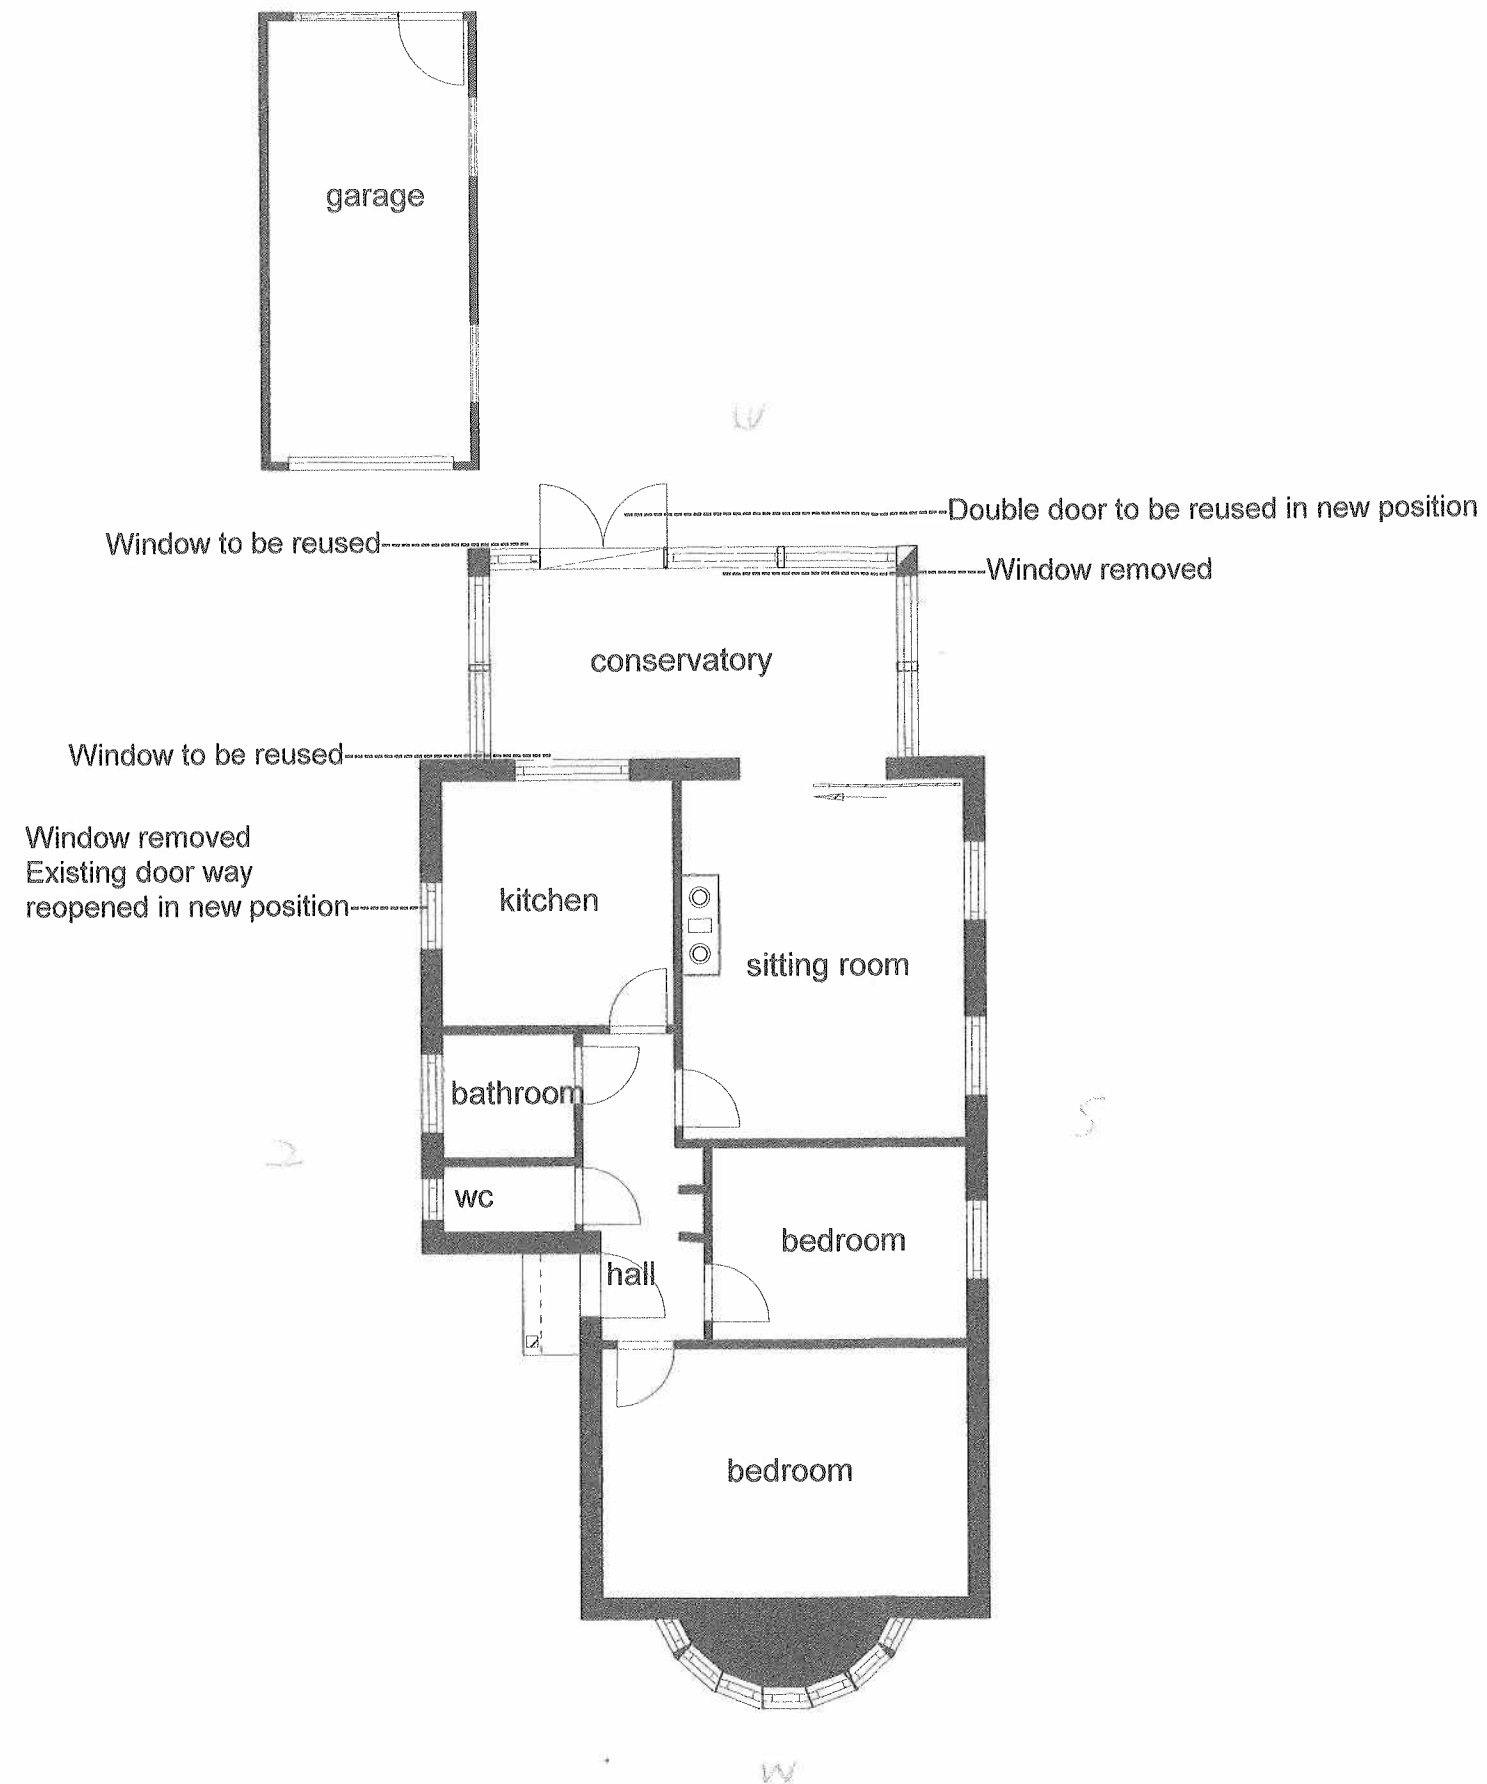


These drawings are protected under copyright law and therefore are not to be used or copied by anyone other than the owner unless permission has been granted

Eleco Software Limited	
Project: Ground Floor Extension	
Owner: Mr Mrs Bateman 10 Selangor Avenue Emsworth Hampshire	
Architect: Mr Perry Forden	
File name: 10 Selangor Avenue Existing	
Scale: 1 : 100	Date: Nov 13
Ground floor single storey extension to provide Porch WC Study Dining Room	