
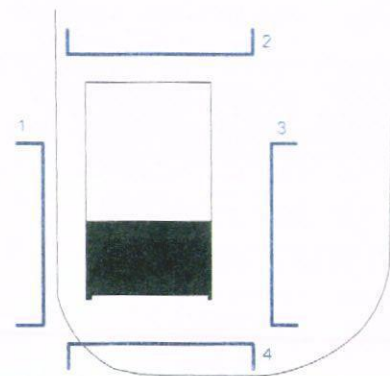



key

- 1 white render
- 2 aluminium capping powder coated dark grey RAL 7015
- 3 powder coated Aluminium doors - dark grey RAL 7015
- 4 Velux flat roof light ref SO6 ECX
- 5 solid canopy, exposed painted steelwork, marine ply soffit
- 6 roofing material tba - either felt or aluminium.

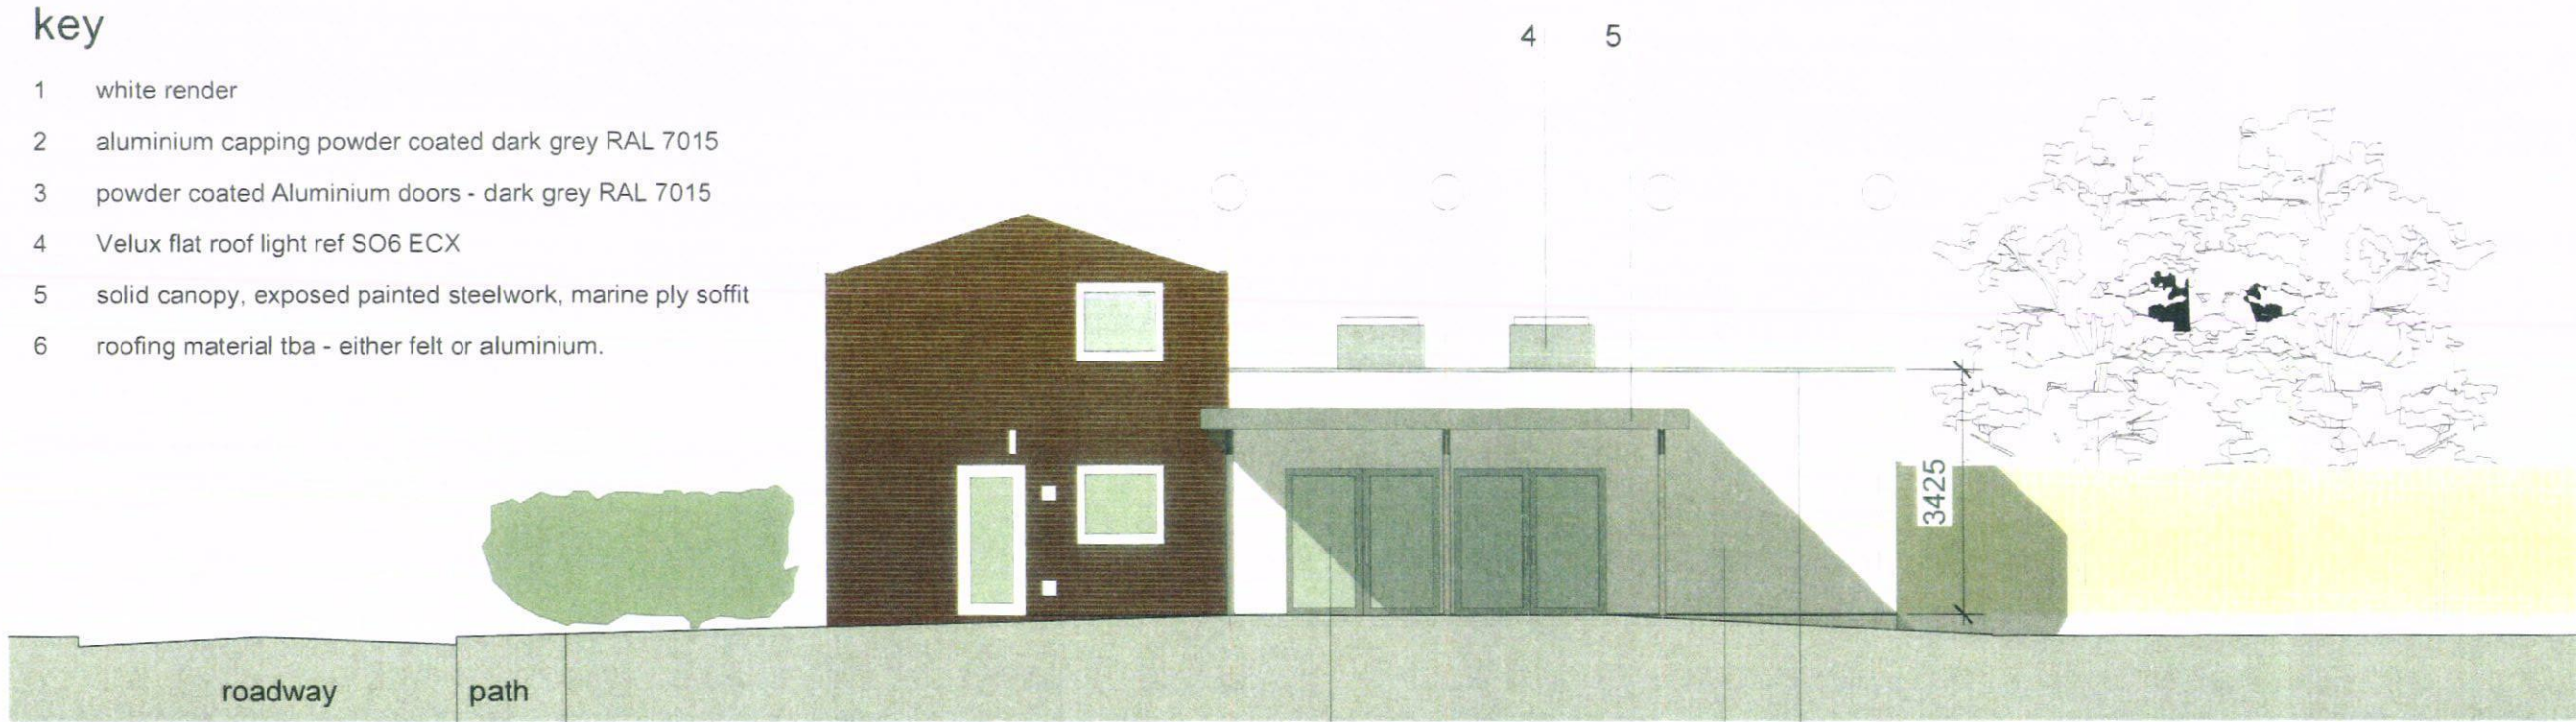

elevation 3

HAVANT BOROUGH COUNCIL
23 JUL 2013
RECEIVED

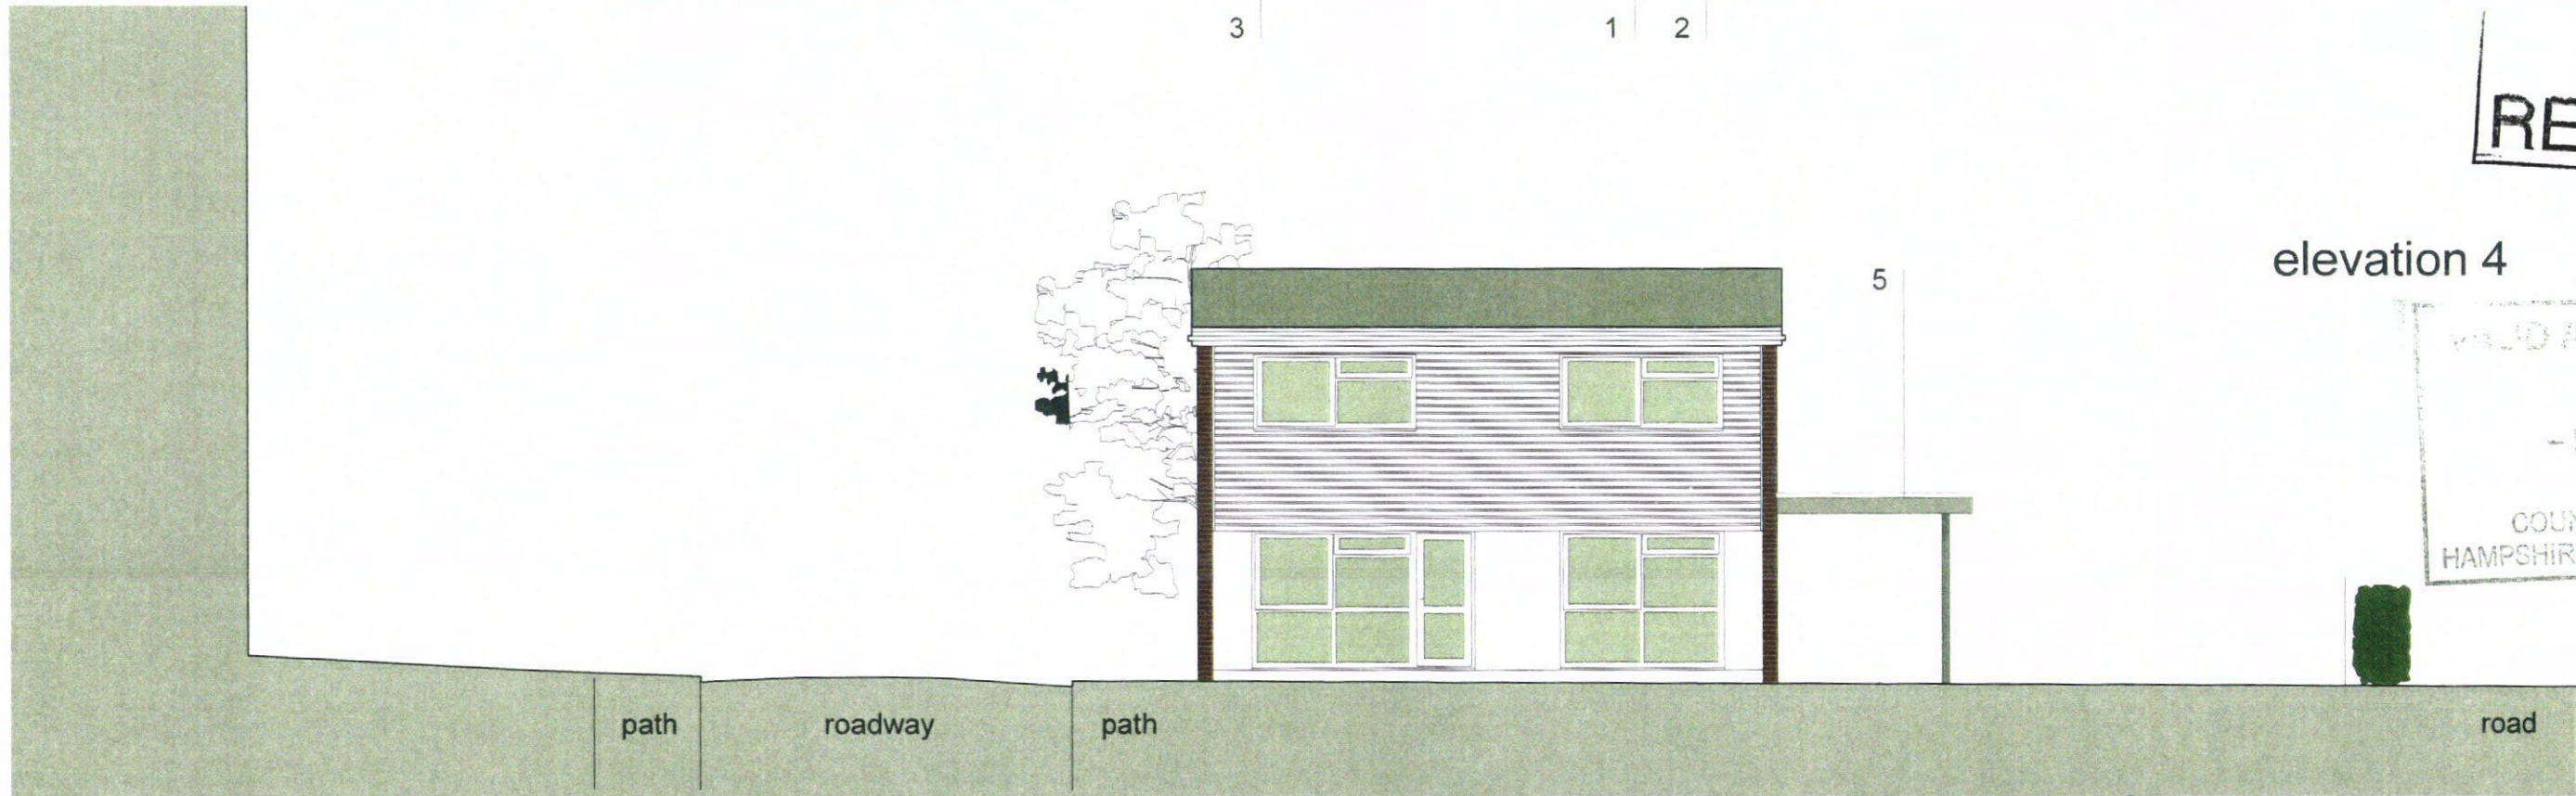

elevation 4

PLANNING APPLICATION
- 5 JUL 2013
COUNTY PLANNING
HAMPSHIRE COUNTY COUNCIL

0m 2m 4m 6m

Planning



HCC Property Services,
Three Minsters House,
76 High Street, Winchester SO23 8UL.
tel: (01962) 847801

Notes	
1 This drawing is © copyright Hampshire County Council 2013. No unauthorised reproduction permitted. All rights reserved.	3 This map is reproduced from Ordnance Survey material with the permission of Ordnance Survey on behalf of the controller of Her Majesty's Stationery Office © Crown Copyright. Unauthorised reproduction infringes Crown Copyright and may lead to prosecution or civil proceedings. (100019180), (2013)
2 No dimensions are to be scaled from this drawing	

rev	description	date	by

PROJECT				SHEET CONTENTS	
Warblington School Sports Development				Proposed Elevations Warblington PreSchool Sheet 2	
SCALE @ A1 100	DATE 12.4.13	DRAWN. MJC	CHKD. ---	DRAWING No. PO9949 - PL- 305	REVISION
				FILE REF. PO9949 Pre School Planning Set	



Property Services