


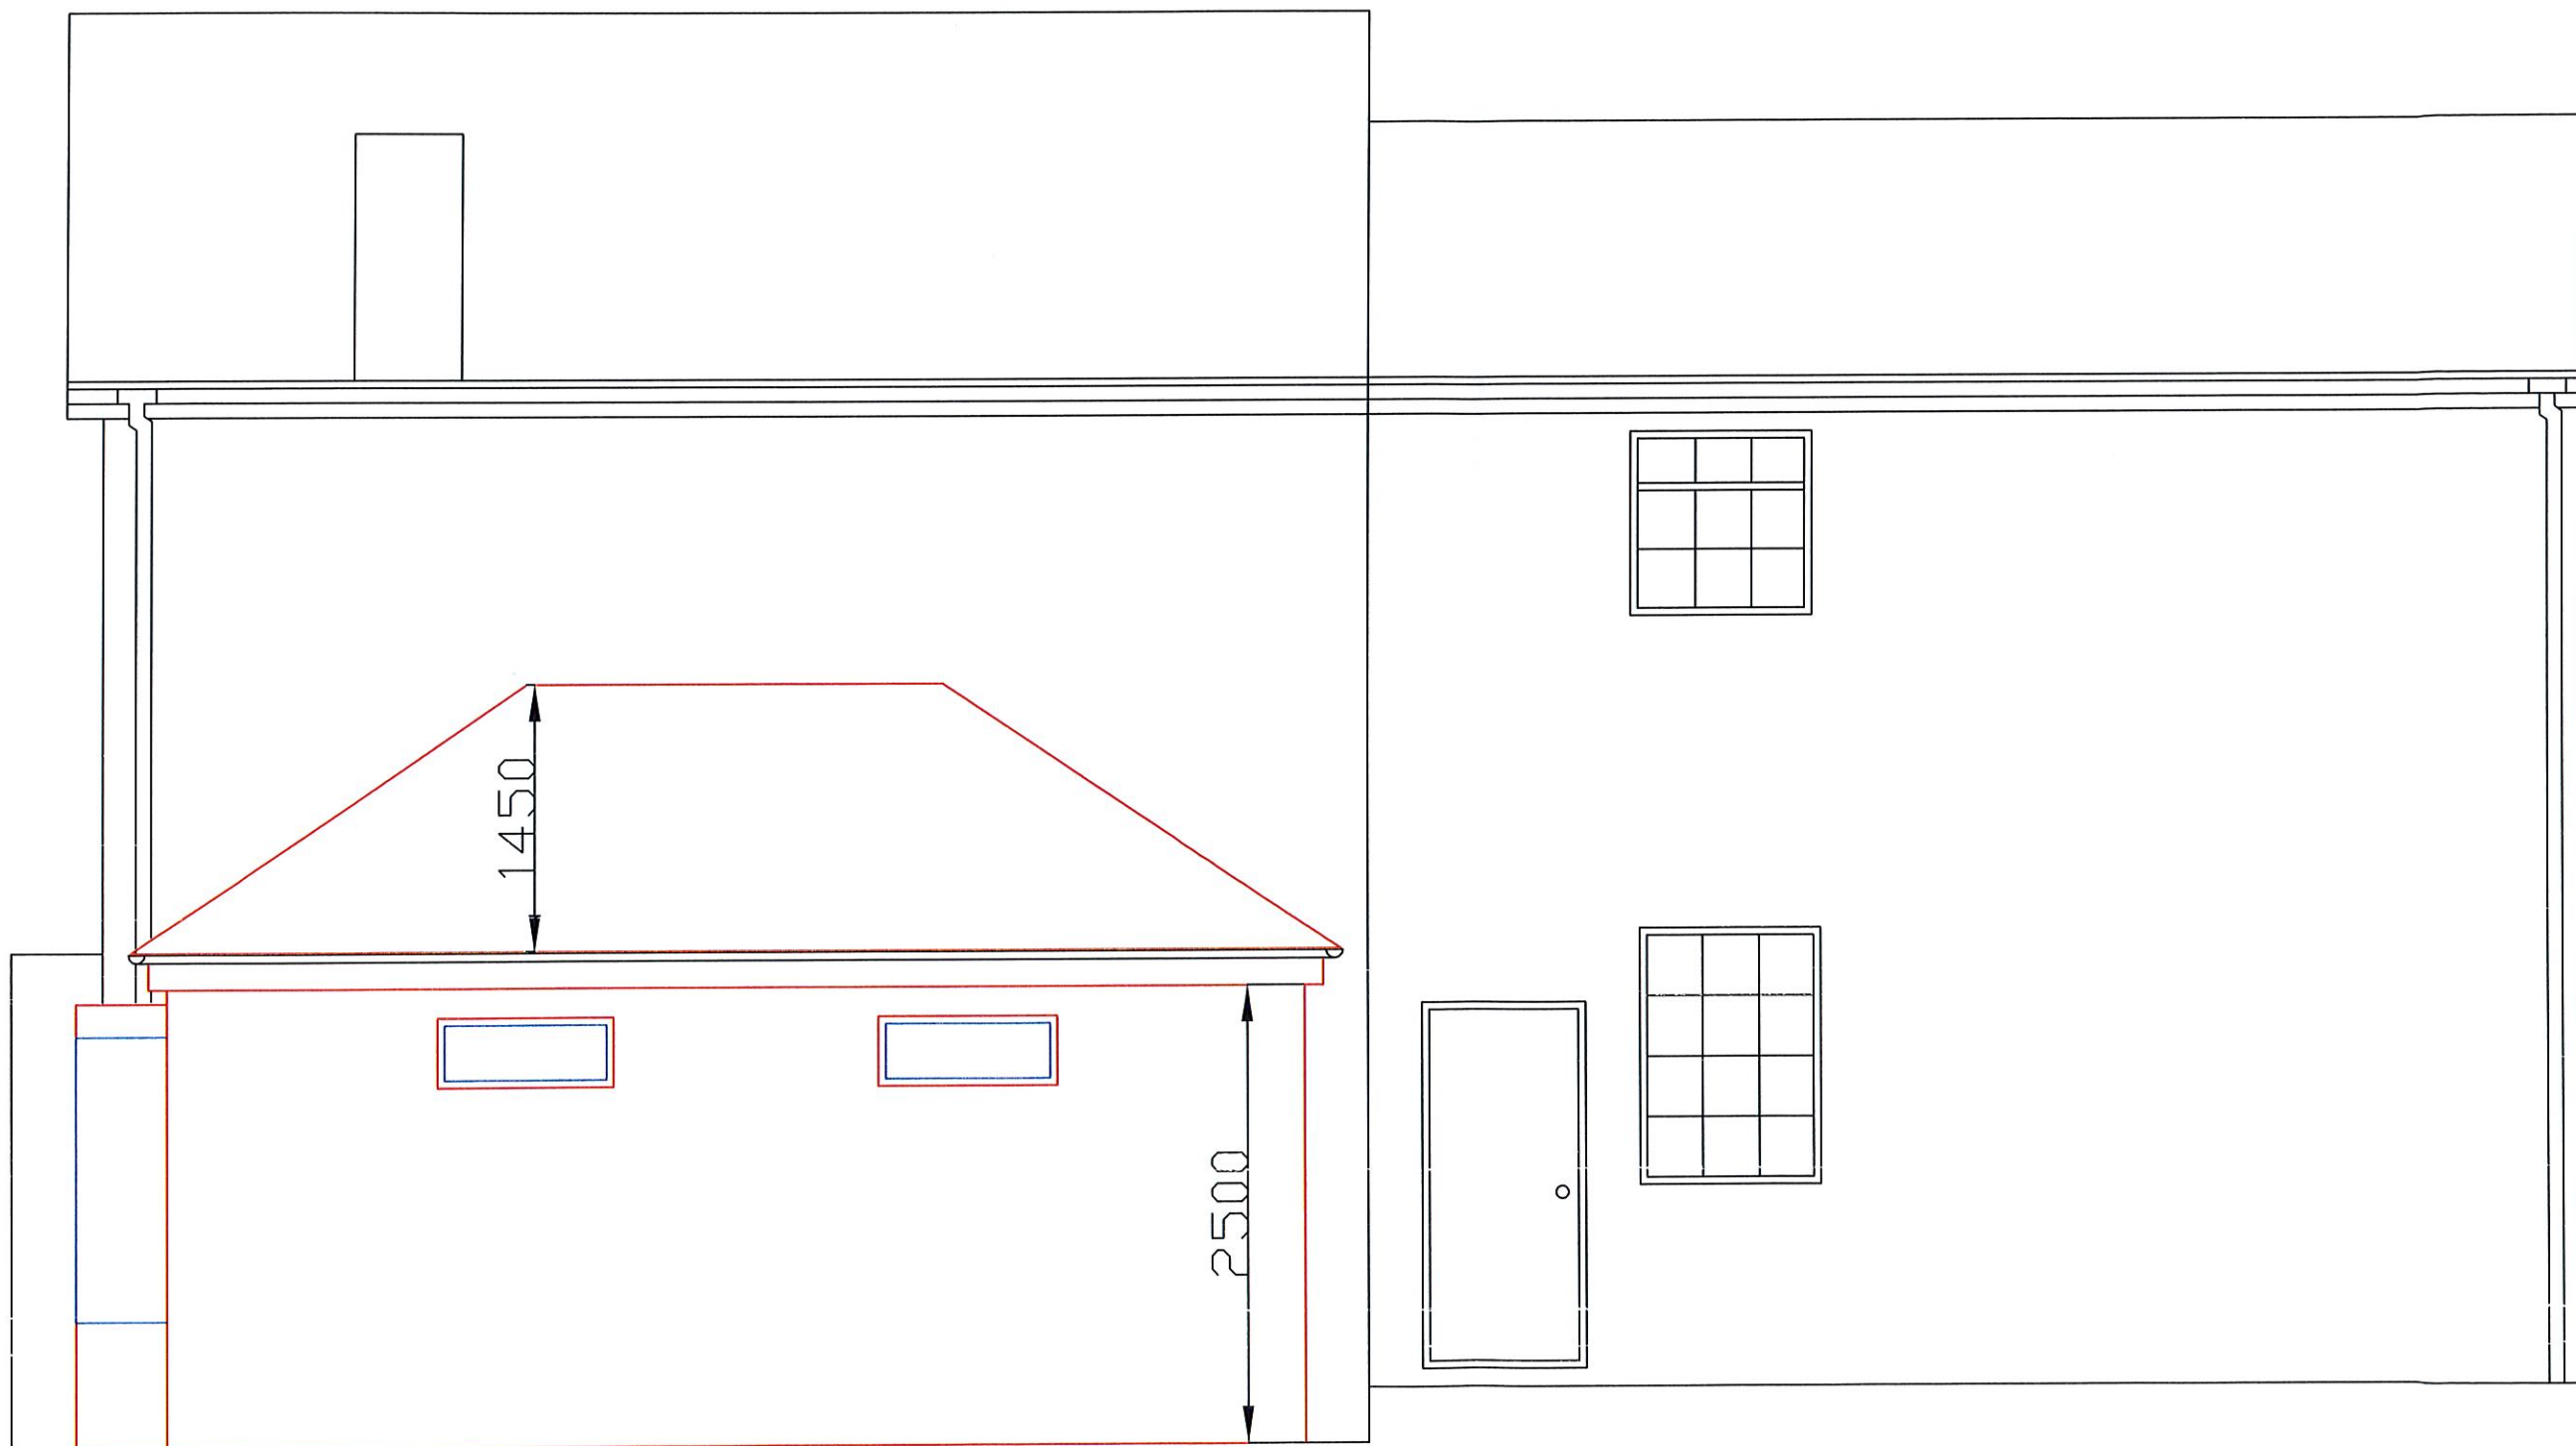

NEW SIDE
EXTENSION:
GRANNY
ANNEXE

No.	Revision/ Issue	Date

**Tom's
AMAZING
Design's
07919218566**

35 JUBILEE RD,
WATERLOOVILLE,
PO7 7RD-

ELEVATION

TAD -005

20th June 2013

NOT TO SCALE