
Notes

1. This drawing is the copyright of MH Architects Ltd
2. Do not scale this drawing except for Local Authority planning purposes
3. All dimensions must be checked on site by the contractor prior to commencement of the works.


Rev.	Revision	By	Date	Check	Date

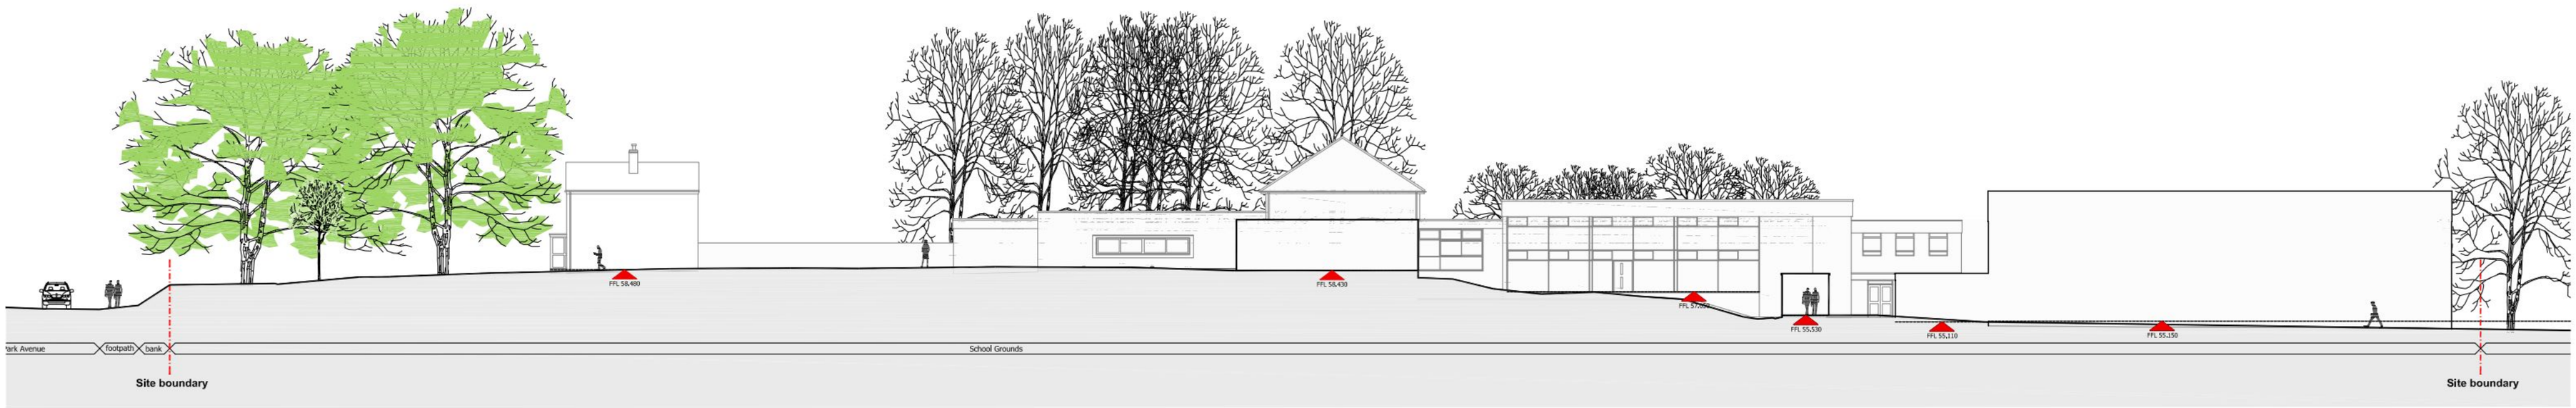

Existing Site Section 1:200



Existing Site Section 1:200

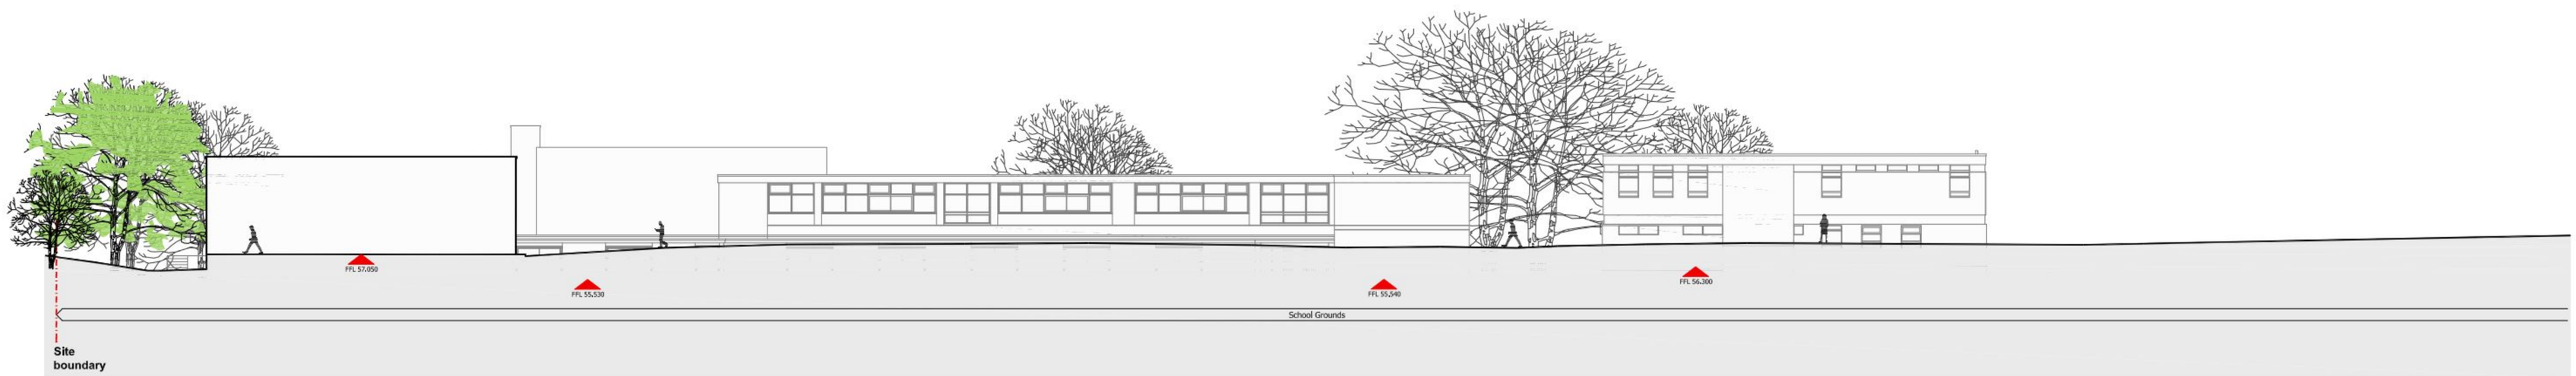

Existing Site Section 1:200

Purbrook Park School

Extensions, Internal Remodelling and External Works
Purbrook Park School, Waterlooville
Purbrook Park School Trust

Project & Drawing title
Existing Site Sections

Drawn	Date	Checked	Date	Scale at A1
TGM	30/06/14	HG	30/06/14	1:200

Job N°. 13.083 Drawing N°. PL20 Rev.

Status PLANNING

Ground Floor | Bicentennial Building
Southern Gate | Chichester
West Sussex | PO19 8EZ
t. 01243 774748
e. admin@mharchitects.co.uk
www.mharchitects.co.uk
Limited Company
Registered in England No. 4994933