


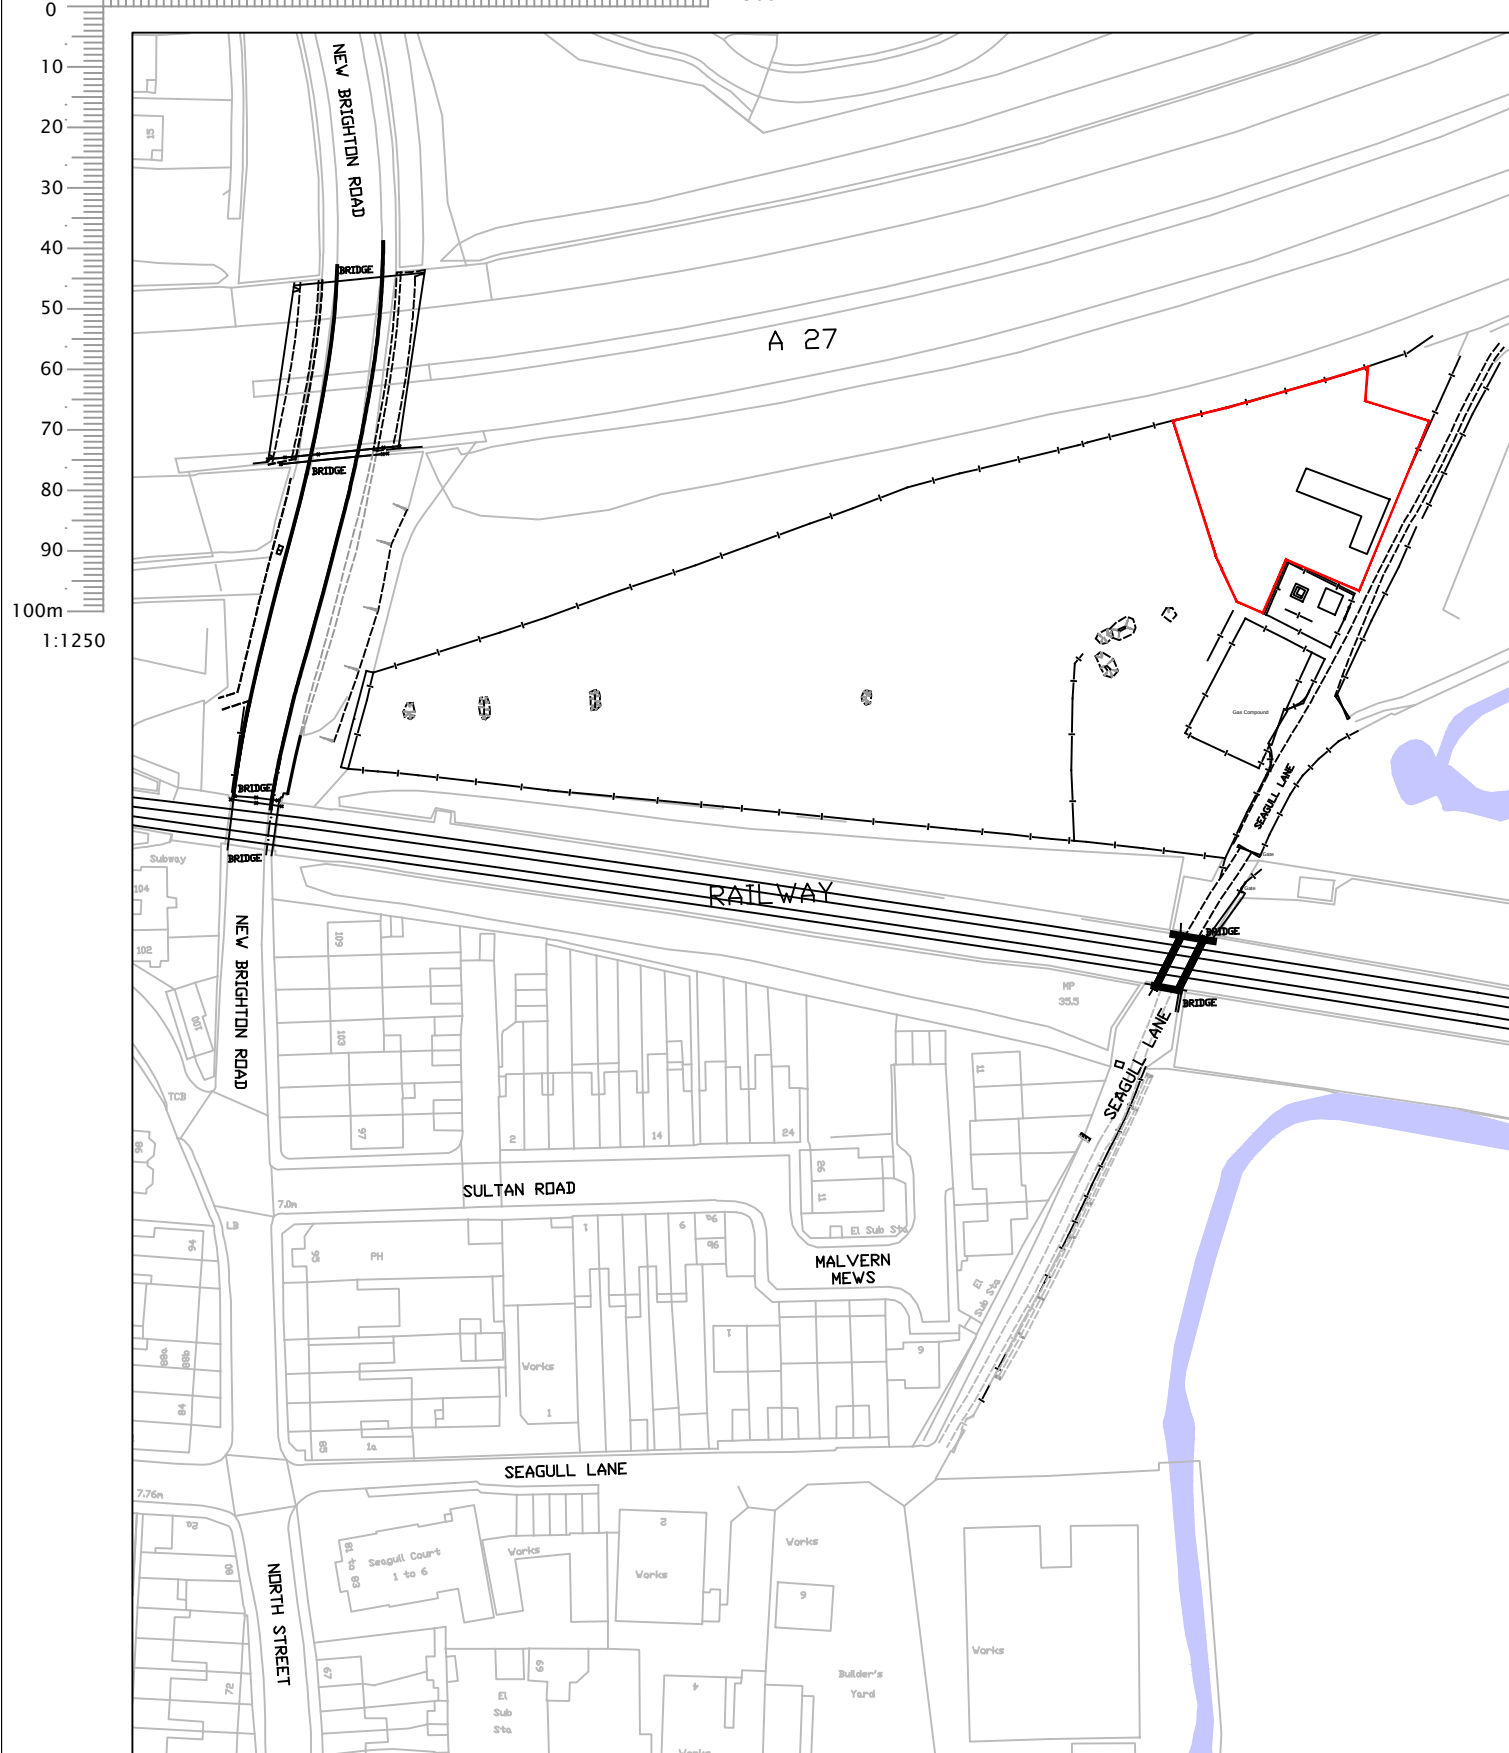


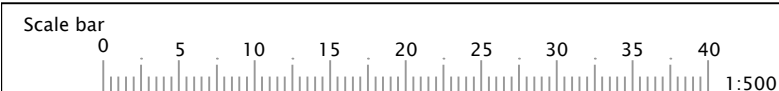

LOCATION PLAN
SCALE 1:1250

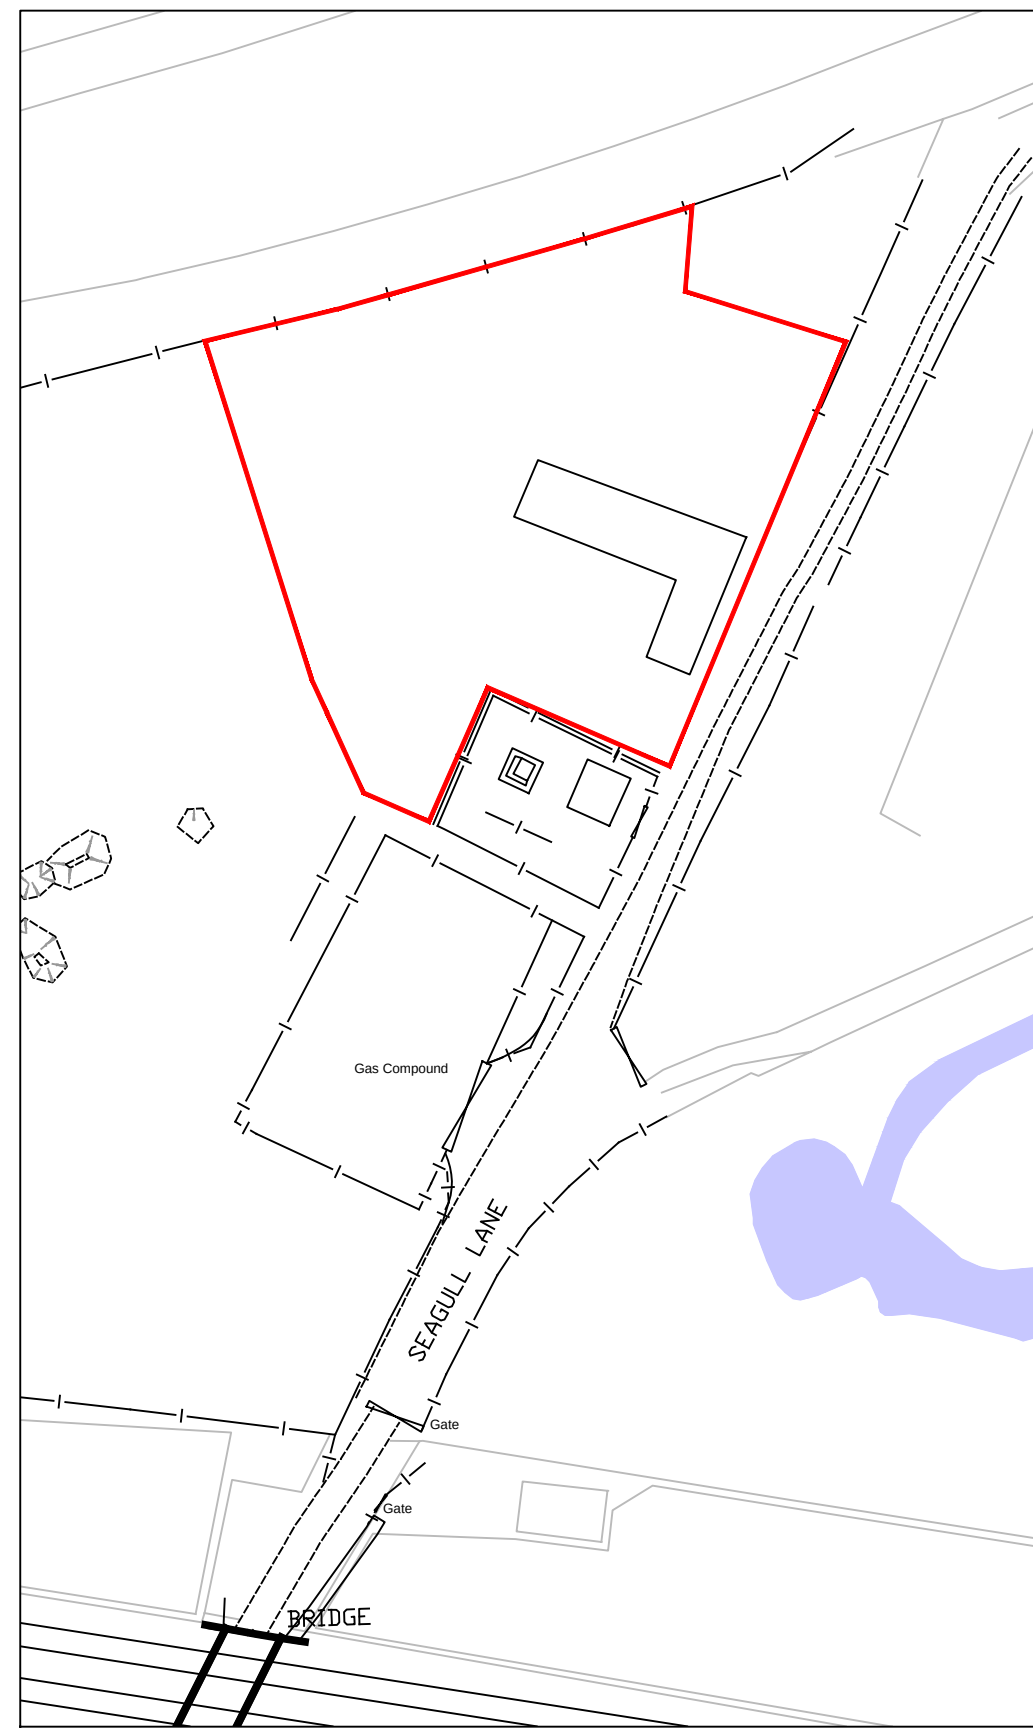

BLOCK PLAN
SCALE 1:500

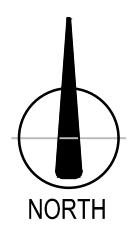

PL1 25.06.14	Planning Issue	KB
Rev	Date	Amendment

Drg Status **PLANNING**

Project and Building Consultancy

Cluttons LLP, Seacourt Tower
West Way, Oxford, OX2 0JJ
Tel No: 01865 728000

www.cluttons.com

Project
Emsworth Sub-Station
Land between New Brighton Road
Emsworth, Hampshire

Client 

Drawing
Site Location & Block Plan

Scale As Noted @ A3

Drawn By KB Date May '14

Approved By IP/JC Date May '14

Drg No. 24034/00 Rev. PL1

