
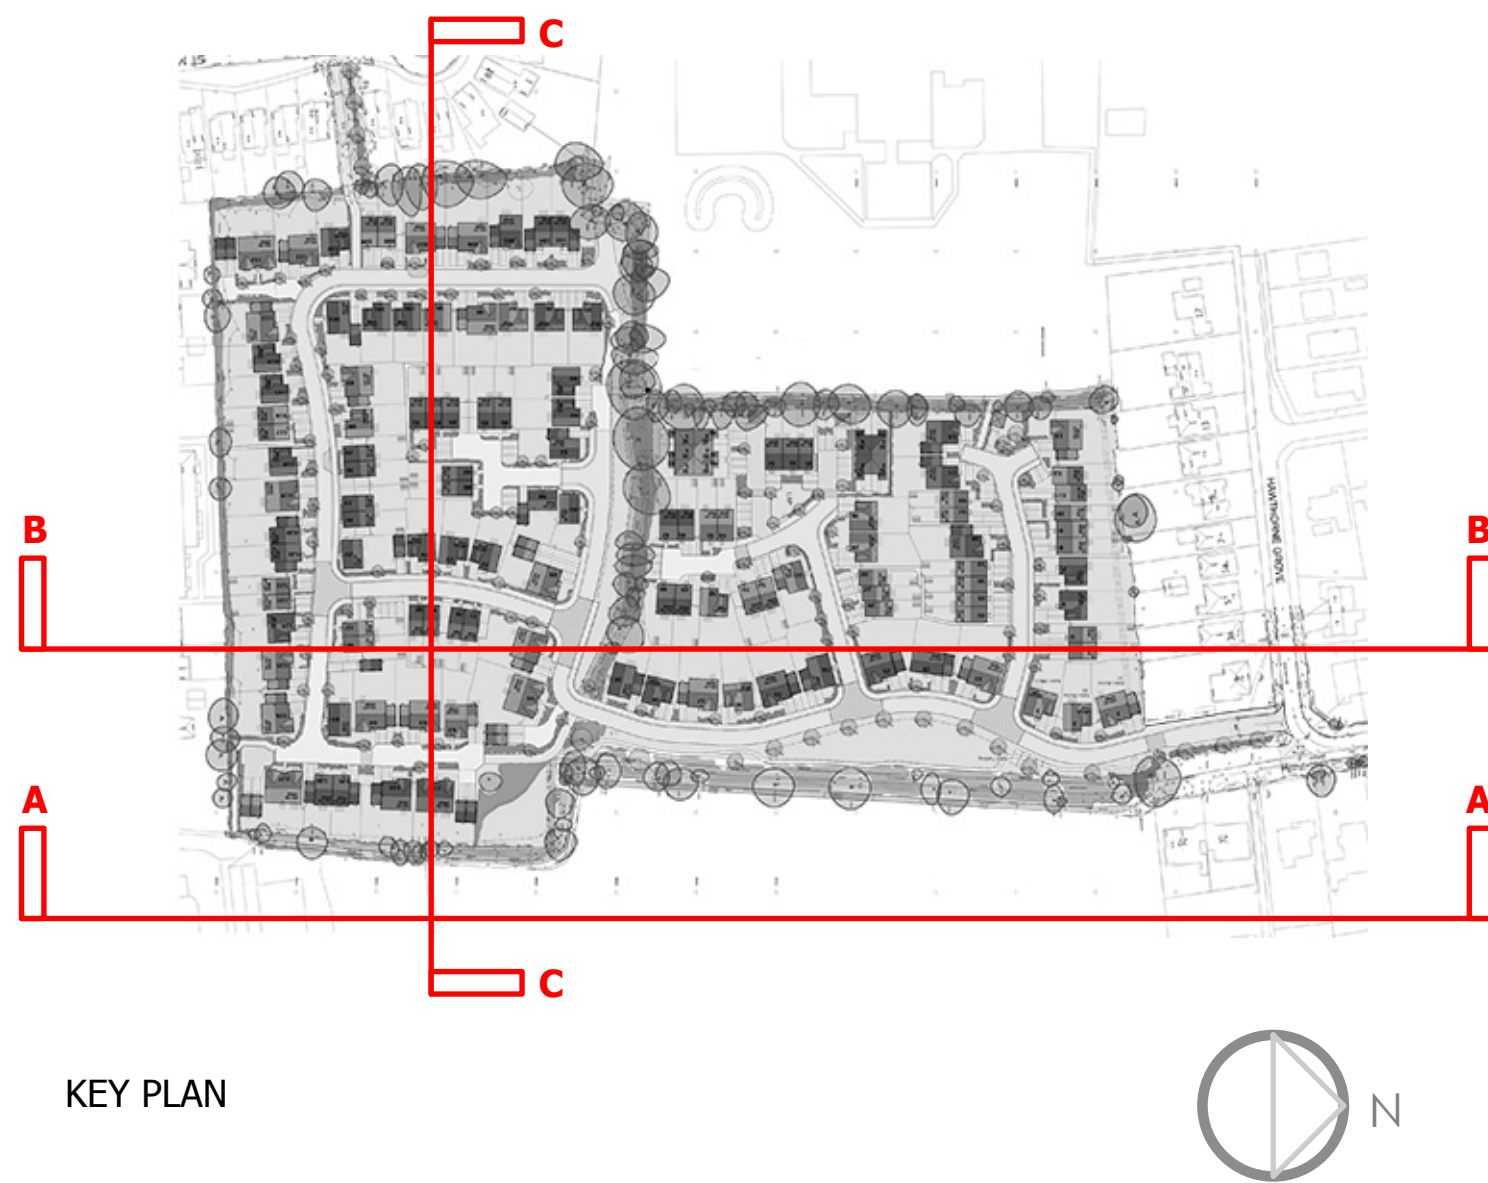
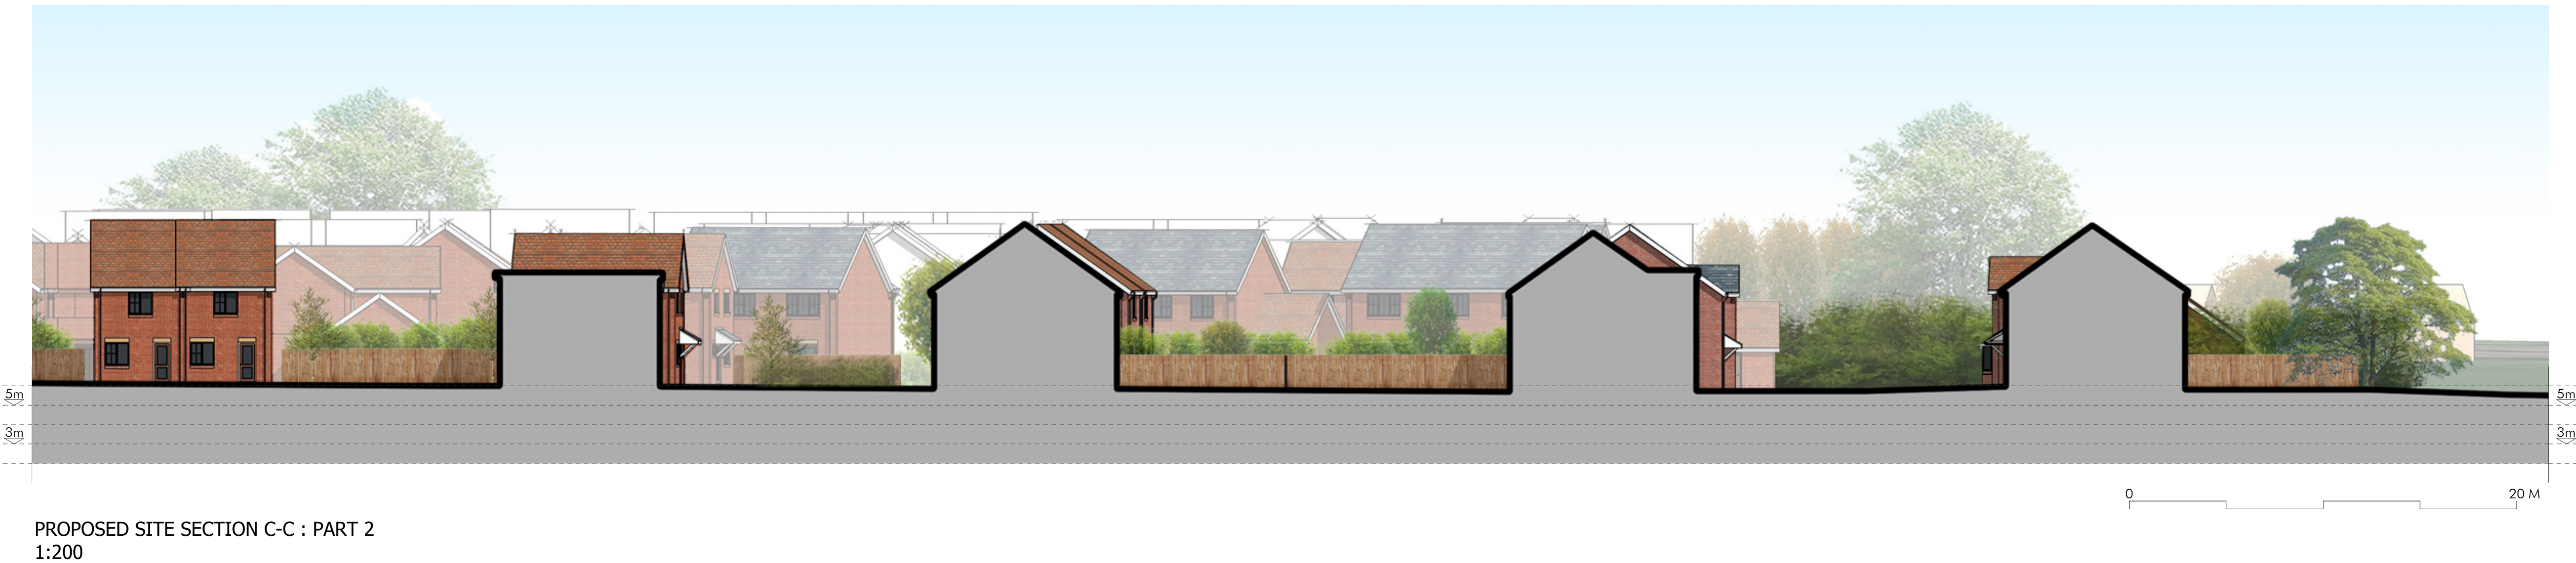


REV.	DATE	AMENDMENTS	DRAWN	CHECKED
#	28.04.14		RD	PV

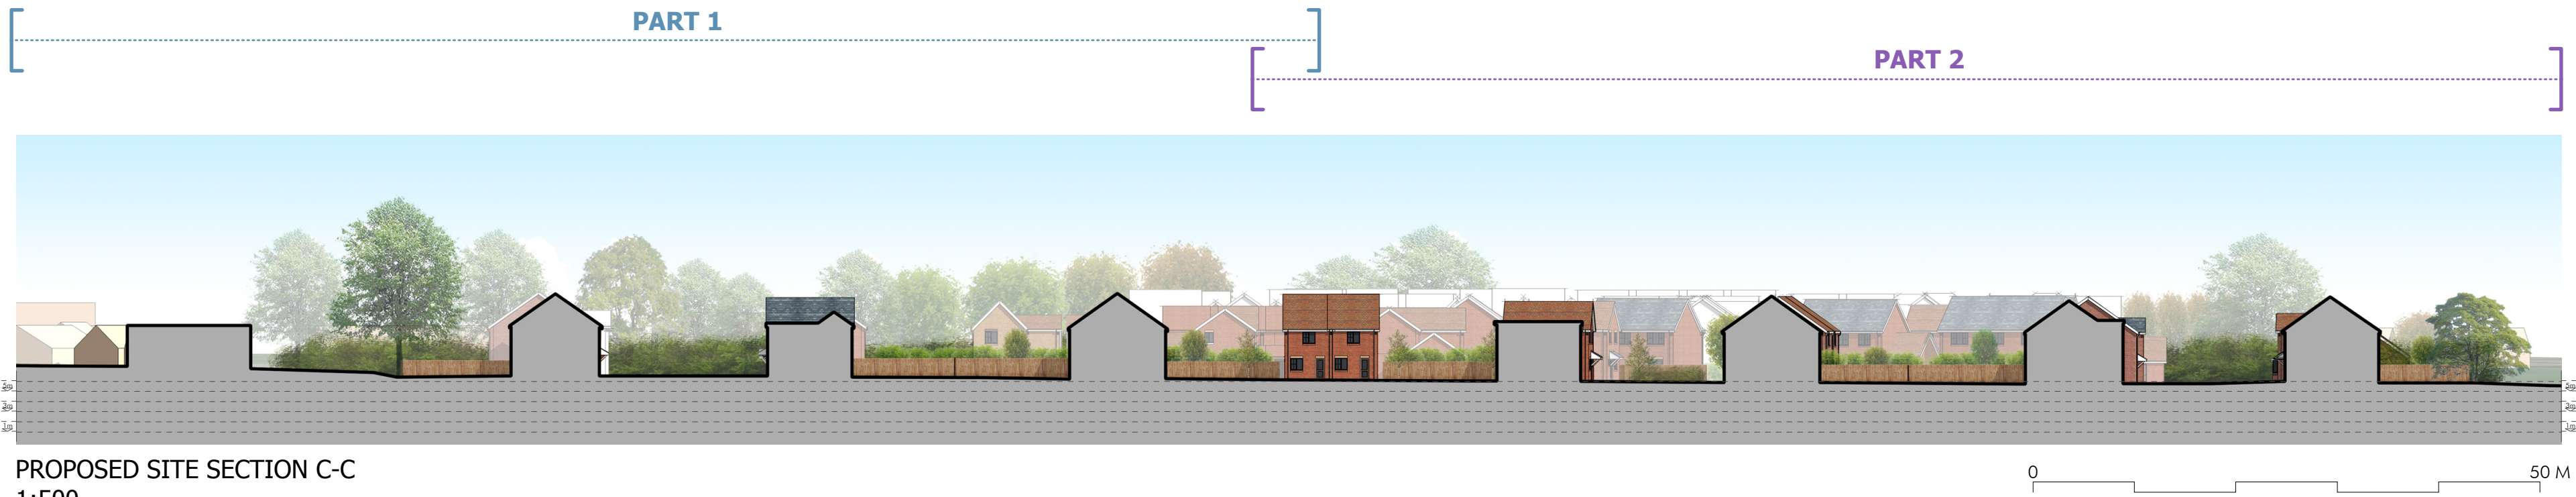

Halyards
Bellway

CLIENT:
Bellway Homes Ltd

PROJECT:
**Land North of Goldring Close
Mengham**

DRAWING:
Proposed Site Section C-C

SCALE: **Various @ A1** DWG NO: **1543/P11**

DATE: **Apr 14** REV: **#**



● Grosvenor Court, Winchester Road, Ampfield, Winchester, Hants. SO51 9BD
Tel: 01794 348 695
○ 12 West Mills Yard, Kennet Road, Newbury, RG14 5LP
Tel: 01635 40164