


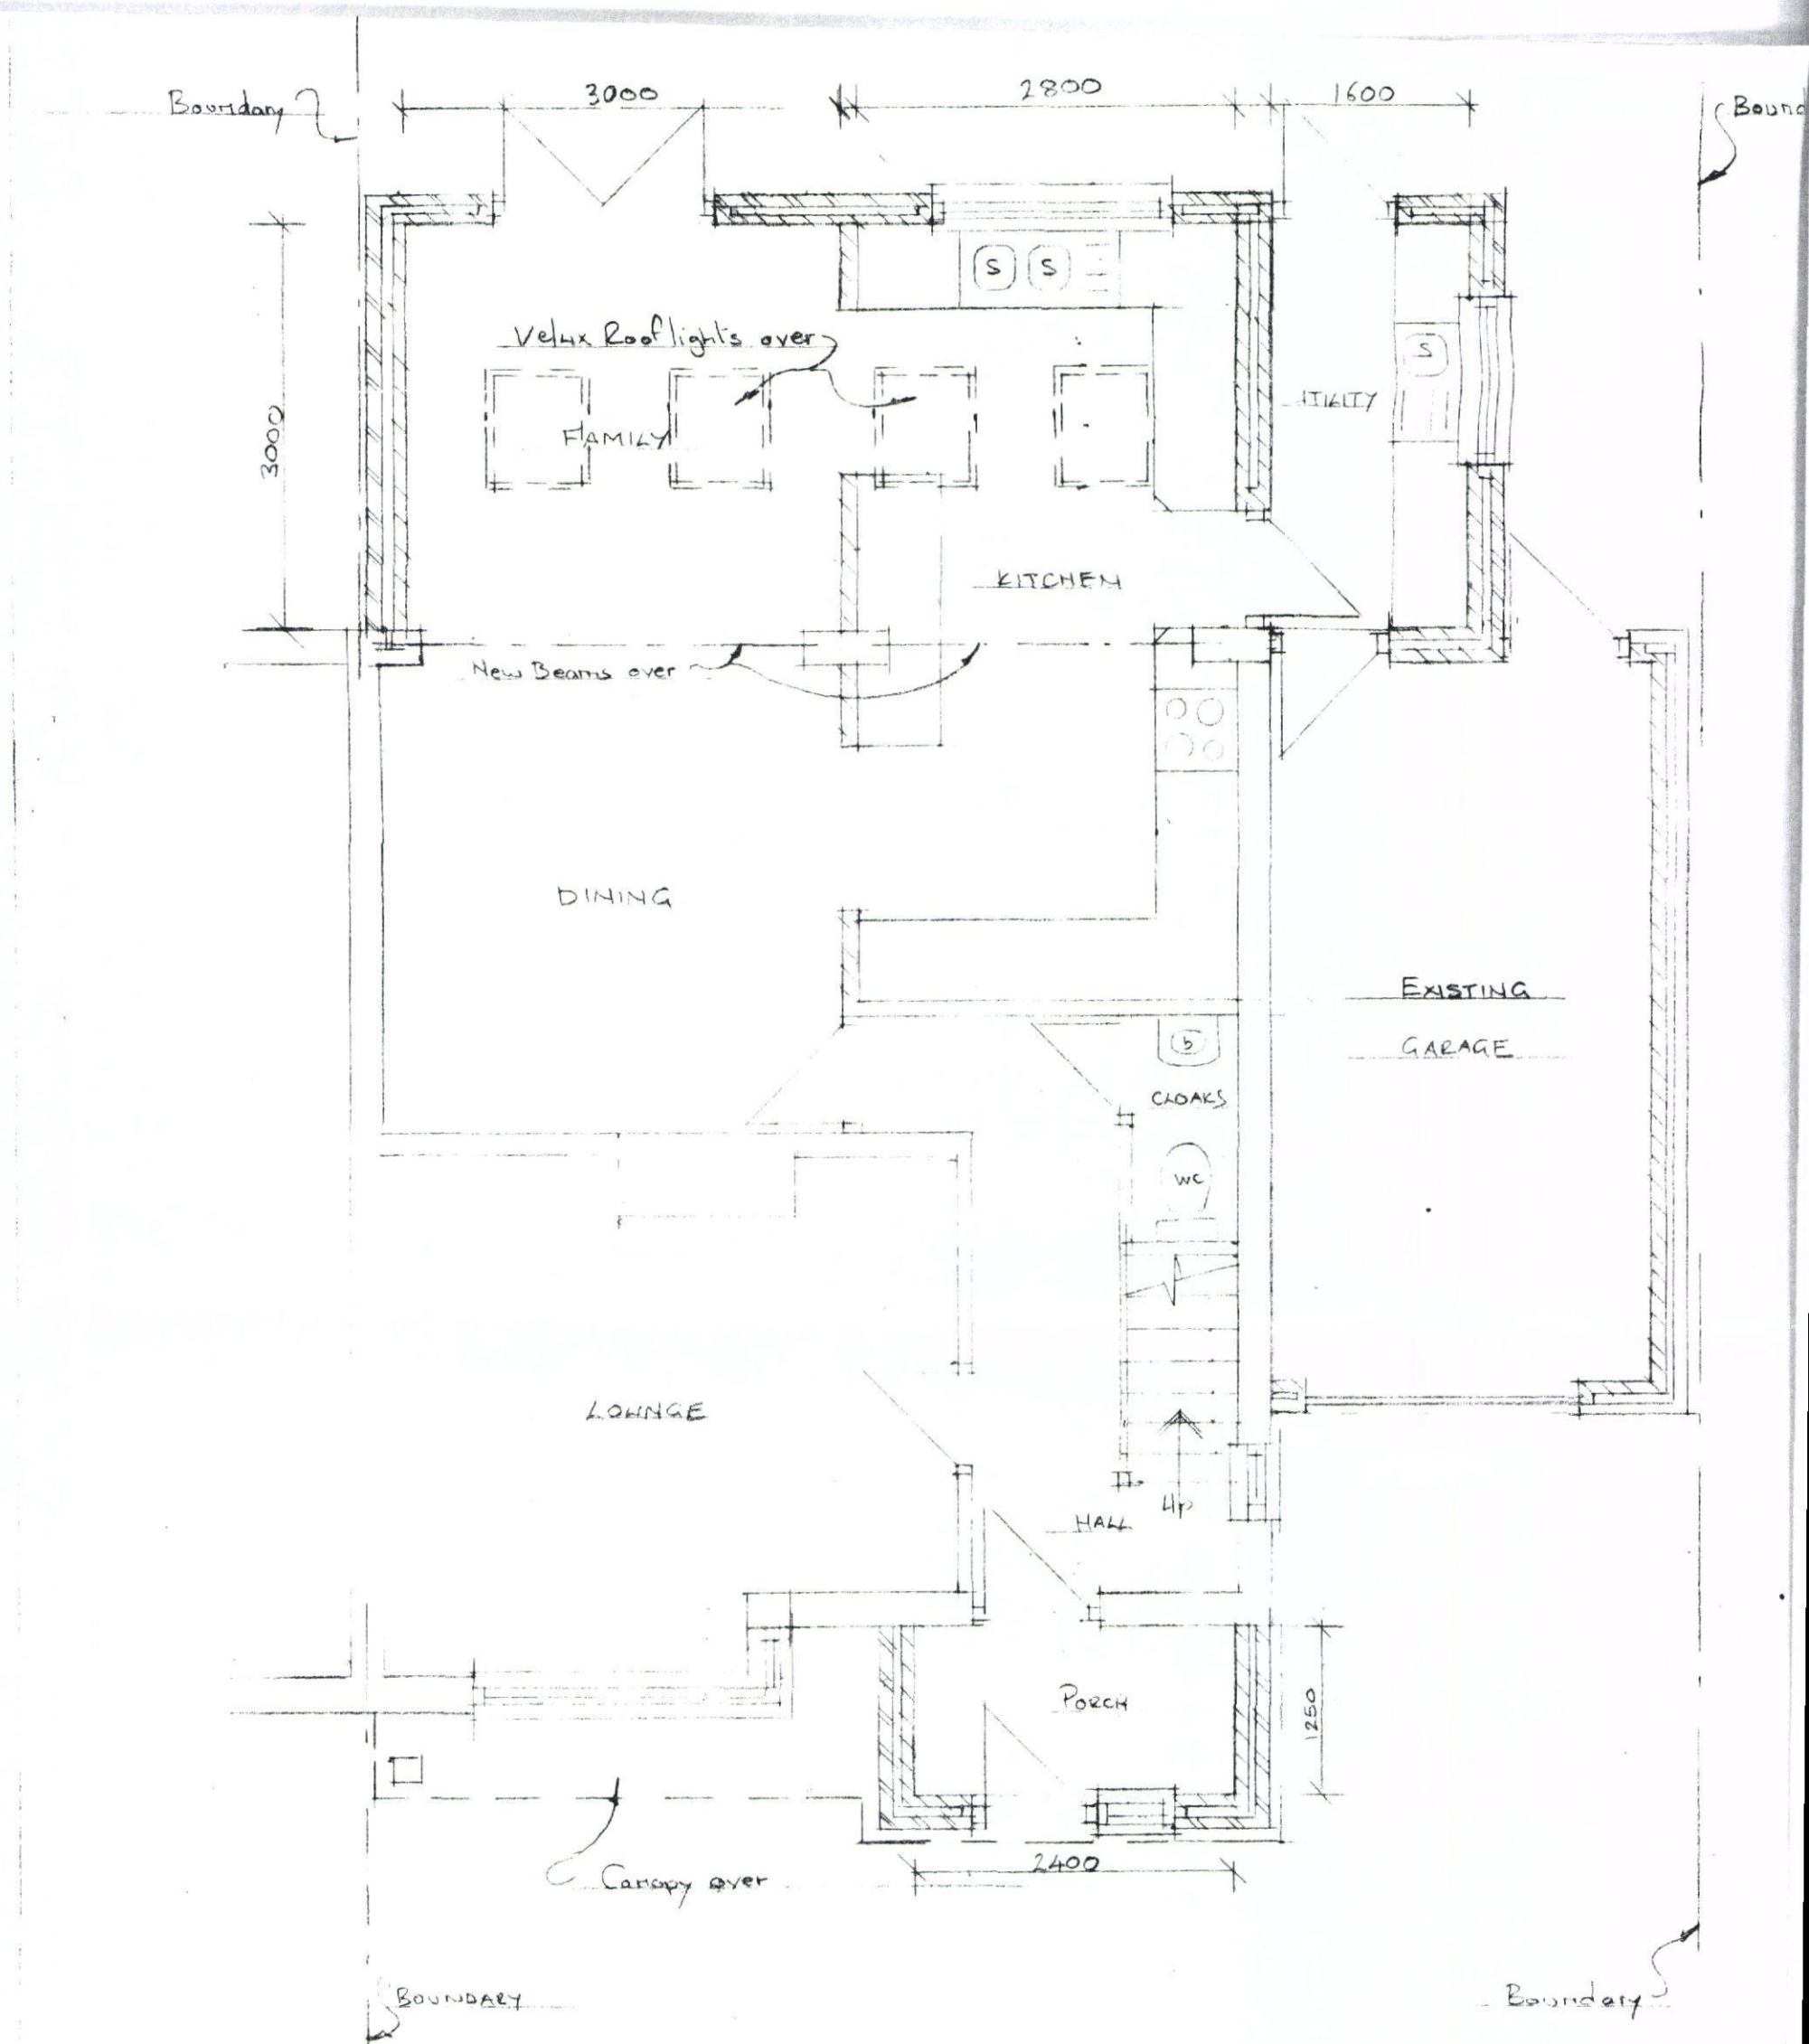

EXISTING GROUND FLOOR PLAN: 1:50

HAVANT BOROUGH
COUNCIL

04 DEC 2013

RECEIVED