


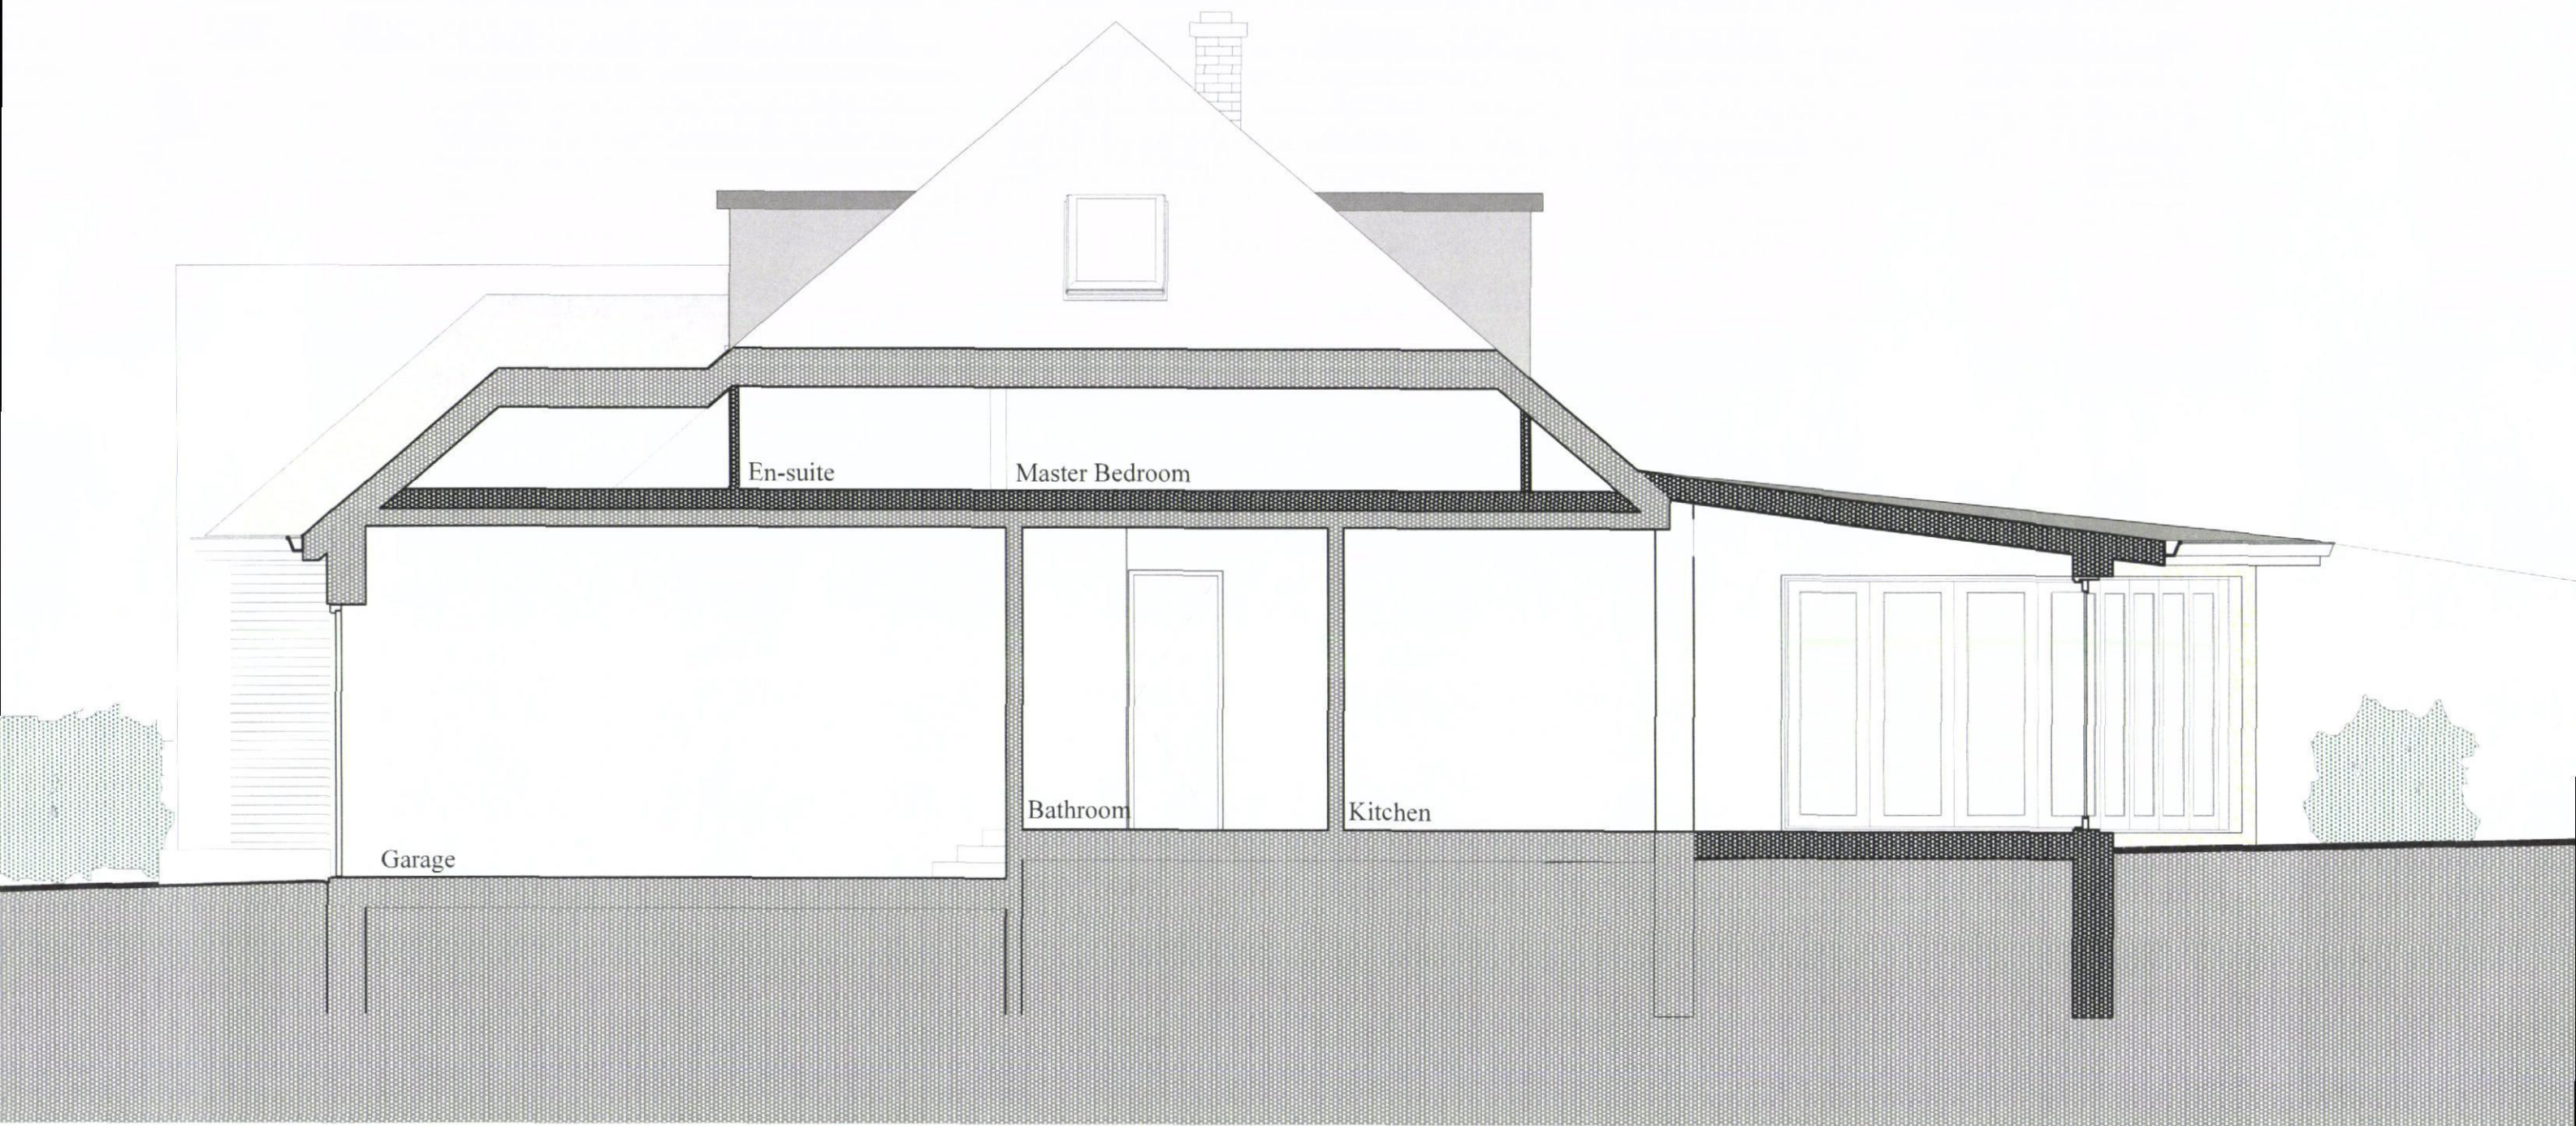

KEY

-  Existing construction
-  Concrete tiles
-  Indicative Planting
-  Brickwork
-  New Construction
-  Lead Sheet

SECTION B-B 1:50

NOTES

1. Boundary positions and general landscaping indicative



SECTION AS PROPOSED ALTERATIONS AND EXTENSION TO 45 HOLLYBANK LANE, EMSWORTH

Drawing No:221 June 2013 Scale 1:50

Rev	Description	Date
A	Preliminary	17/06/13