
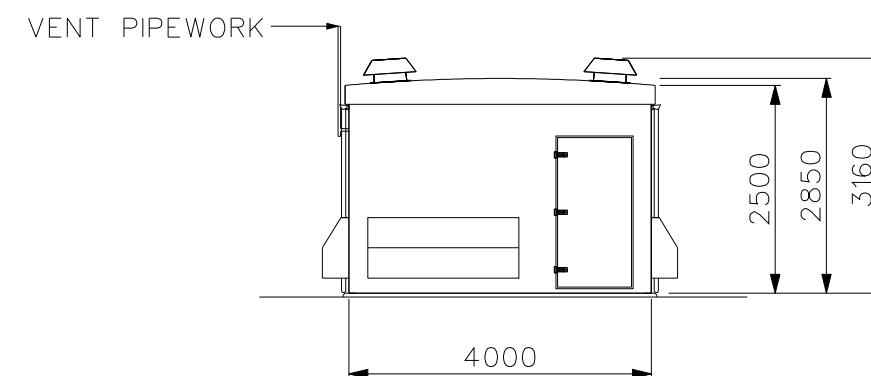
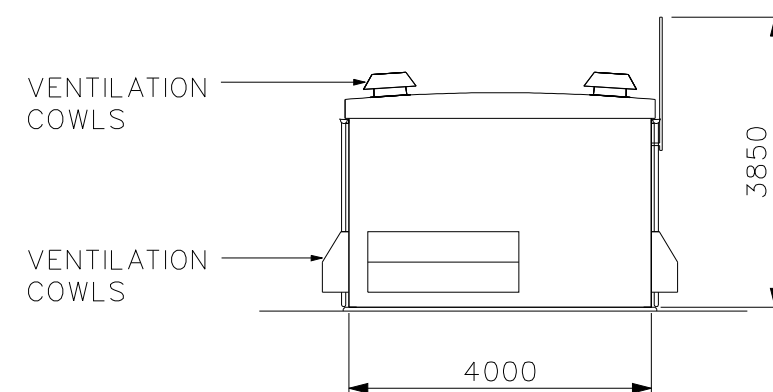
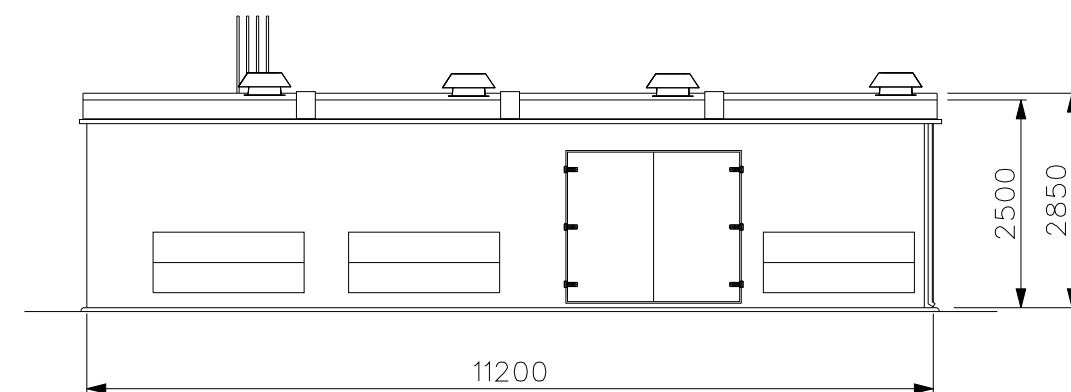


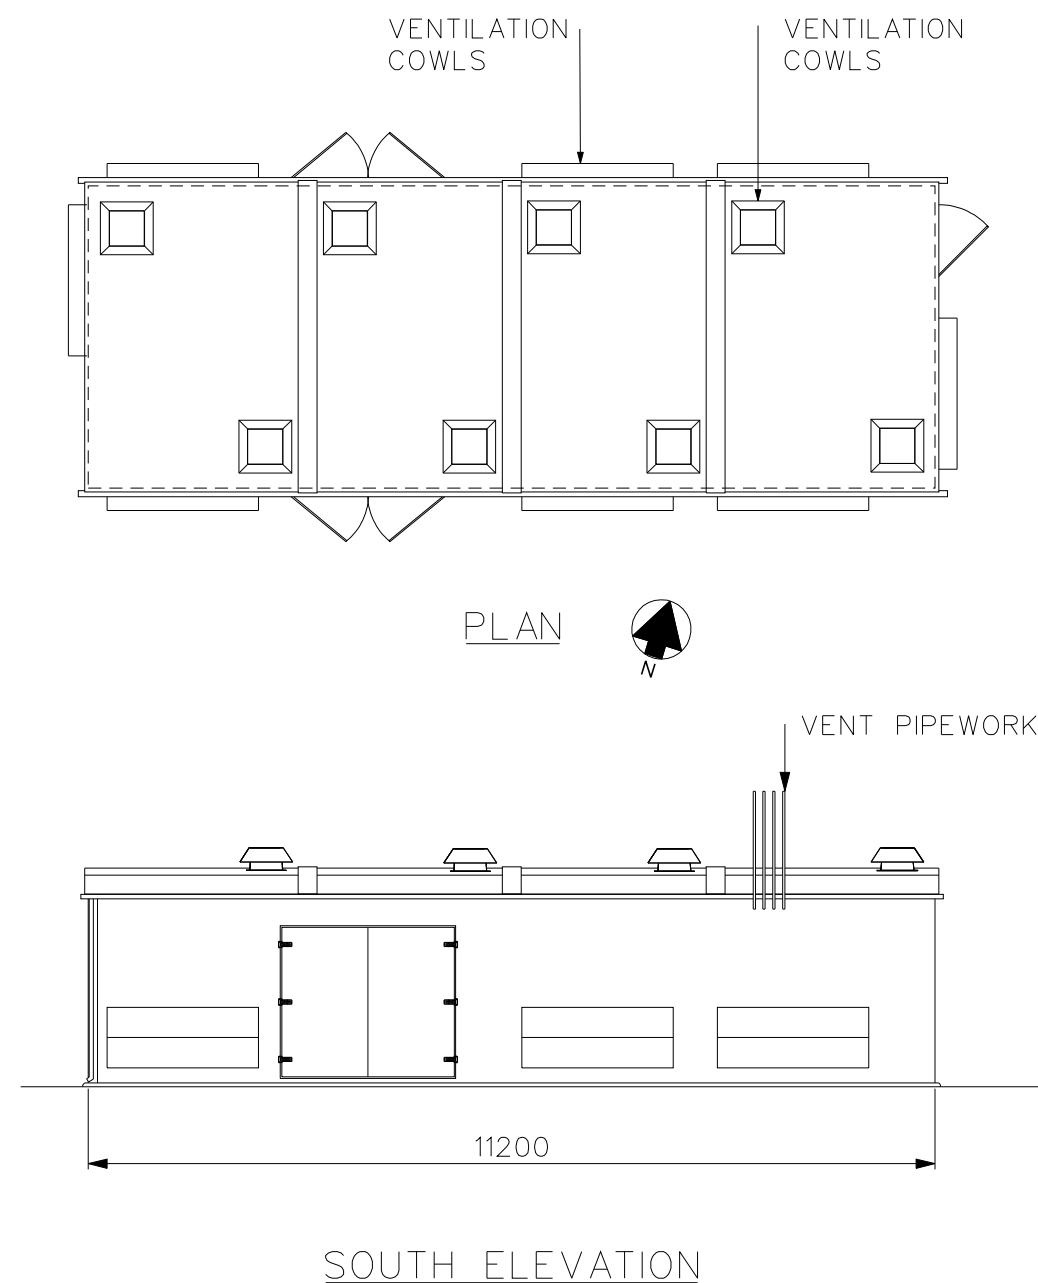

REGULATOR BUILDING

SIZE :-
11200mm x 4000mm x 2850mm HIGH
CONSTRUCTION :- GRP COMPOSITE.
SATIN GEL COAT, GREEN 14-C-39 BS4800

A	22/04/14	GH	ISSUED FOR PLANNING APPLICATION	CHK'D	APP'D	SITE / PROJECT WARBLINGTON REGULATOR INSTALLATION	DATE 04/14	DR'WN GH	CHK'D	APPR'D		
							SCALE 1:100	A3	© Copyright of Scotia Gas Networks Ltd			
							EXTERNAL REFERENCE					REV.
REV	DATE	DR'WN	DESCRIPTION	CHK'D	APP'D	TITLE PLANNING APPLICATION PROPOSED REGULATOR BUILDING	DRAWING No. LTSH0063/B/005			REV. A		