

PROPOSED TWO STOREY SIDE ADDITION. 10, ELM PARK ROAD, HAVANT, HANTS. FOR MR & MRS K. WILLIAMS.


ENCASE SVP IN WORK SHOP IN 12.5MM PLASTERBOARD AND SET

RESITE EX INSPECTION CHAMBER INTO WORK SHOP AND RELAY DRAINS AS SHOWN CHAMBER TO BE FITTED WITH DOUBLE SEAL SCREW DOWN COVER AND FRAME

HALF HOUR FIRE RESISTING SELF CLOSING DOOR MIN 100MM STEP DOWN.

A PARTY WALL AGREEMENT WITH THE ADJACENT OWNER IS REQUIRED FOR THE EXCAVATION OF FOUNDATIONS WITHIN 3M THIS IS TO BE OBTAINED IN WRITING PRIOR TO THE COMMENCEMENT OF ANY WORK ON SITE

NOTE CHECK ALL MEASUREMENTS ON SITE PRIOR TO THE COMMENCEMENT OF WORK.

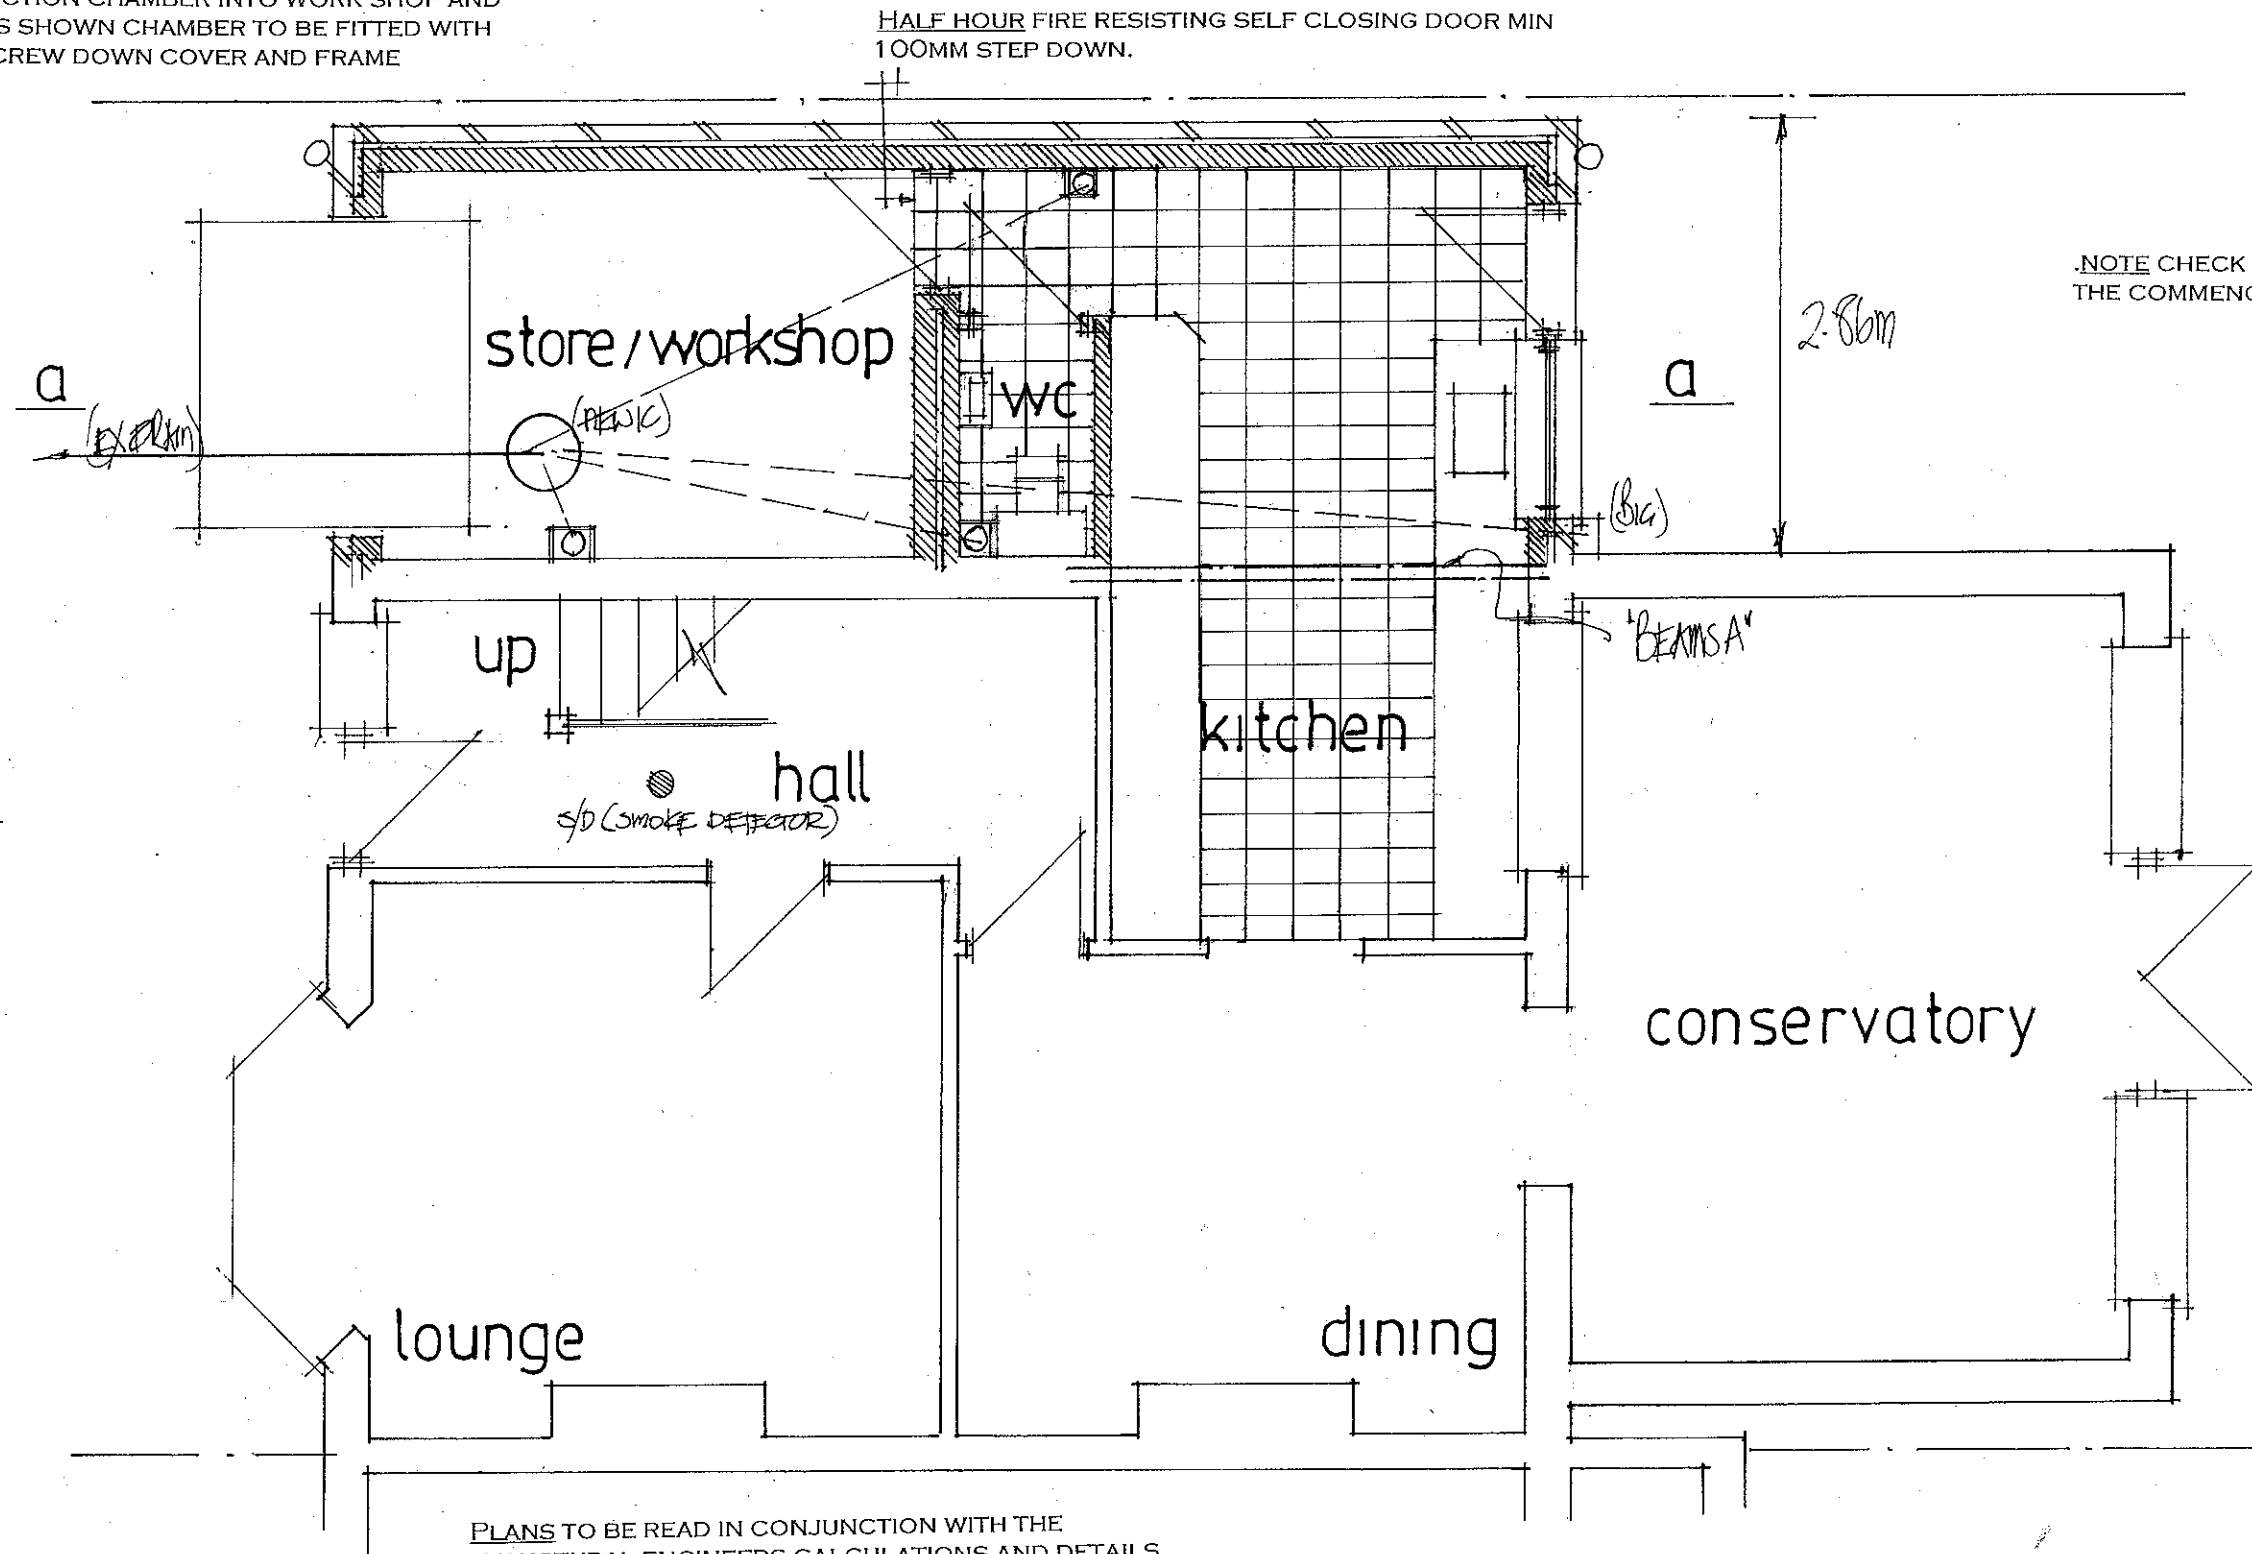

PLANS TO BE READ IN CONJUNCTION WITH THE STRUCTURAL ENGINEERS CALCULATIONS AND DETAILS FOR THE NEW STEEL BEAMS/BEARINGS/BOLTING AND FOUNDATIONS ETC. NOTE ENCASE STEELWORK IN TWO LAYERS 9.5MM PLASTERBOARD AND SET FIXED STAGGERED JOINT.

date june 13
scale 1:50

PROPOSED GROUND FLOOR

PETER J. WALKER MRICS
CHARTERED SURVEYOR
182 SEAFRONT, HAYLING ISLAND, HANTS
PO11 9 AN

TEL: 02392 467571