



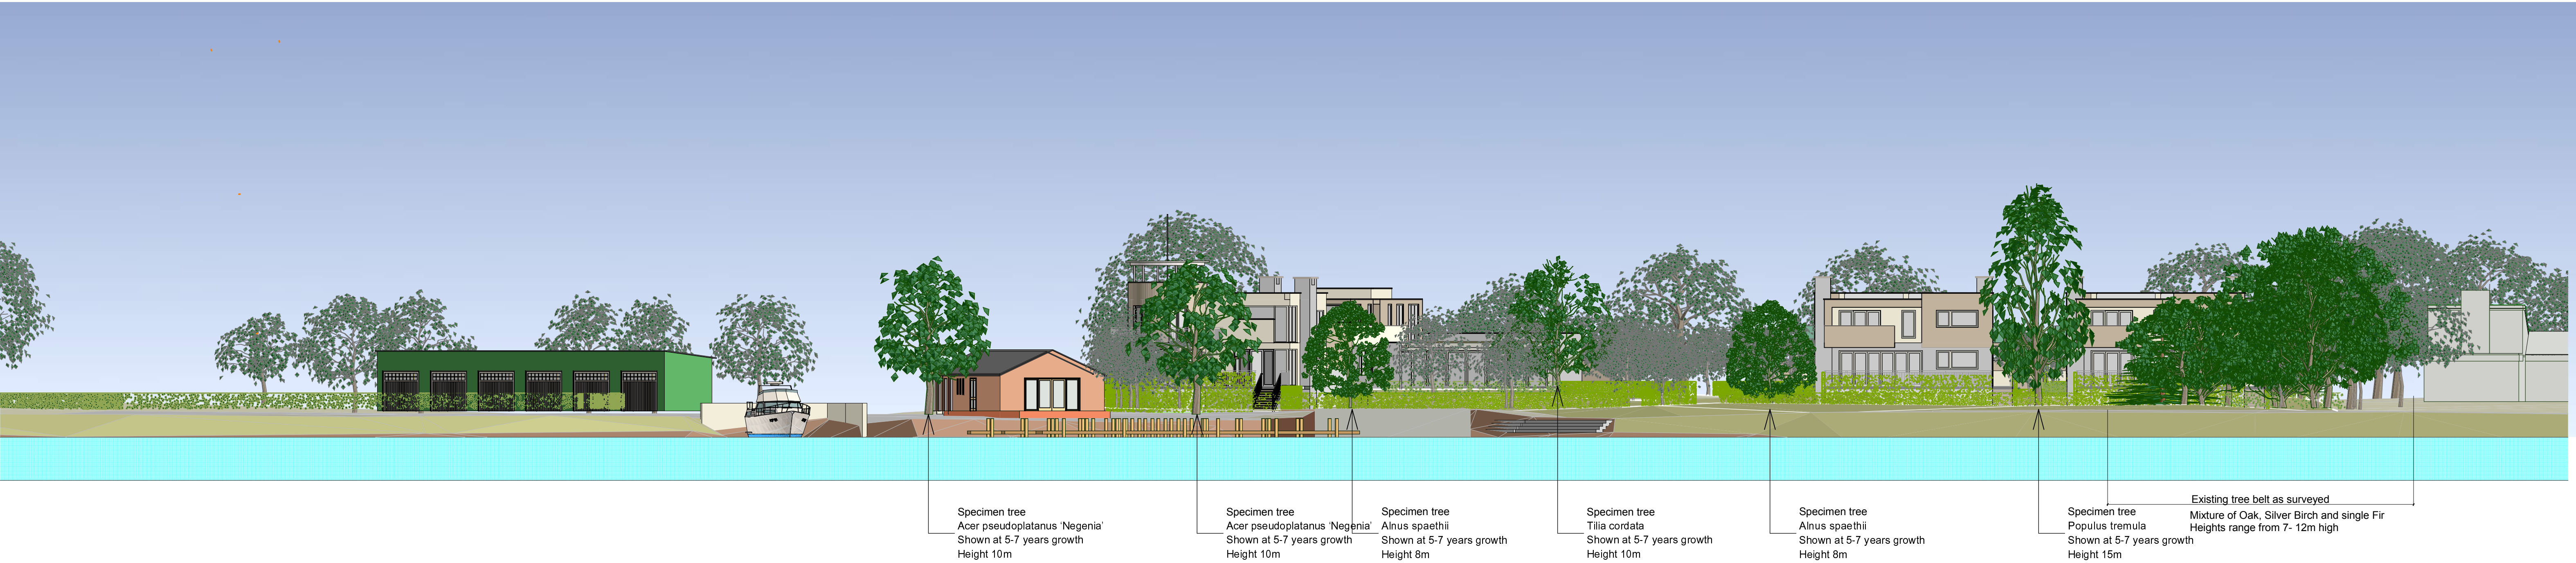


Southern context elevation

Building Section

1:200

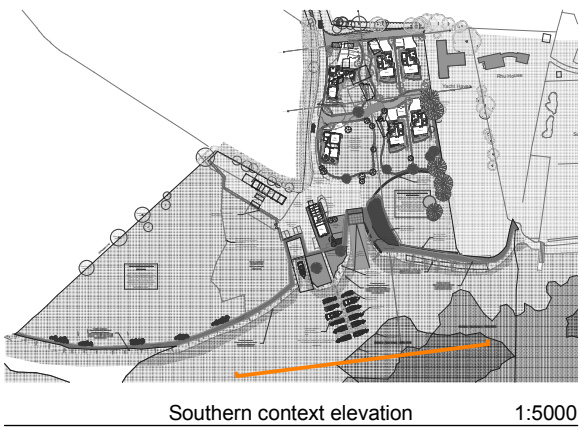

Specimen Trees to be TPO'd from Planting as suggested by HBC.
Specimen Trees to be planted as Heavey Standard 3.4-4m high
Drawing to be read in conjunction with Landscape architect's revised drawing 2313-101

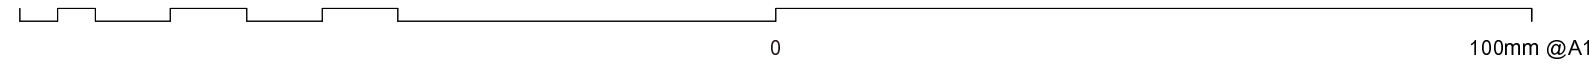

revisions & notes: A 24.09.13 Planning issue SAB

project: RESIDENTIAL DEVELOPMENT
YACHTHAVEN
HAYLING ISLAND

drawing name: Southern Context elevation with specimen and
Existing foreground trees
status: For Planning
date: September 2013
scale: 1:200 @ A1
drawn: HB/SWR



61 South Street, Havant, Hampshire PO9 1BZ
t: 023 9248 2494 f: 023 9248 1152
e: design@pwp-architects.com w: www.pwp-architects.com
Project No. **4784** drawing No. **1310** rev **A**

Note: All dimensions to be checked on site by the contractor before fabrication and erection. Figured dimensions to be taken in preference to scaled dimensions. This drawing is the copyright of the architects and must not be reproduced or used without their express consent, except for the purposes of a planning application. Electronic issue of this drawing to be confirmed by paper hard copy only.