


© Crown Copyright  
All rights reserved.  
Reproduced by Permission.  
Licence No. 100046837

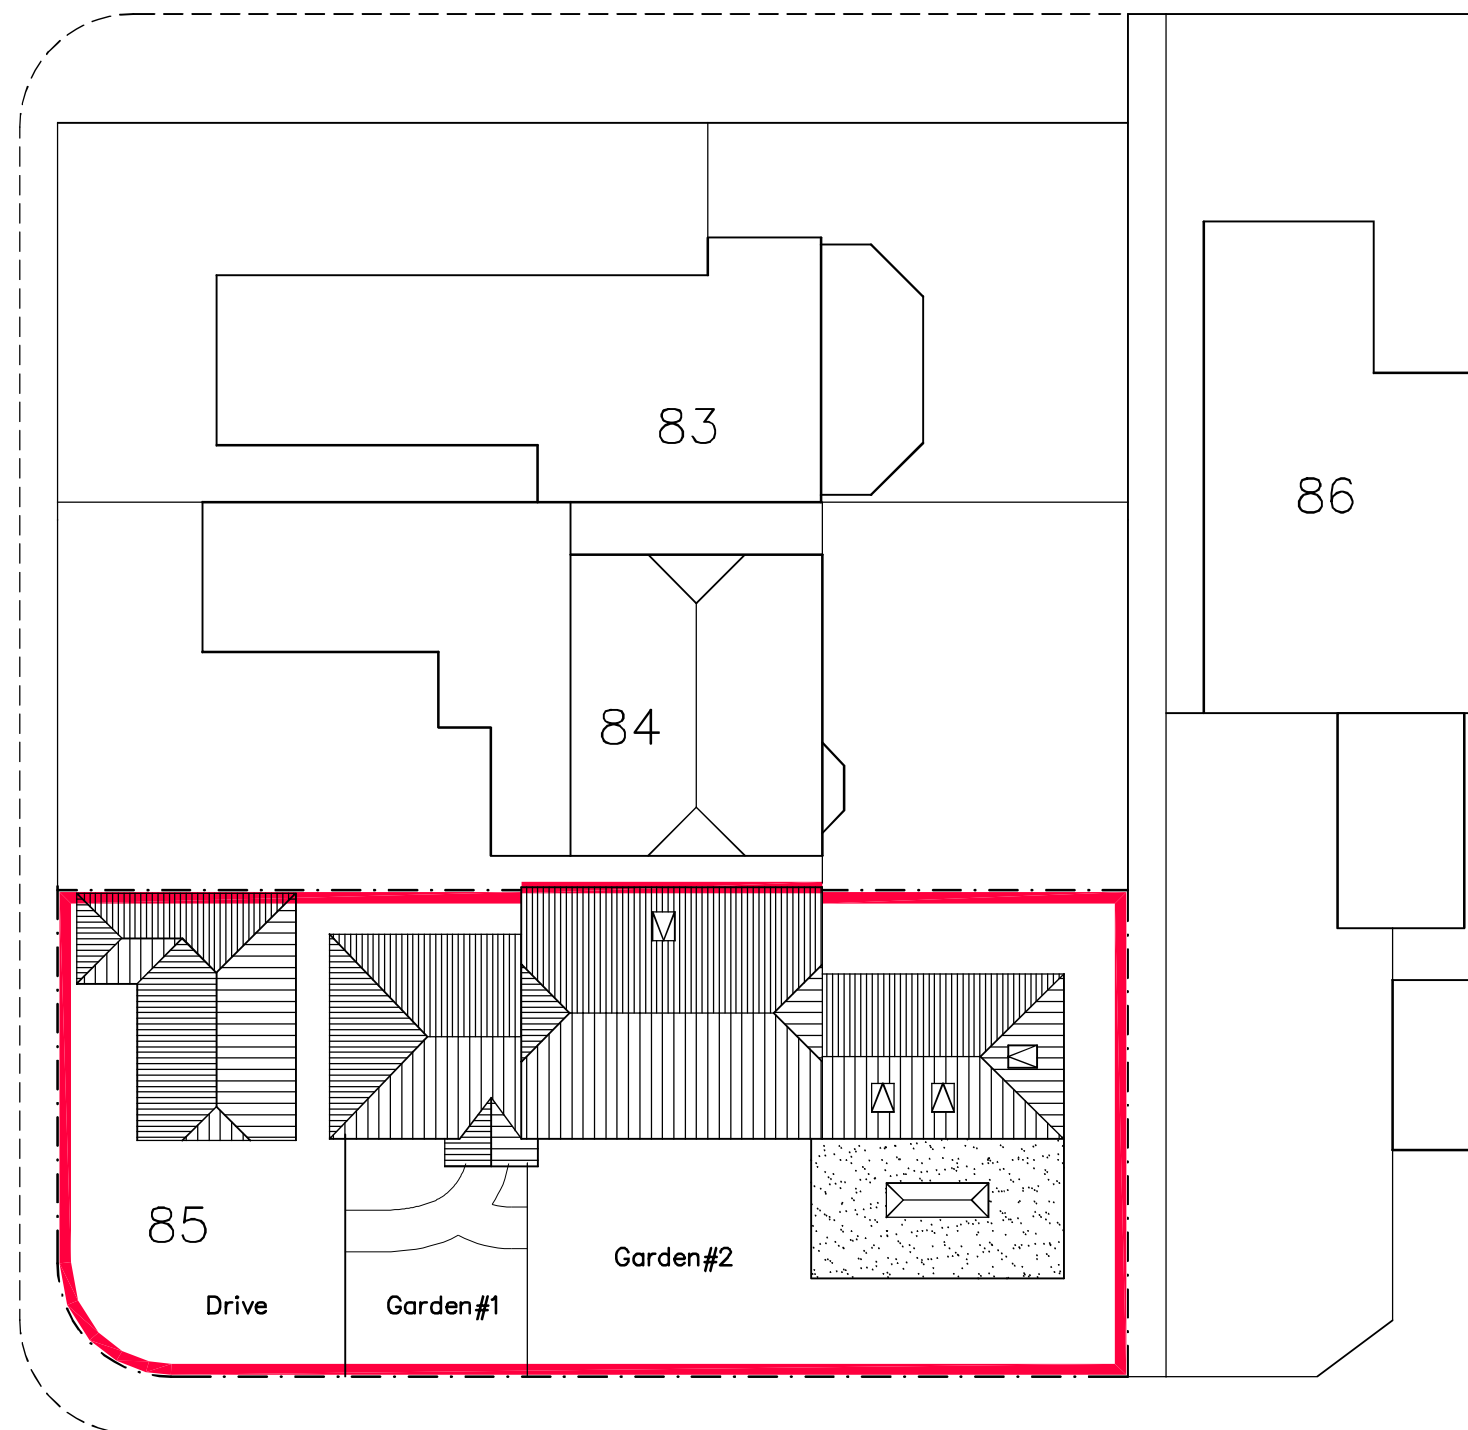

ELM CLOSE ESTATE

85 Elm Close Est.  
Hayling Island  
PO11 9AU

BLOCK PLAN

Martin Critchley  
Chartered Architect  
7 North Street  
Havant, Hampshire, PO9 1PW  
023 92 474 919  
critchleyarchitect@hotmail.com

Scale A1 = 1:100 A3 = 1:200  
Date 16/09/13  
Drawn JSC

Revisions  
A. Shore revisions. 24/09/13  
B. Colour added. 26/09/13

1333-208<sup>B</sup>