


RECEIVED  
19 MAY 2014  
HBC Development Control



**Existing Site Plan**  
1:200 @ A3

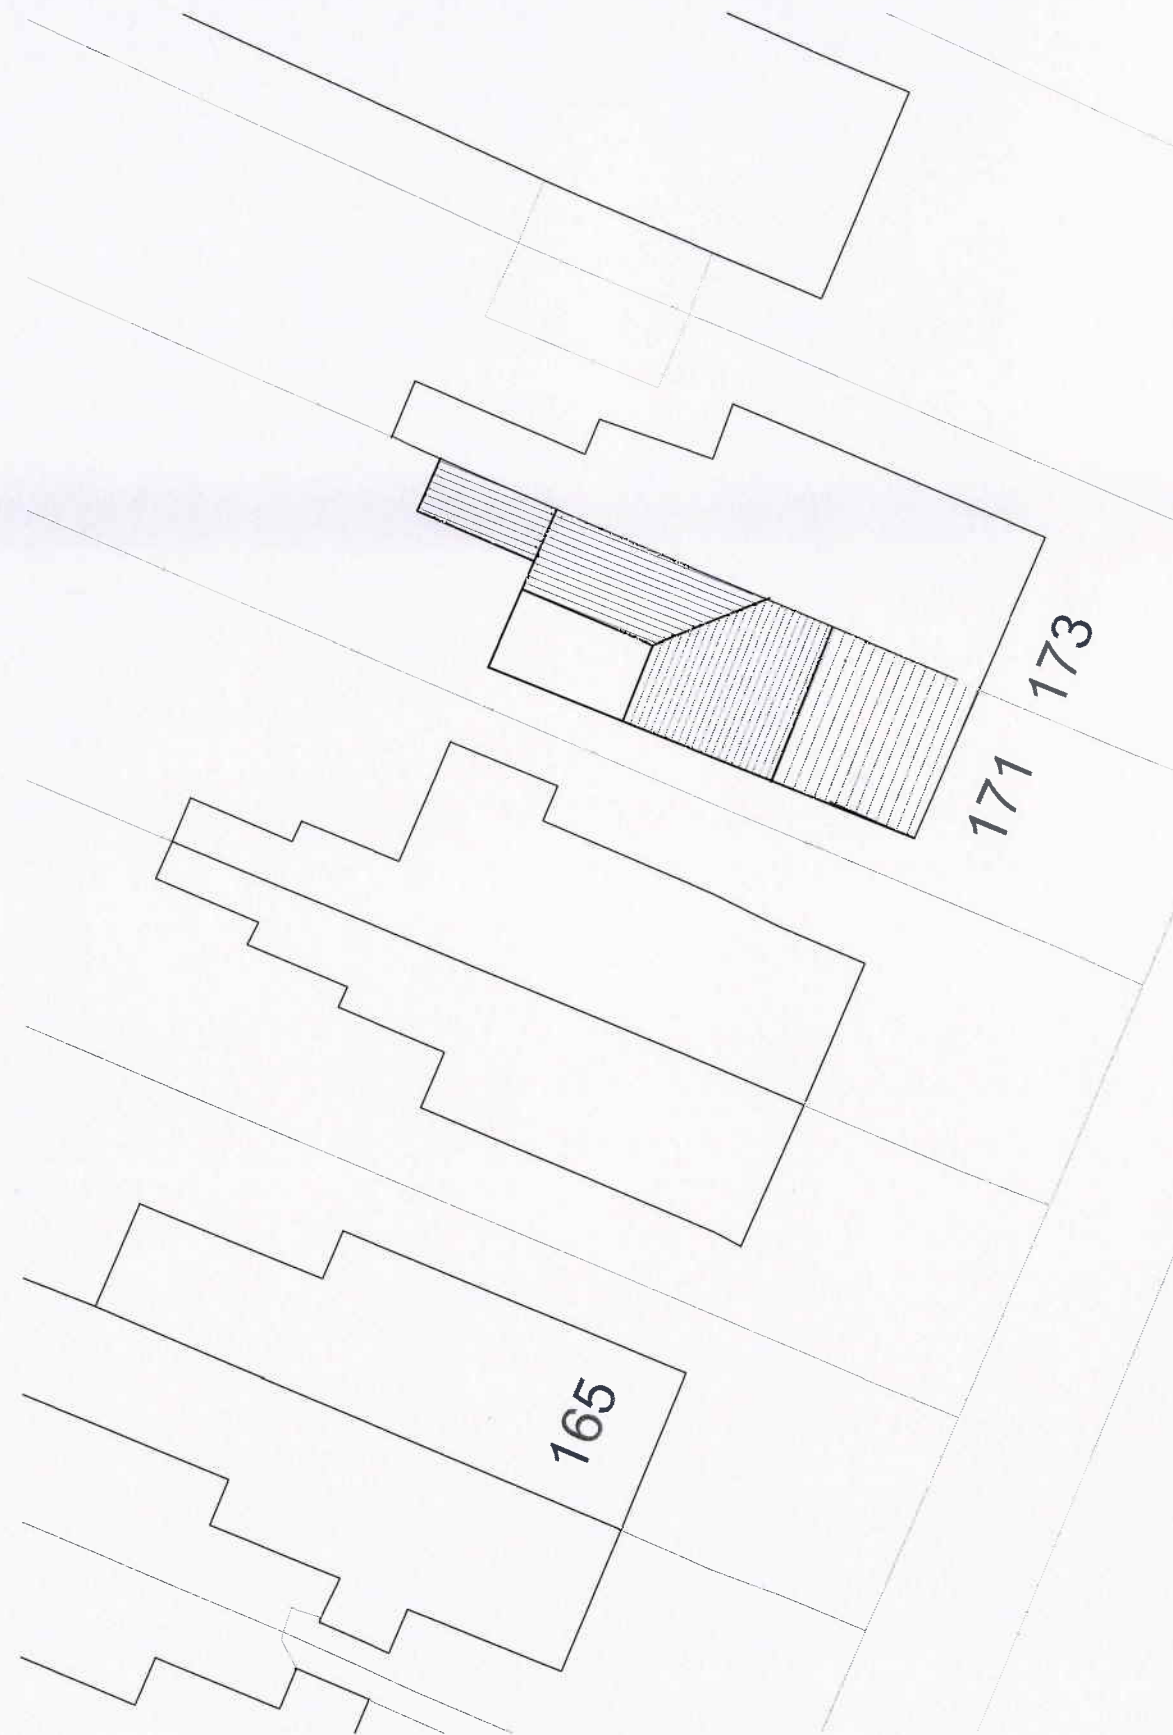

**Proposed Site Plan**  
1:200 @ A3

Revisions

Chartered Architect

LEAH M SHANAHAN BA HONS DIP ARCH RIBA  
16 Jubilee Road, Waterlooville, Hants PO7 7RD  
m : 07972 258590  
e : leahmshanahan@hotmail.co.uk

|         |                                |     |                 |
|---------|--------------------------------|-----|-----------------|
| client  | Mr and Mrs Knight              |     |                 |
| project | 171 London Road, Waterlooville |     |                 |
| drawing | Location and Site Plan         |     |                 |
| job no. | 0121-DPA-01                    | rev | date April 2014 |