


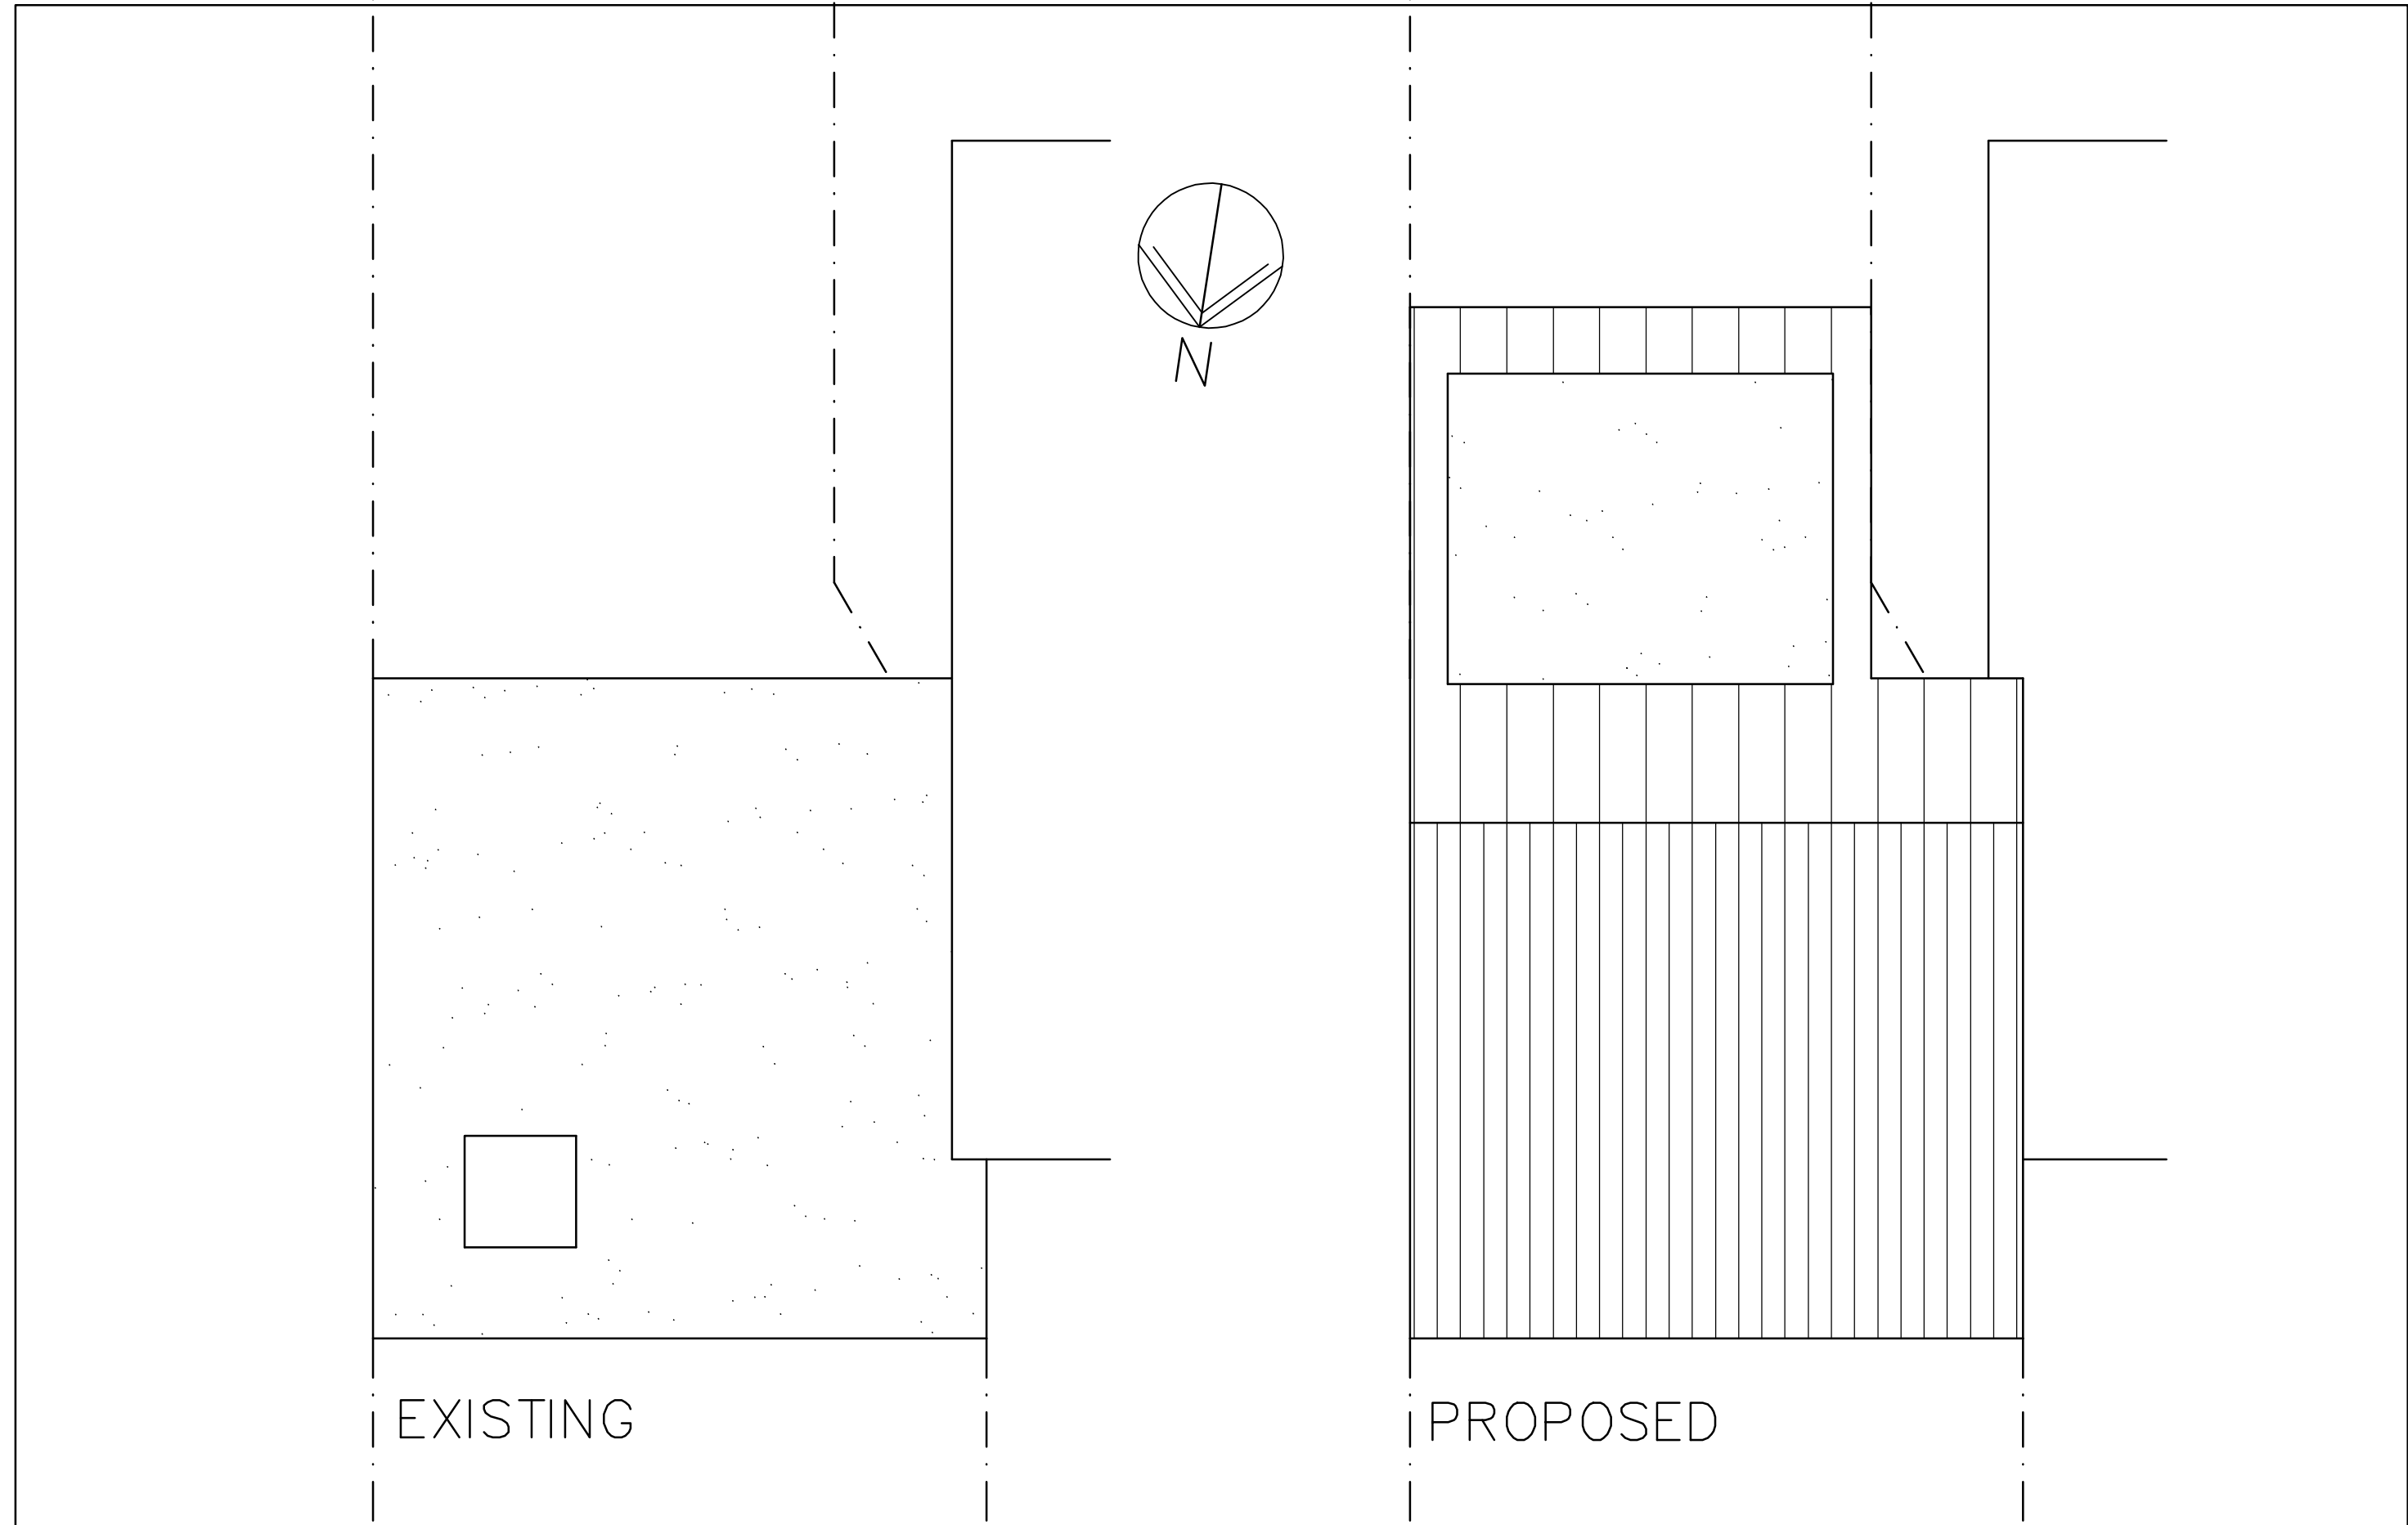

4A West Haye Road
Hayling Island
P011 9RN
metres

ROOF PLANS

Revisions
A.
B.
C.

10

Martin Critchley
Chartered Architect
7 North Street
Havant, Hampshire, PO9 1PW
023 92 474 919
critchleyarchitect@hotmail.com

Scale A3 = 1:50
Drawn MHC
Date 17/04/14

1416-302⁰