
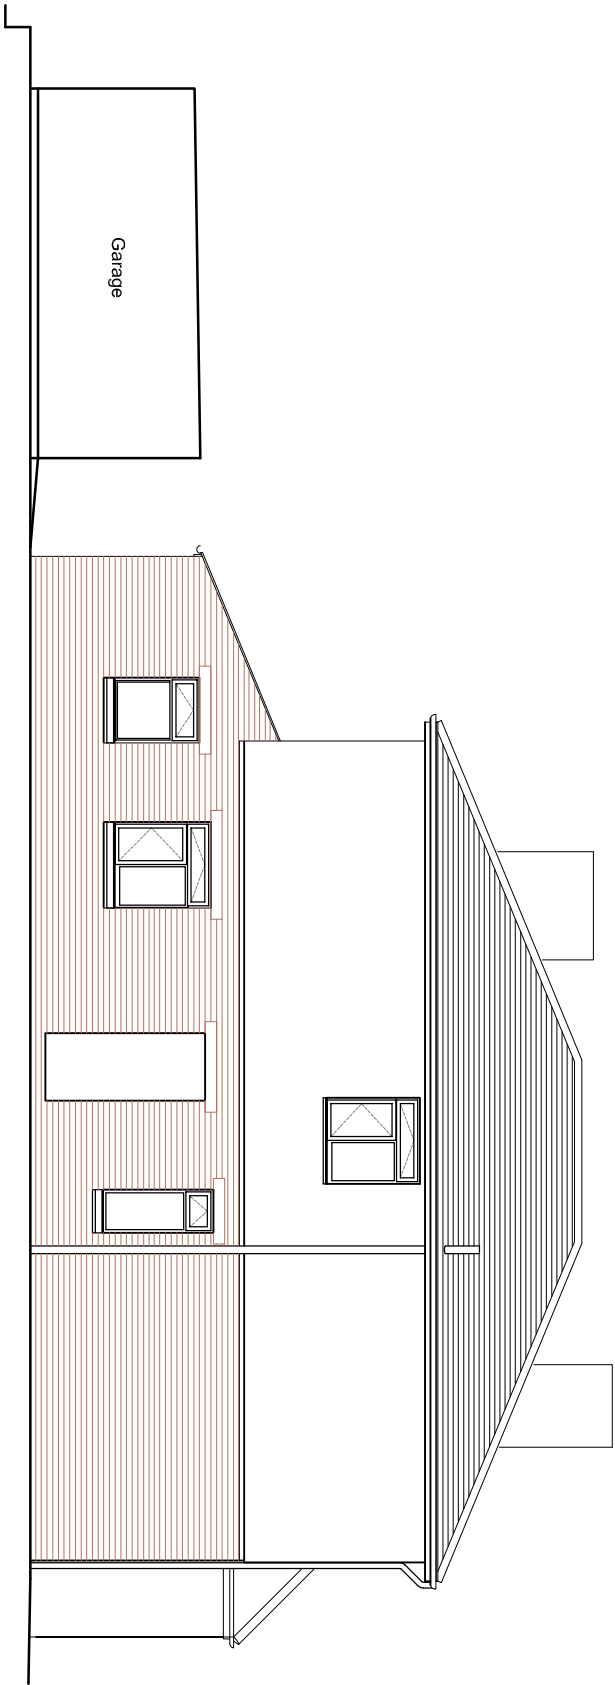
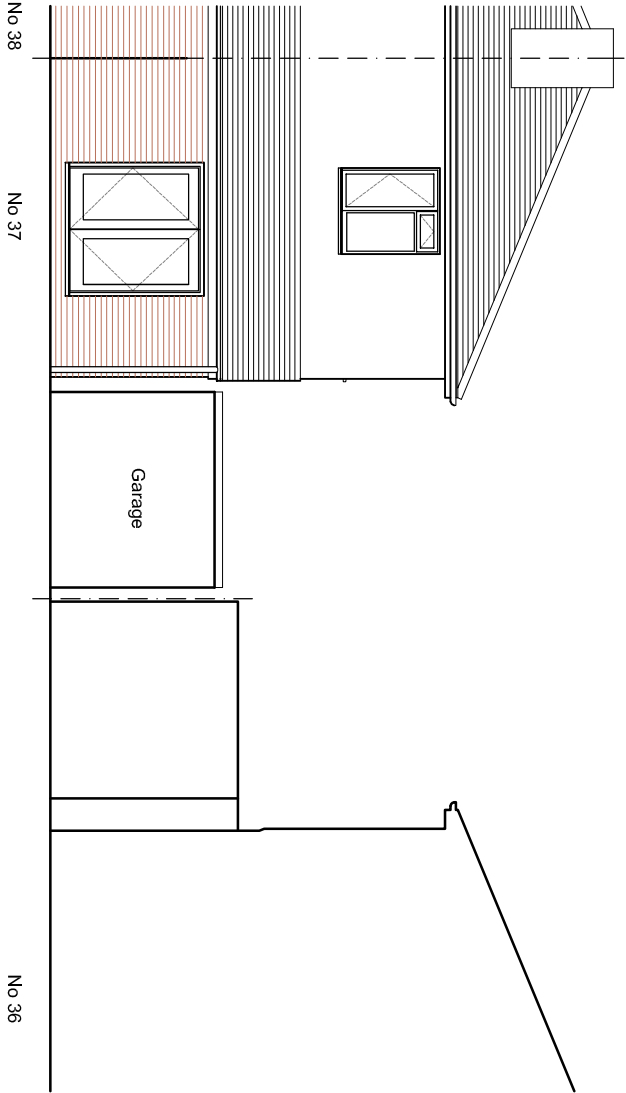


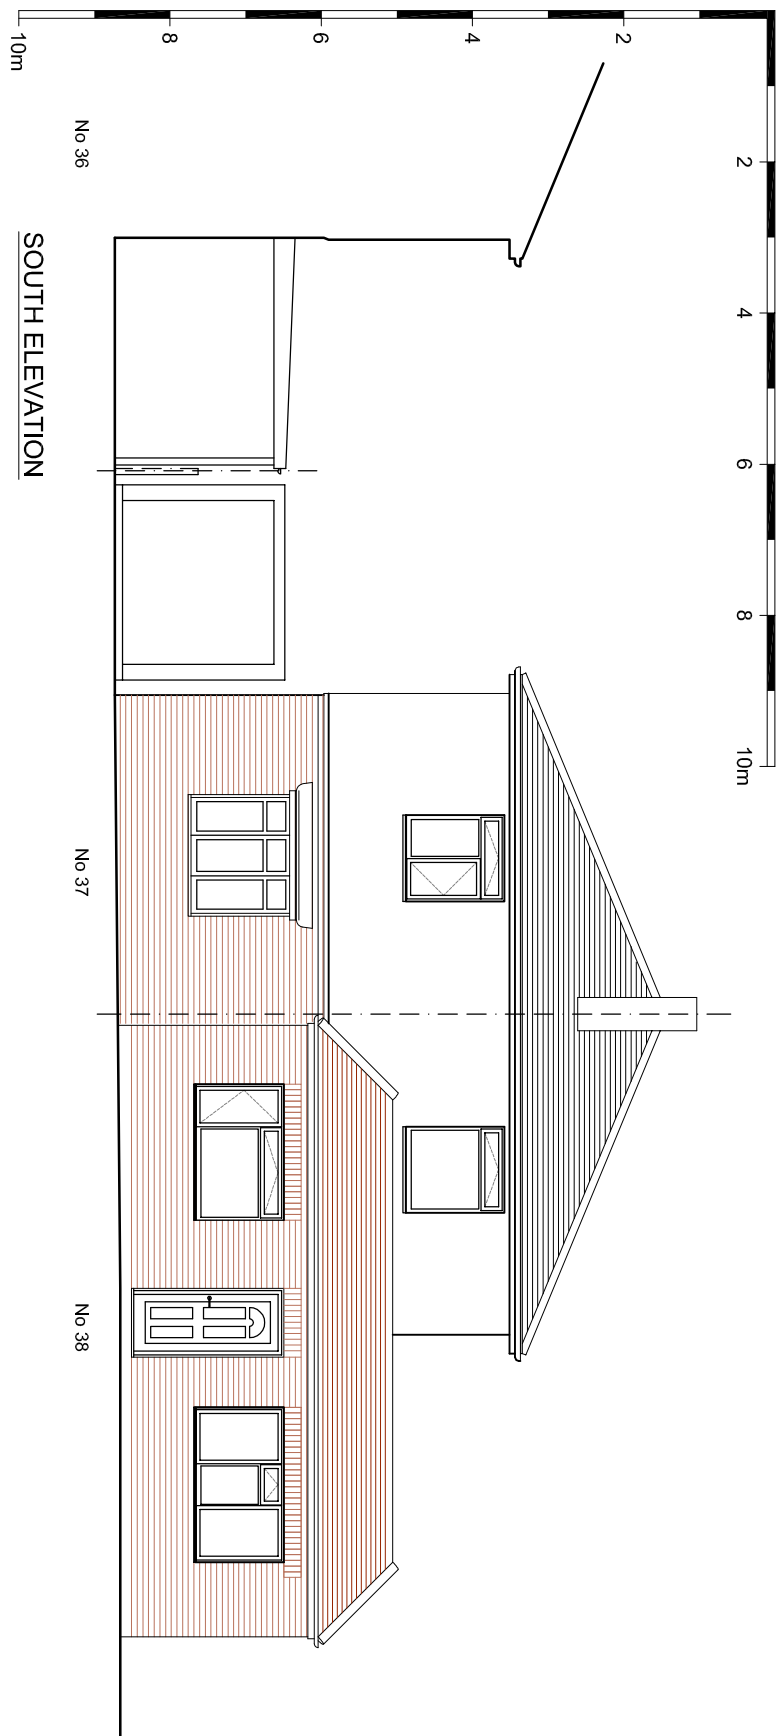

ISSUE: PLANNING

JIM GARLAND ARCHITECTS LTD
ONE DOLPHIN QUAY
EMSWORTH PO10 7BU
01243 370502
01243 378127
email: info@garland.org.uk

Ms Vivienne McCabe

37 Northney Road, Hayling Island PO11 0ND			
Elevations - existing			
Scale	1:100	27/08/13	JAG
Drawing Number	1306/0200	P1	A3