


PITCHED ROOF TO REPLACE EX FLAT ROOFS
17&18, MEATH CLOSE, HAYLING ISLAND, HANTS
FOR M.REEVE & K.WIDDOWSON.

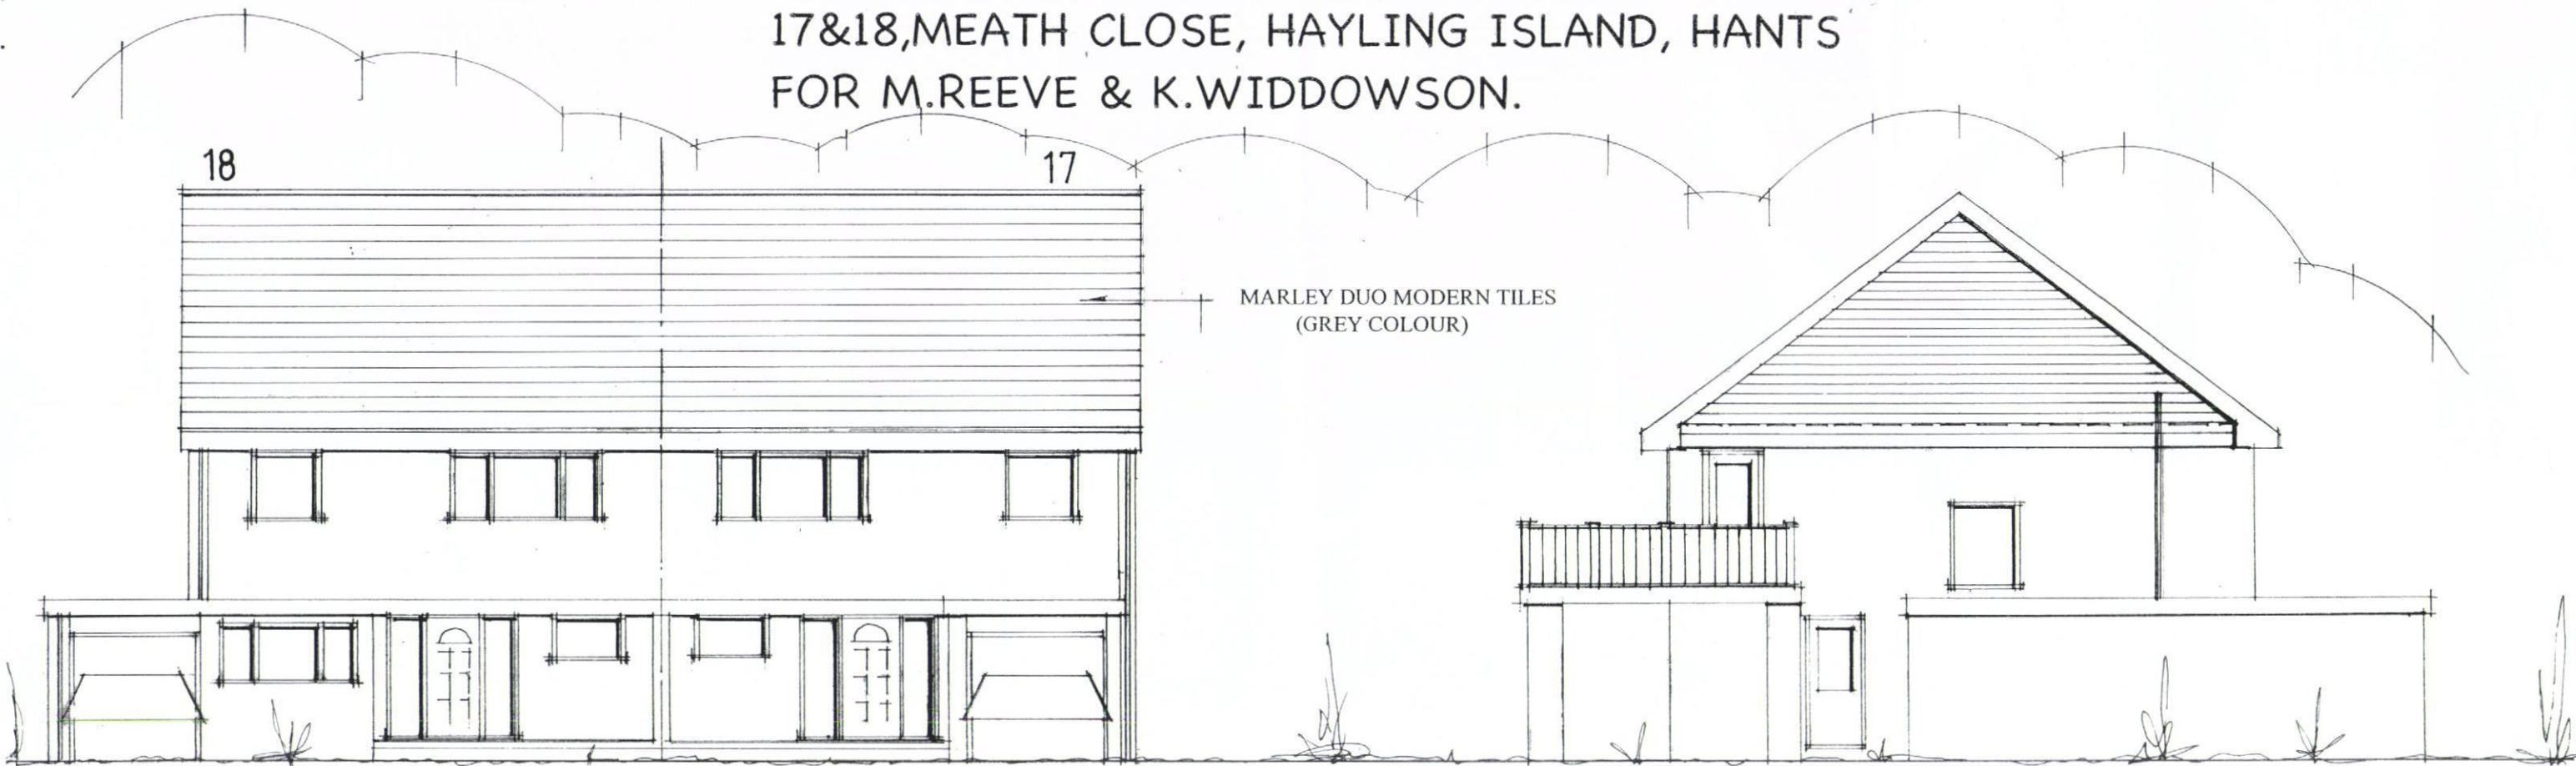

front

side



side

rear [sea elevation]

date aug 14
scale 1:100

PROPOSED ELEVATIONS

PETER J. WALKER MRICS
CHARTERED SURVEYOR
182 SEAFRONT, HAYLING ISLAND, HANTS
PO11 9 AN

TEL: 02392467571