PERMIT

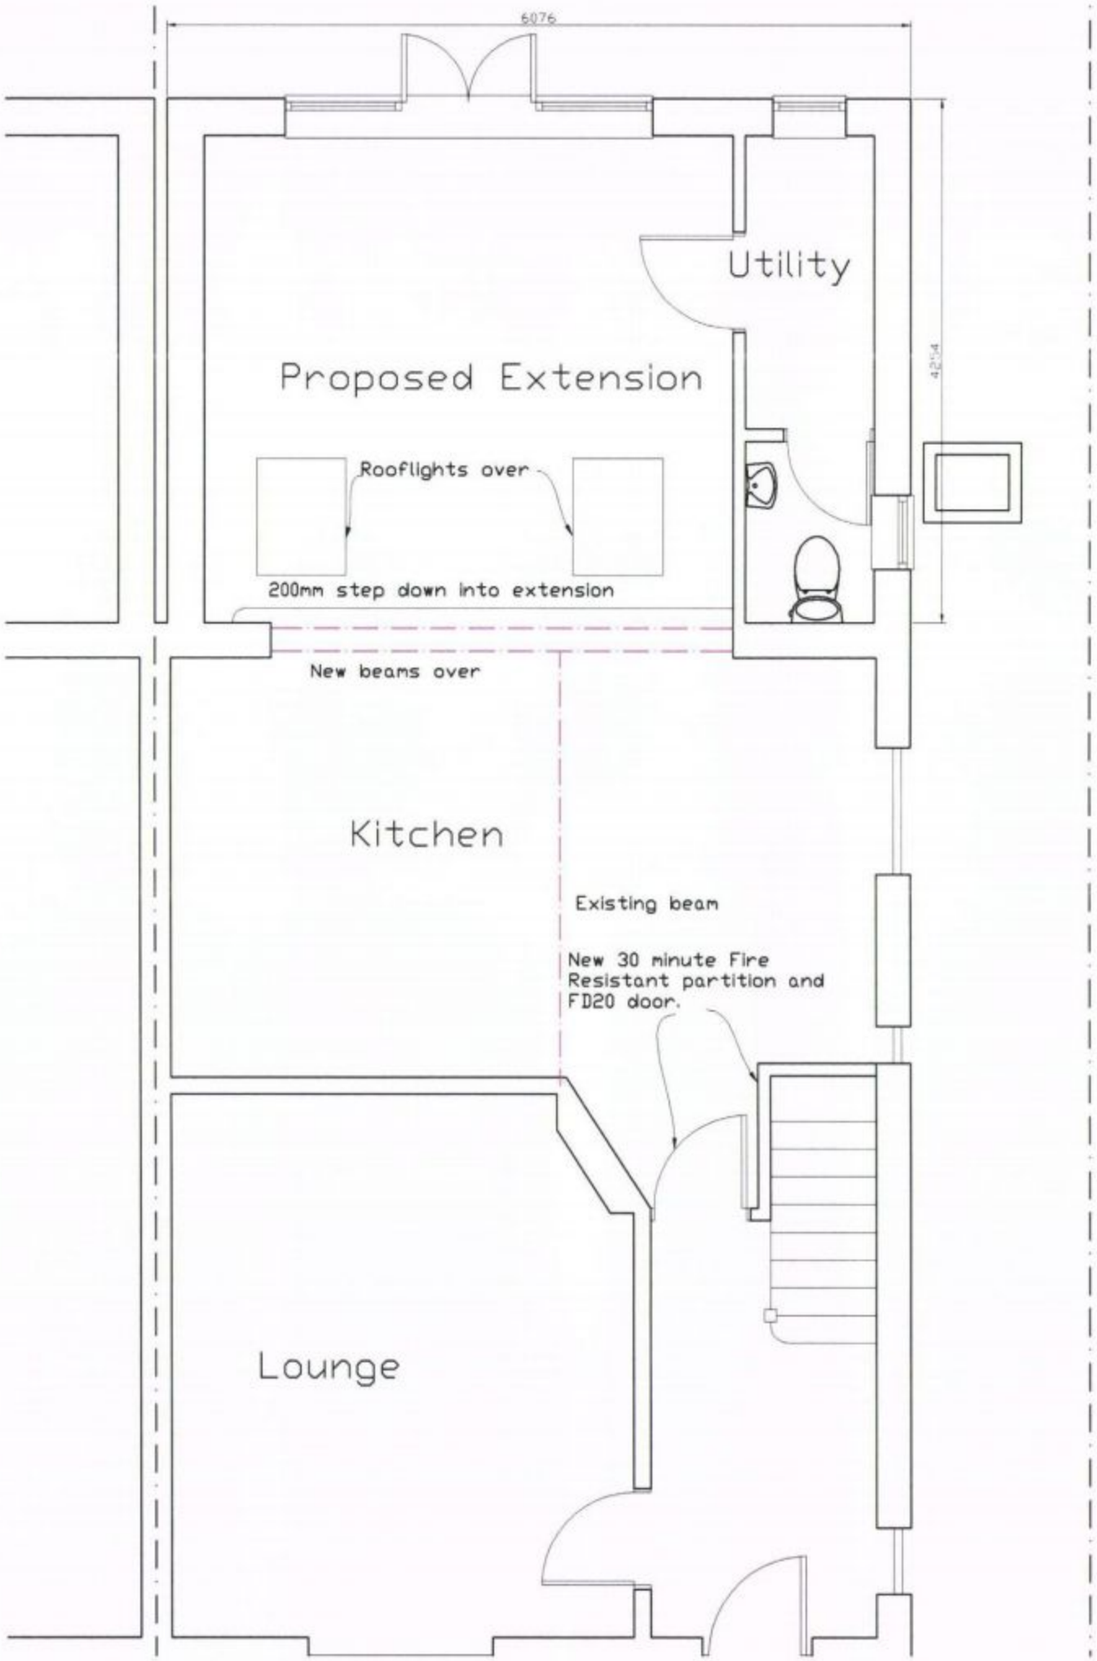

HAVANT BOROUGH COUNCIL
28 SEP 2011
RECEIVED

REVISIONS

Notes
1. These are computerised drawings for the purposes of obtaining planning & building regulations approvals & are based on certain overall measurements.
2. Dimensions shown must not be relied upon and must be checked on site and verified prior to commencement of work.
3. Where applicable this drawing is to be read in conjunction with other consultants' drawings & calculations.
4. Do not scale from these drawings, except for planning purposes
5. Any Work undertaken prior to Planning and Building Regulations Approval is done so entirely at the Client/Contractors own risk

© 2007 - T. Murray

TIM MURRAY MBEng
BUILDING CONSULTANT
The Association of BUILDING ENGINEERS
8 Shaw Close
Middleton - on - Sea
West Sussex, PO22 7TQ
Tel: 01243 586273

PROJECT DETAIL
14 ST MICHAEL'S ROAD
BEDHAMPTON, HANTS
PO9 3TT

EXTENSION AND LOFT CONVERSION

FOR: MR AND MRS E. BEREZ

DRAWING: PROPOSED GROUND FLOOR
SCALE: 1/50
DATE: MARCH 2010
DRAWN: T. Murray

DRAWING: 10/12/4
REVISION: