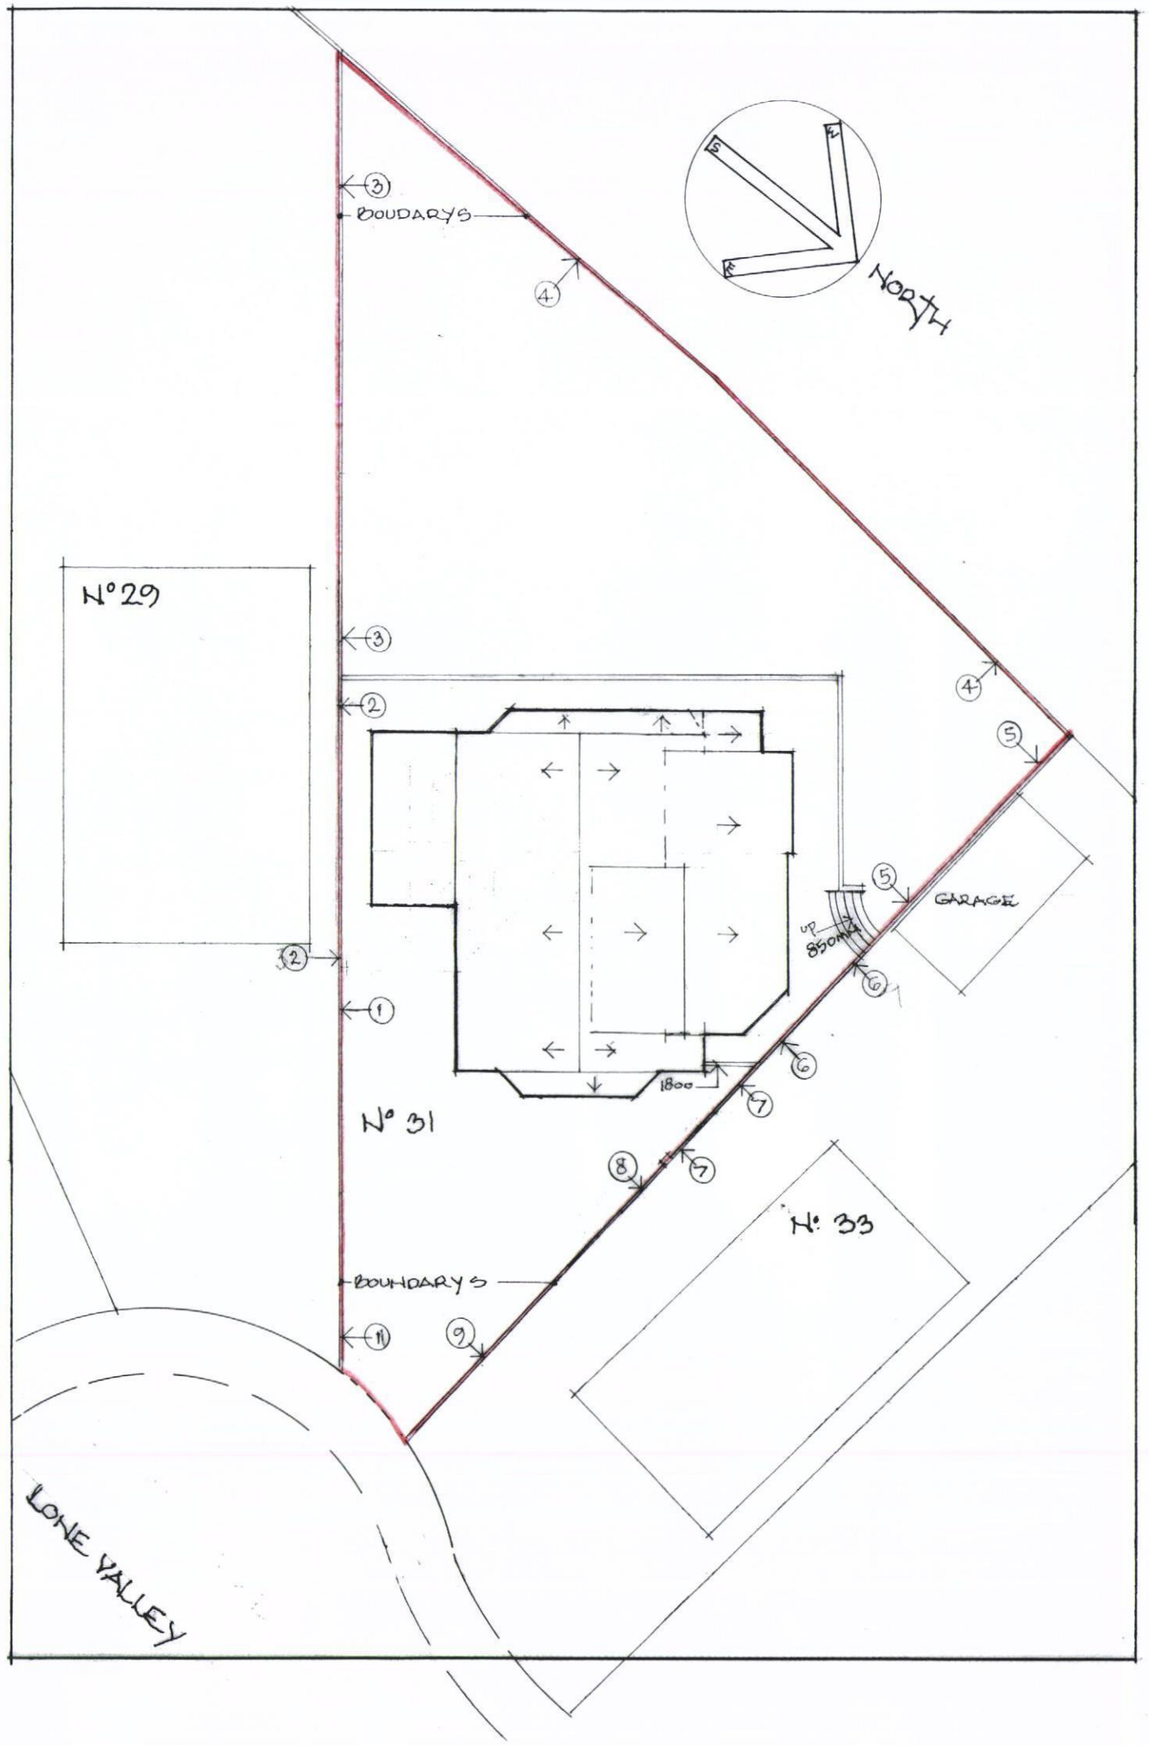


BOUNDARY TREATMENT
(Cross reference to numbers on plan)

1 - 1200mm high featheredge boarding

2 - 1800mm high featheredge boarding

3 - 1800mm high featheredge boarding

4 - 1800mm high timber panel fence on top of raised flower bed

5 - 1000mm high timber panel fence on top of raised bed

6 - 1900mm high timber top half on brick lower half fence

7 - 1800mm high timber top half on brick lower half fence

8 – 900mm high brick wall

9 – 700mm high brick wall

AMENDMENTS
JANUARY 2012
B WORKS TO FORM ADDITIONAL ACCOMMODATION ABOVE GARAGE REMOVED

Client
MR K & MRS L GOBLE

Job Title
PROPOSED ALTERATIONS
31 LONE VALLEY
WIDLEY WATERLOOVILLE
PO7 5EB

Drawing Title
SITE PLAN

Scale
1 - 200

Date
MAY 2010

Drawn by

Drg. No.
10:01/05 B

Rev.

HAVANT BOROUGH COUNCIL
01 FEB 2012
RECEIVED

594 x 841mm A1