
PERMIT

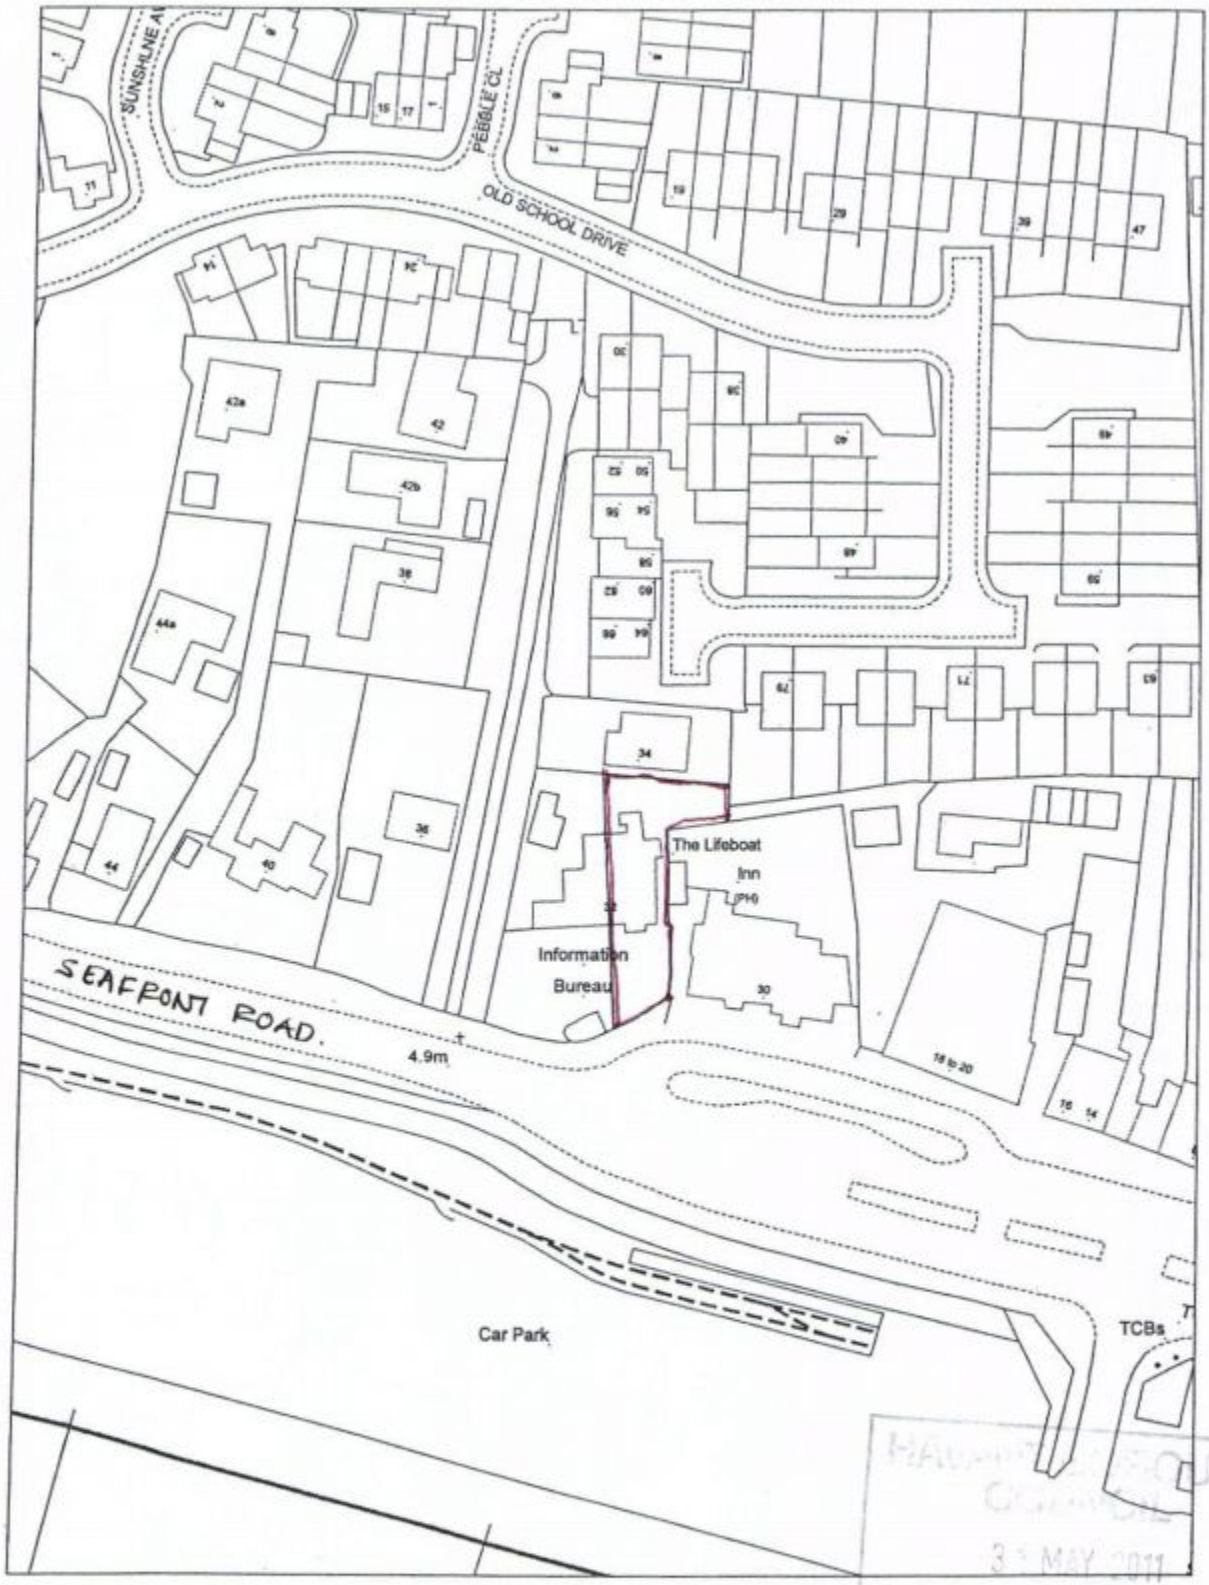

HAVANT BOROUGH COUNCIL
31 MAY 2011
RECEIVED

Civic Offices, Civic Centre Road, Havant, Hampshire PO9 2AX t: 023 9247 4174

Havant BOROUGH COUNCIL

Title:
PROPOSED ALTERATIONS TO 32A.
SEAFRONT: HAYLING ISLAND.

Drawn By:

Scale:
Scale: 1:1250

Drawing No:

Cleaner, Safer, More Prosperous

Reproduced from the Ordnance Survey Digital Data with the permission of the Controller of HMSO, Crown Copyright Reserved 2007. Licence No LA100019217