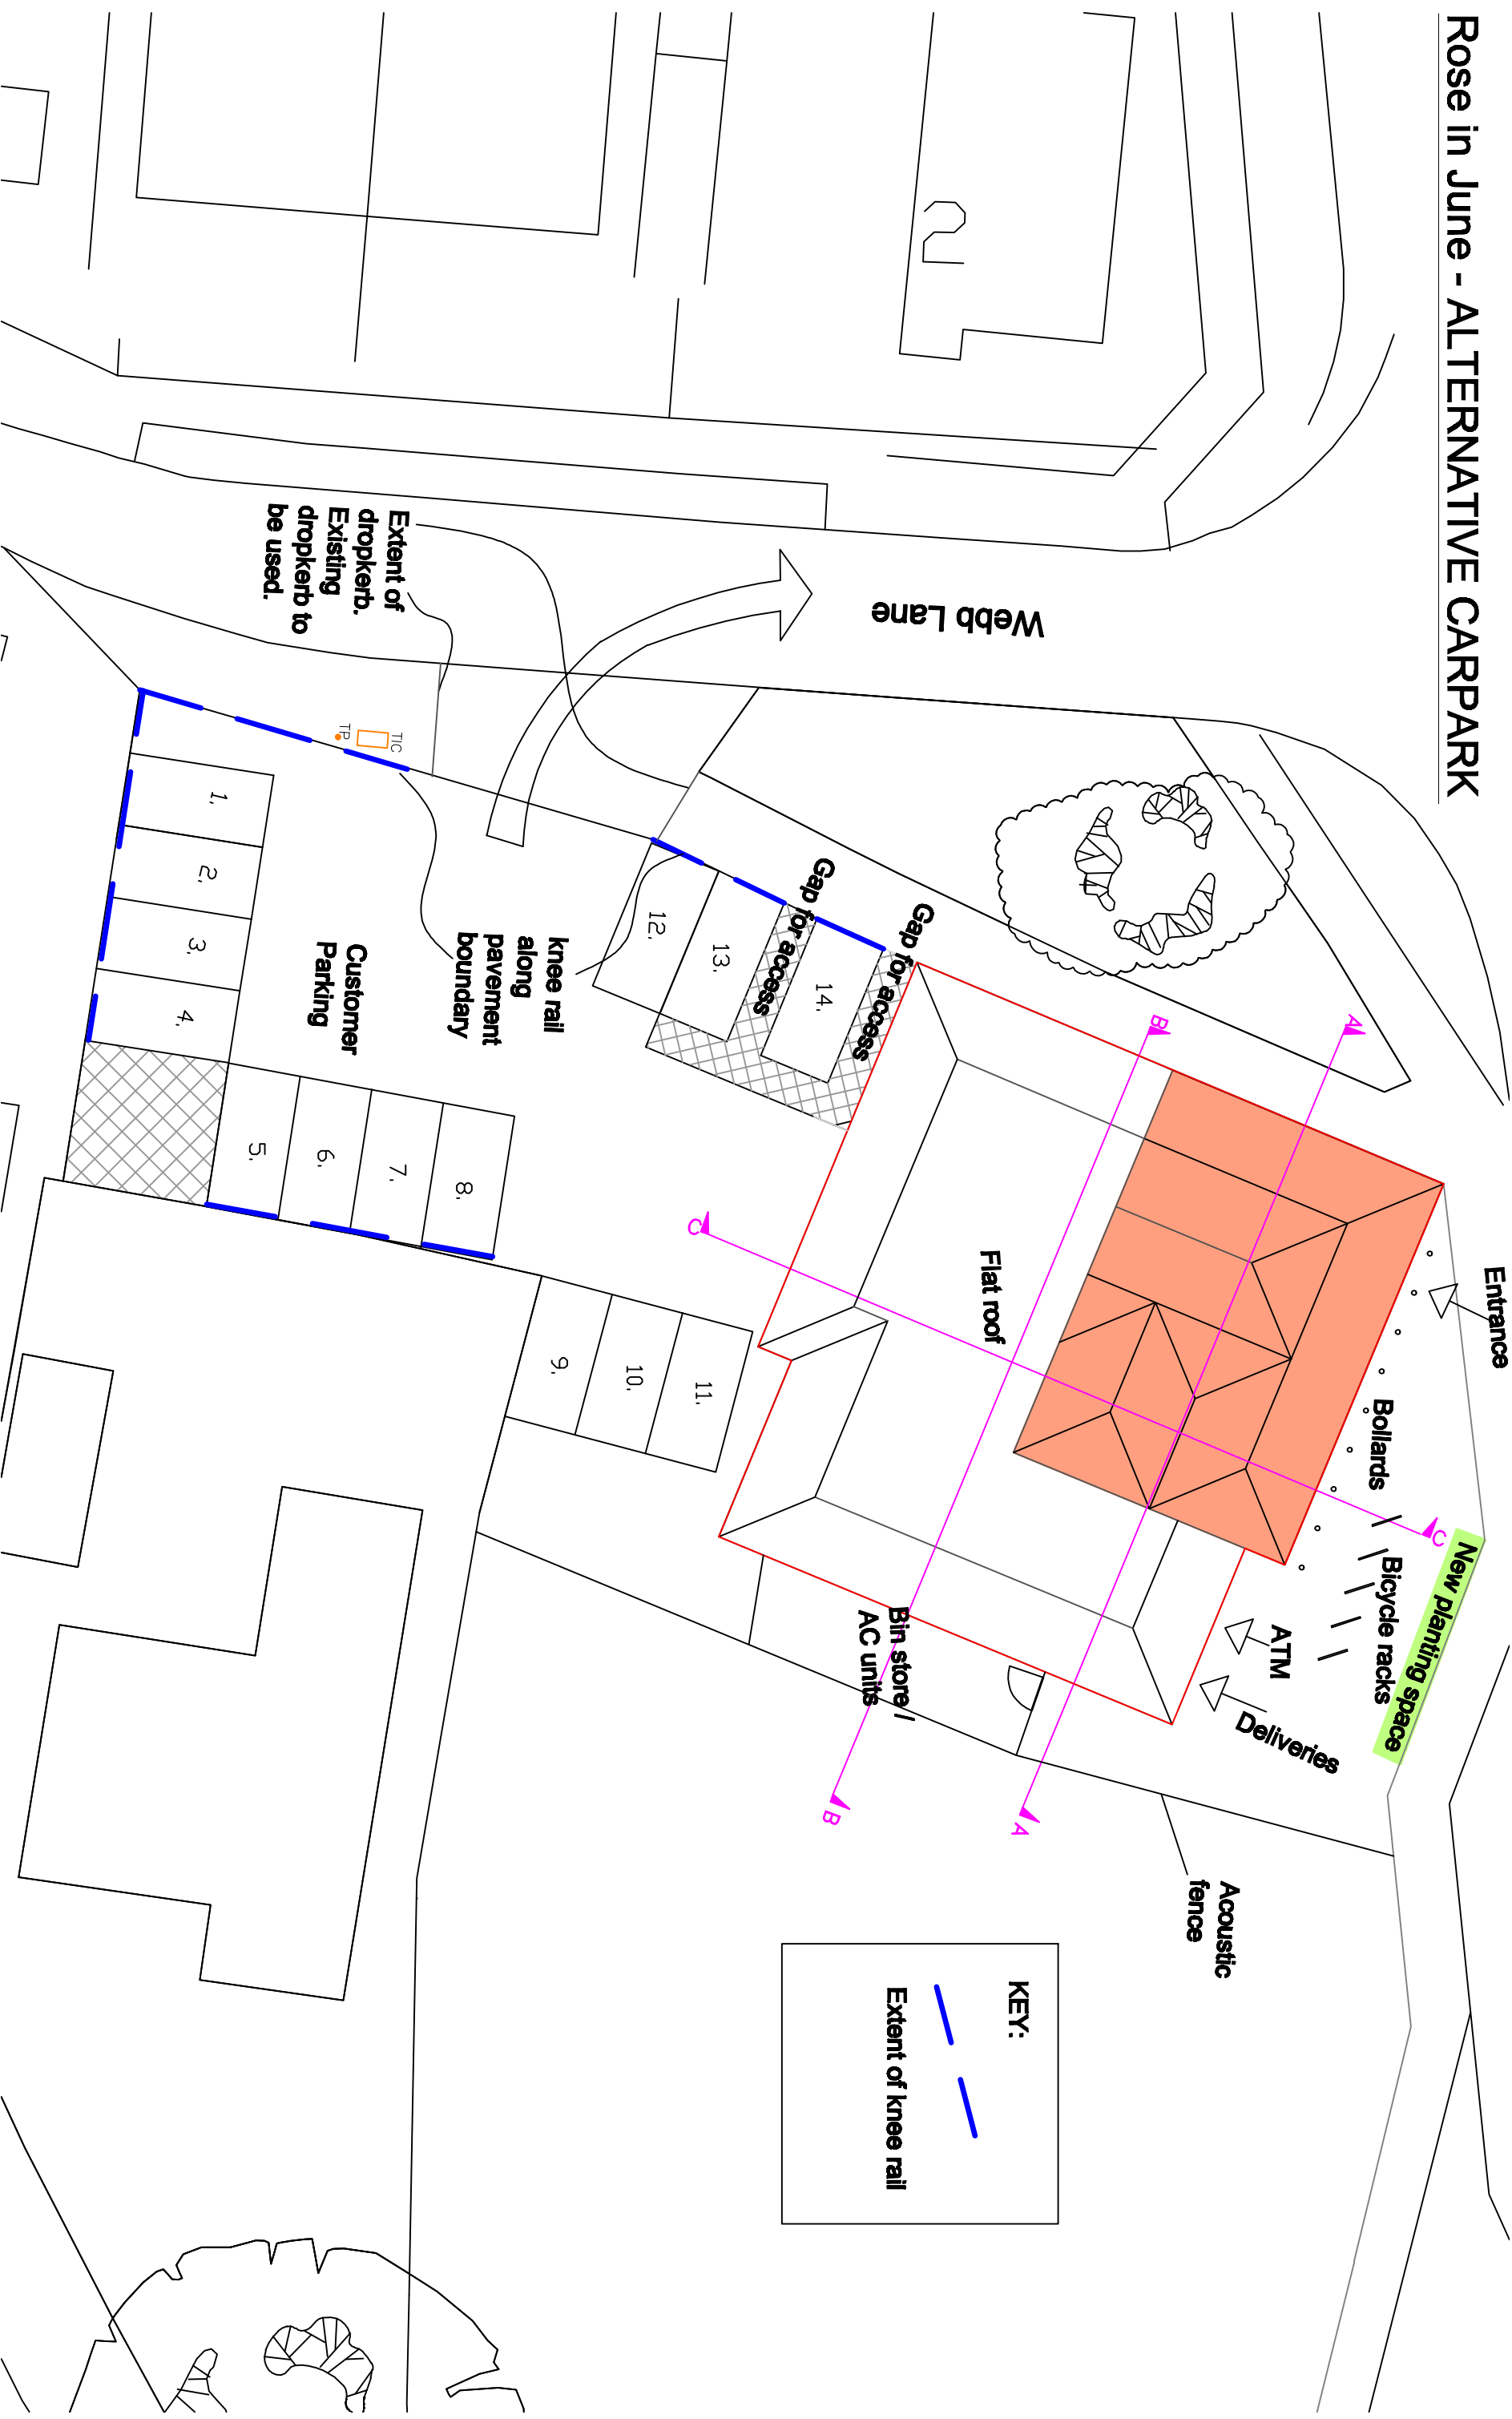


With exception to local authority submissions, this document is not to be scaled. All dimensions are to be checked on site to the satisfaction of the contractor prior to ordering materials etc.

Rose in June - ALTERNATIVE CARPARK

[illegible]

project
Rose in June
Hayling Island

drawing no.	revision
P-016	-
date	scale at A3
11/06/14	1:200
job no.	

**Building & Project
Consultancy**

savills

2 Chandos Place
Southampton
SO14 0TB
t 02380 713 900
f 02380 713 801
e afiree@savills.com