


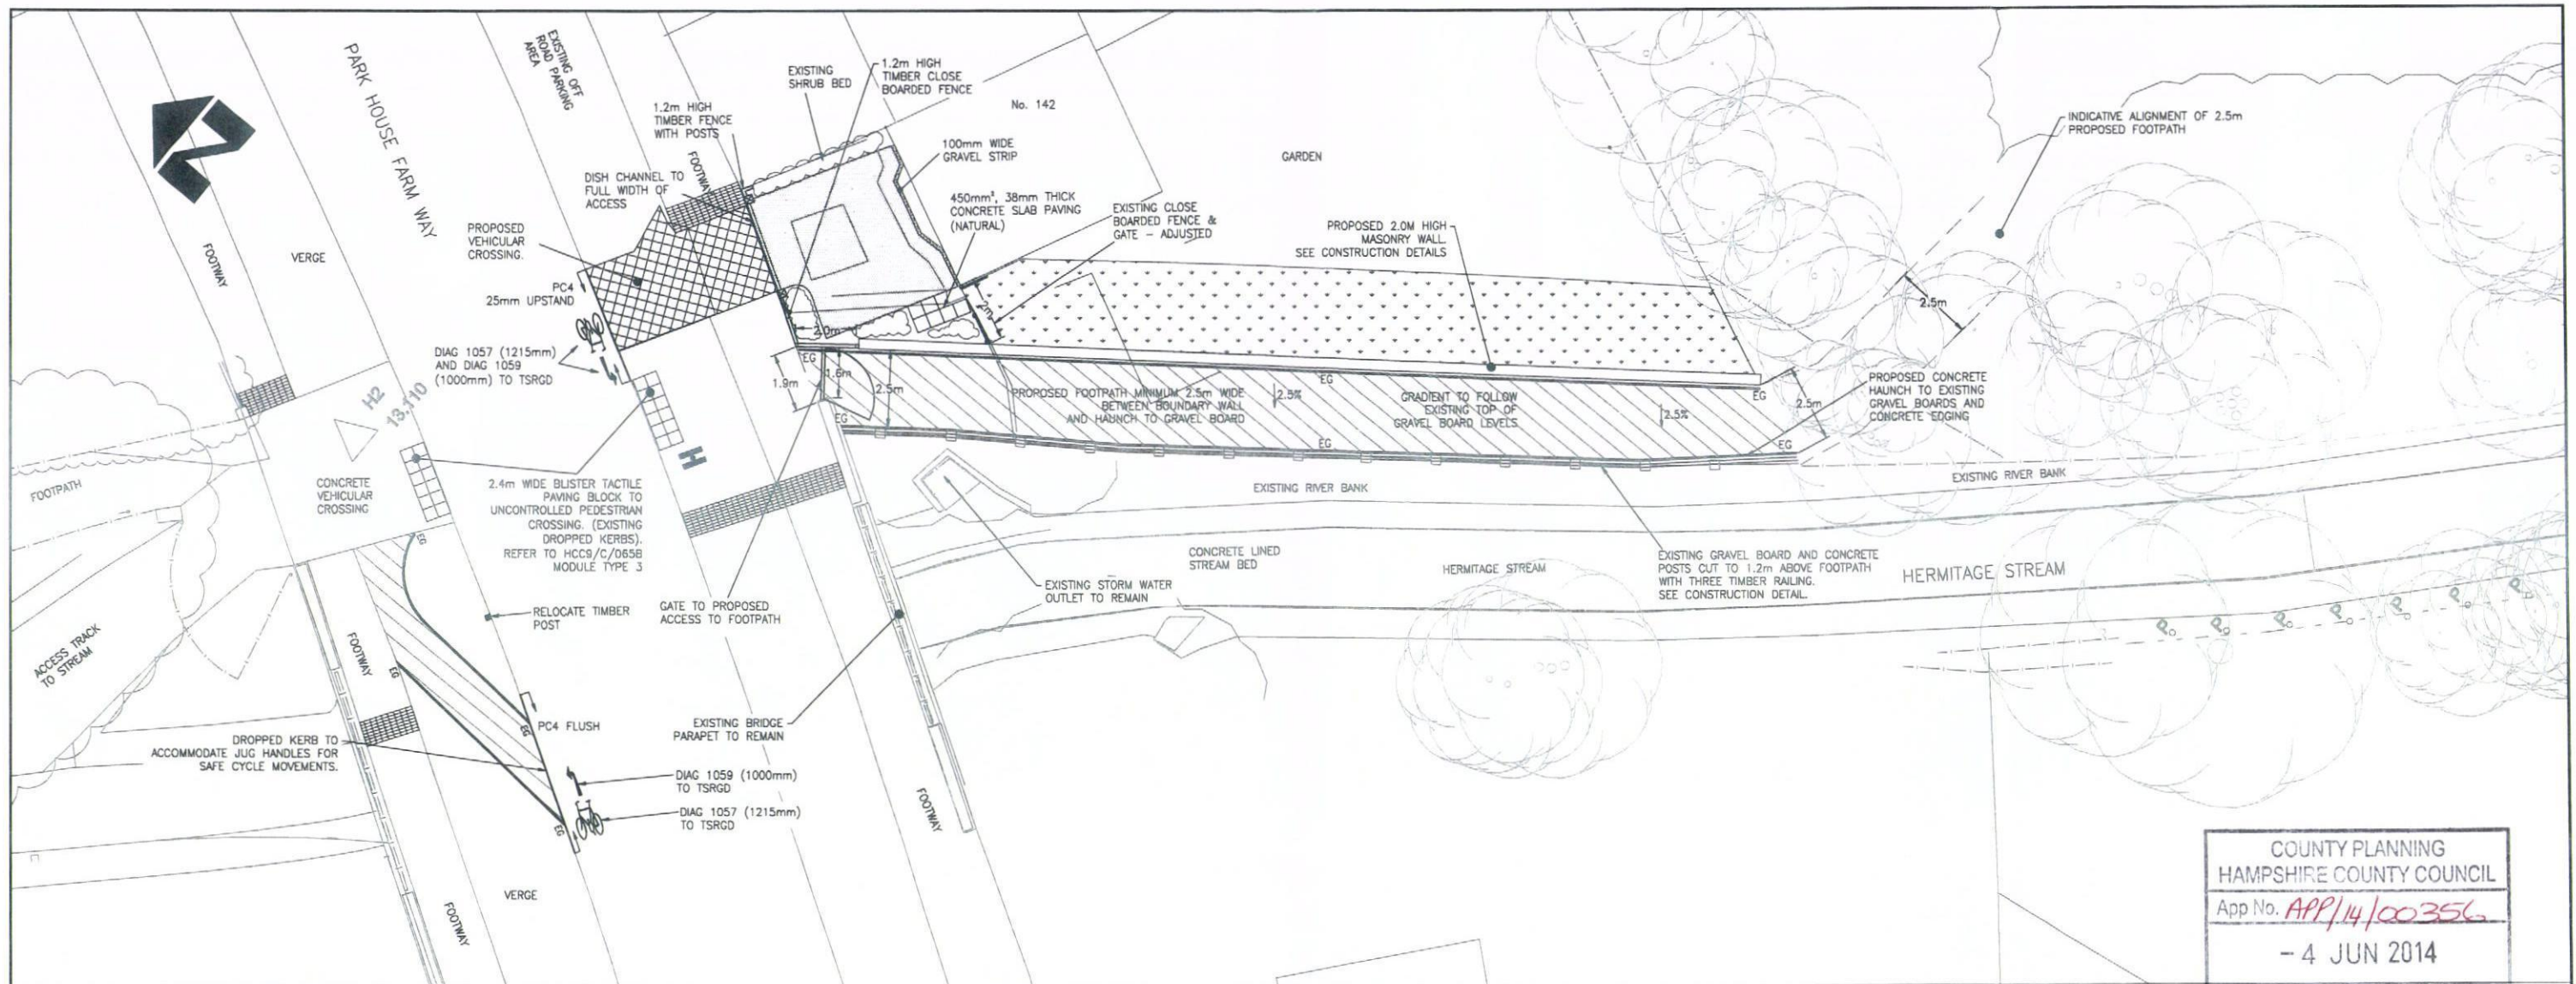

KEY

- AREA TO BE REINSTATED TO ORIGINAL CONDITION AND LANDSCAPED FOLLOWING CONSTRUCTION OF THE BOUNDARY WALL.
- DRIVEWAY TO BE RELAID WITH 200 x 100 x 80mm CONCRETE BLOCK PAVING (BURNT OCHRE). LAID IN ACCORDANCE WITH STANDARD DETAIL DRG No. HCC9/C/055 - TYPE 6A - STRENGTHENED BLOCK PAVING
- PROPOSED VEHICULAR CROSSING IN ACCORDANCE WITH STANDARD DETAIL DRG No. HCC9/C/055C TYPE 5 CONSTRUCTION DEPTH OF 260mm
- PROPOSED FULL DEPTH FOOTWAY CONSTRUCTION TYPE 1B IN ACCORDANCE WITH STANDARD DETAIL DRG No. HCC9/C/045C WITH STRENGTHENED CONSTRUCTION IN ACCORDANCE WITH NOTE 11 WITHIN GARDEN. REFER TO CONSTRUCTION DETAIL DRG No. EC/RJ507179/104
- PROPOSED KERB TYPE PC4 WITH CHANNEL IN ACCORDANCE WITH HCC STANDARD DETAIL HCC9/C/010. TRANSITION KERBS TO BE INSTALLED AT CHANGE IN KERB TYPE
- PROPOSED CONCRETE EDGING IN ACCORDANCE WITH HCC STANDARD DETAIL HCC9/C/045C.
- PROPOSED BUFF COLOURED BLUSTER TACTILE PAVING BLOCK IN ACCORDANCE WITH HCC STANDARD DETAIL HCC9/C/065B, MODULE TYPE 3.
- 150mm TOP SOIL FOR SHRUB BED.
- PROPOSED BUFF COLOURED HAZARD/LADDER WARNING PAVING LAID IN ACCORDANCE WITH HCC STANDARD DETAIL HCC9/C/065B (TACTILE PAVING CONSTRUCTION).

PROPOSED SIGNS DIAG 2605 TO TSRGD 2002 AND SUBSEQUENT AMENDMENTS ON NEW POST. FOR FOUNDATION DETAILS REFER TO HCC9/C/140B



VERTICAL OFFSET 2.3m
HORIZONTAL OFFSET 0.6m
MIN POST LENGTH: 3.3m

Schema Ref.	Sign	Ref. S1	x=height	30.0
Letter colour	WHITE		SIGN FACE	
Background	BLUE		Width	1015mm
Border	WHITE		Height	260mm
Material	Class RA2 (12889-1:2007)		Area	0.26sq.m

NOTES

- ALL DIMENSIONS IN MILLIMETRES UNLESS OTHERWISE STATED.
- FOR DETAIL OF SITE CLEARANCE, REFER TO DRAWING No EC/RJ507179/101.
- FOR FOOTWAY AND WALL CONSTRUCTION DETAILS AND CROSS SECTIONS, REFER TO DRAWING No EC/RJ507179/104.
- PEDESTRIAN ACCESS TO BE MAINTAINED AT ALL TIMES
- ALL VERGE AREAS ADJACENT TO PROPOSED FOOTWAY TO BE MADE GOOD
- TRAFFIC MANAGEMENT SHALL COMPLY WITH CHAPTER 8 OF TRAFFIC SIGN MANUAL.

COUNTY PLANNING
HAMPSHIRE COUNTY COUNCIL
App No. **APP/14/00356**
- 4 JUN 2014

Permission GRANTED
FOR LIMITED PERIOD ONLY
SUBJECT TO CONDITIONS
Permission REFUSED

24 MAR 2014
COUNTY PLANNING
HAMPSHIRE COUNTY COUNCIL
Havant Borough Council
- 5 JUN 2014
© CROWN COPYRIGHT AND DATABASE RIGHTS 2013.
ALL RIGHTS RESERVED. HCC 100019100

REV	DESCRIPTION	DATE	BY	CHKD	APPD
1	TENDER ISSUE	31.01.2014			

CLIENT
HAMPSHIRE COUNTY COUNCIL
ECONOMY, TRANSPORT AND ENVIRONMENT DEPARTMENT
STRATEGIC TRANSPORT

CONSULTANT
Hampshire County Council
Engineering
STUART JARVIS BSc DipTP FCITP MRTPI: DIRECTOR OF ECONOMY, TRANSPORT & ENVIRONMENT

DESIGNER	EB	Scheme	HERMITAGE STREAM FOOTPATH	Drawing Title	GENERAL ARRANGEMENT & LANDSCAPING
CAD	RB				
CHECKED	MR				
MR	MR				
APPROVED	IDH	SCALE @ A1	DATE	SHEET NUMBER	DRAWING NUMBER
	IDH	1:100	JAN 14	1 OF 1	EC/RJ507179/102