


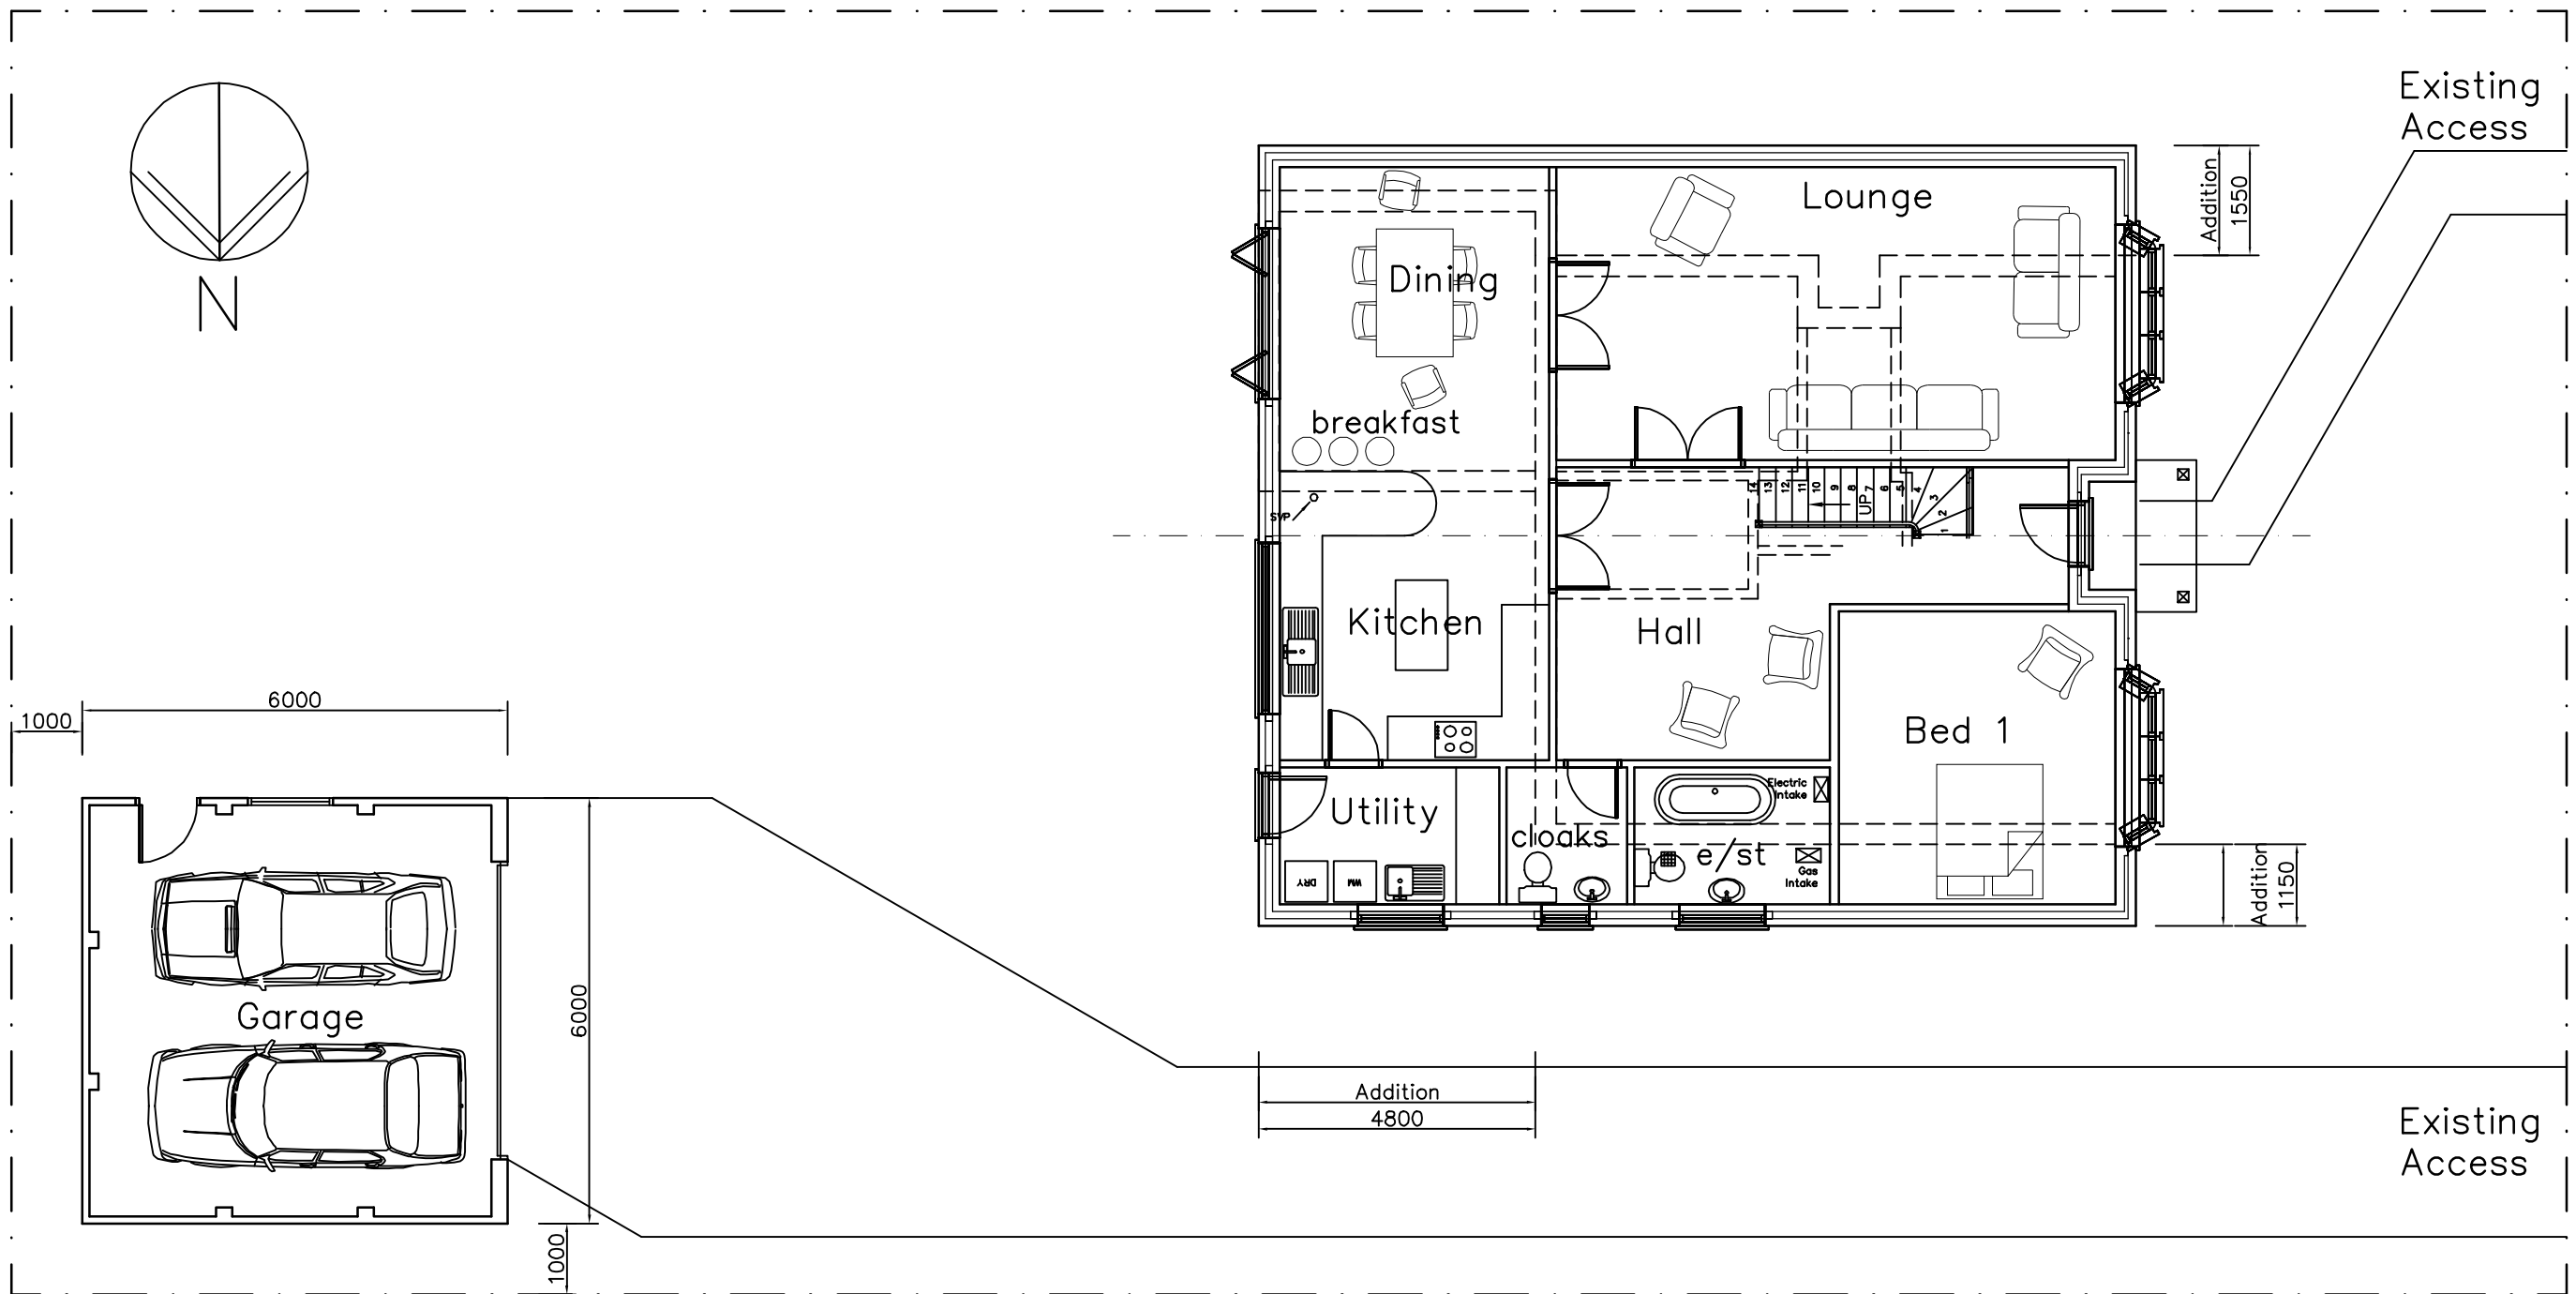

GROUND

3 Selshire Avenue
Hayling Island
PO11 9PB

Ground
Floor
Proposal

Footprint
Area
135 M2

Revisions

A.
B.
C.

Martin Critchley
Chartered Architect
7 North Street
Havant, Hampshire, PO9 1PW
023 92 474 919
critchleyarchitect@hotmail.com

Scale A3 = 1:100
Date 16/10/13
Drawn MHC

1347-305⁰

metres

10

20

30