


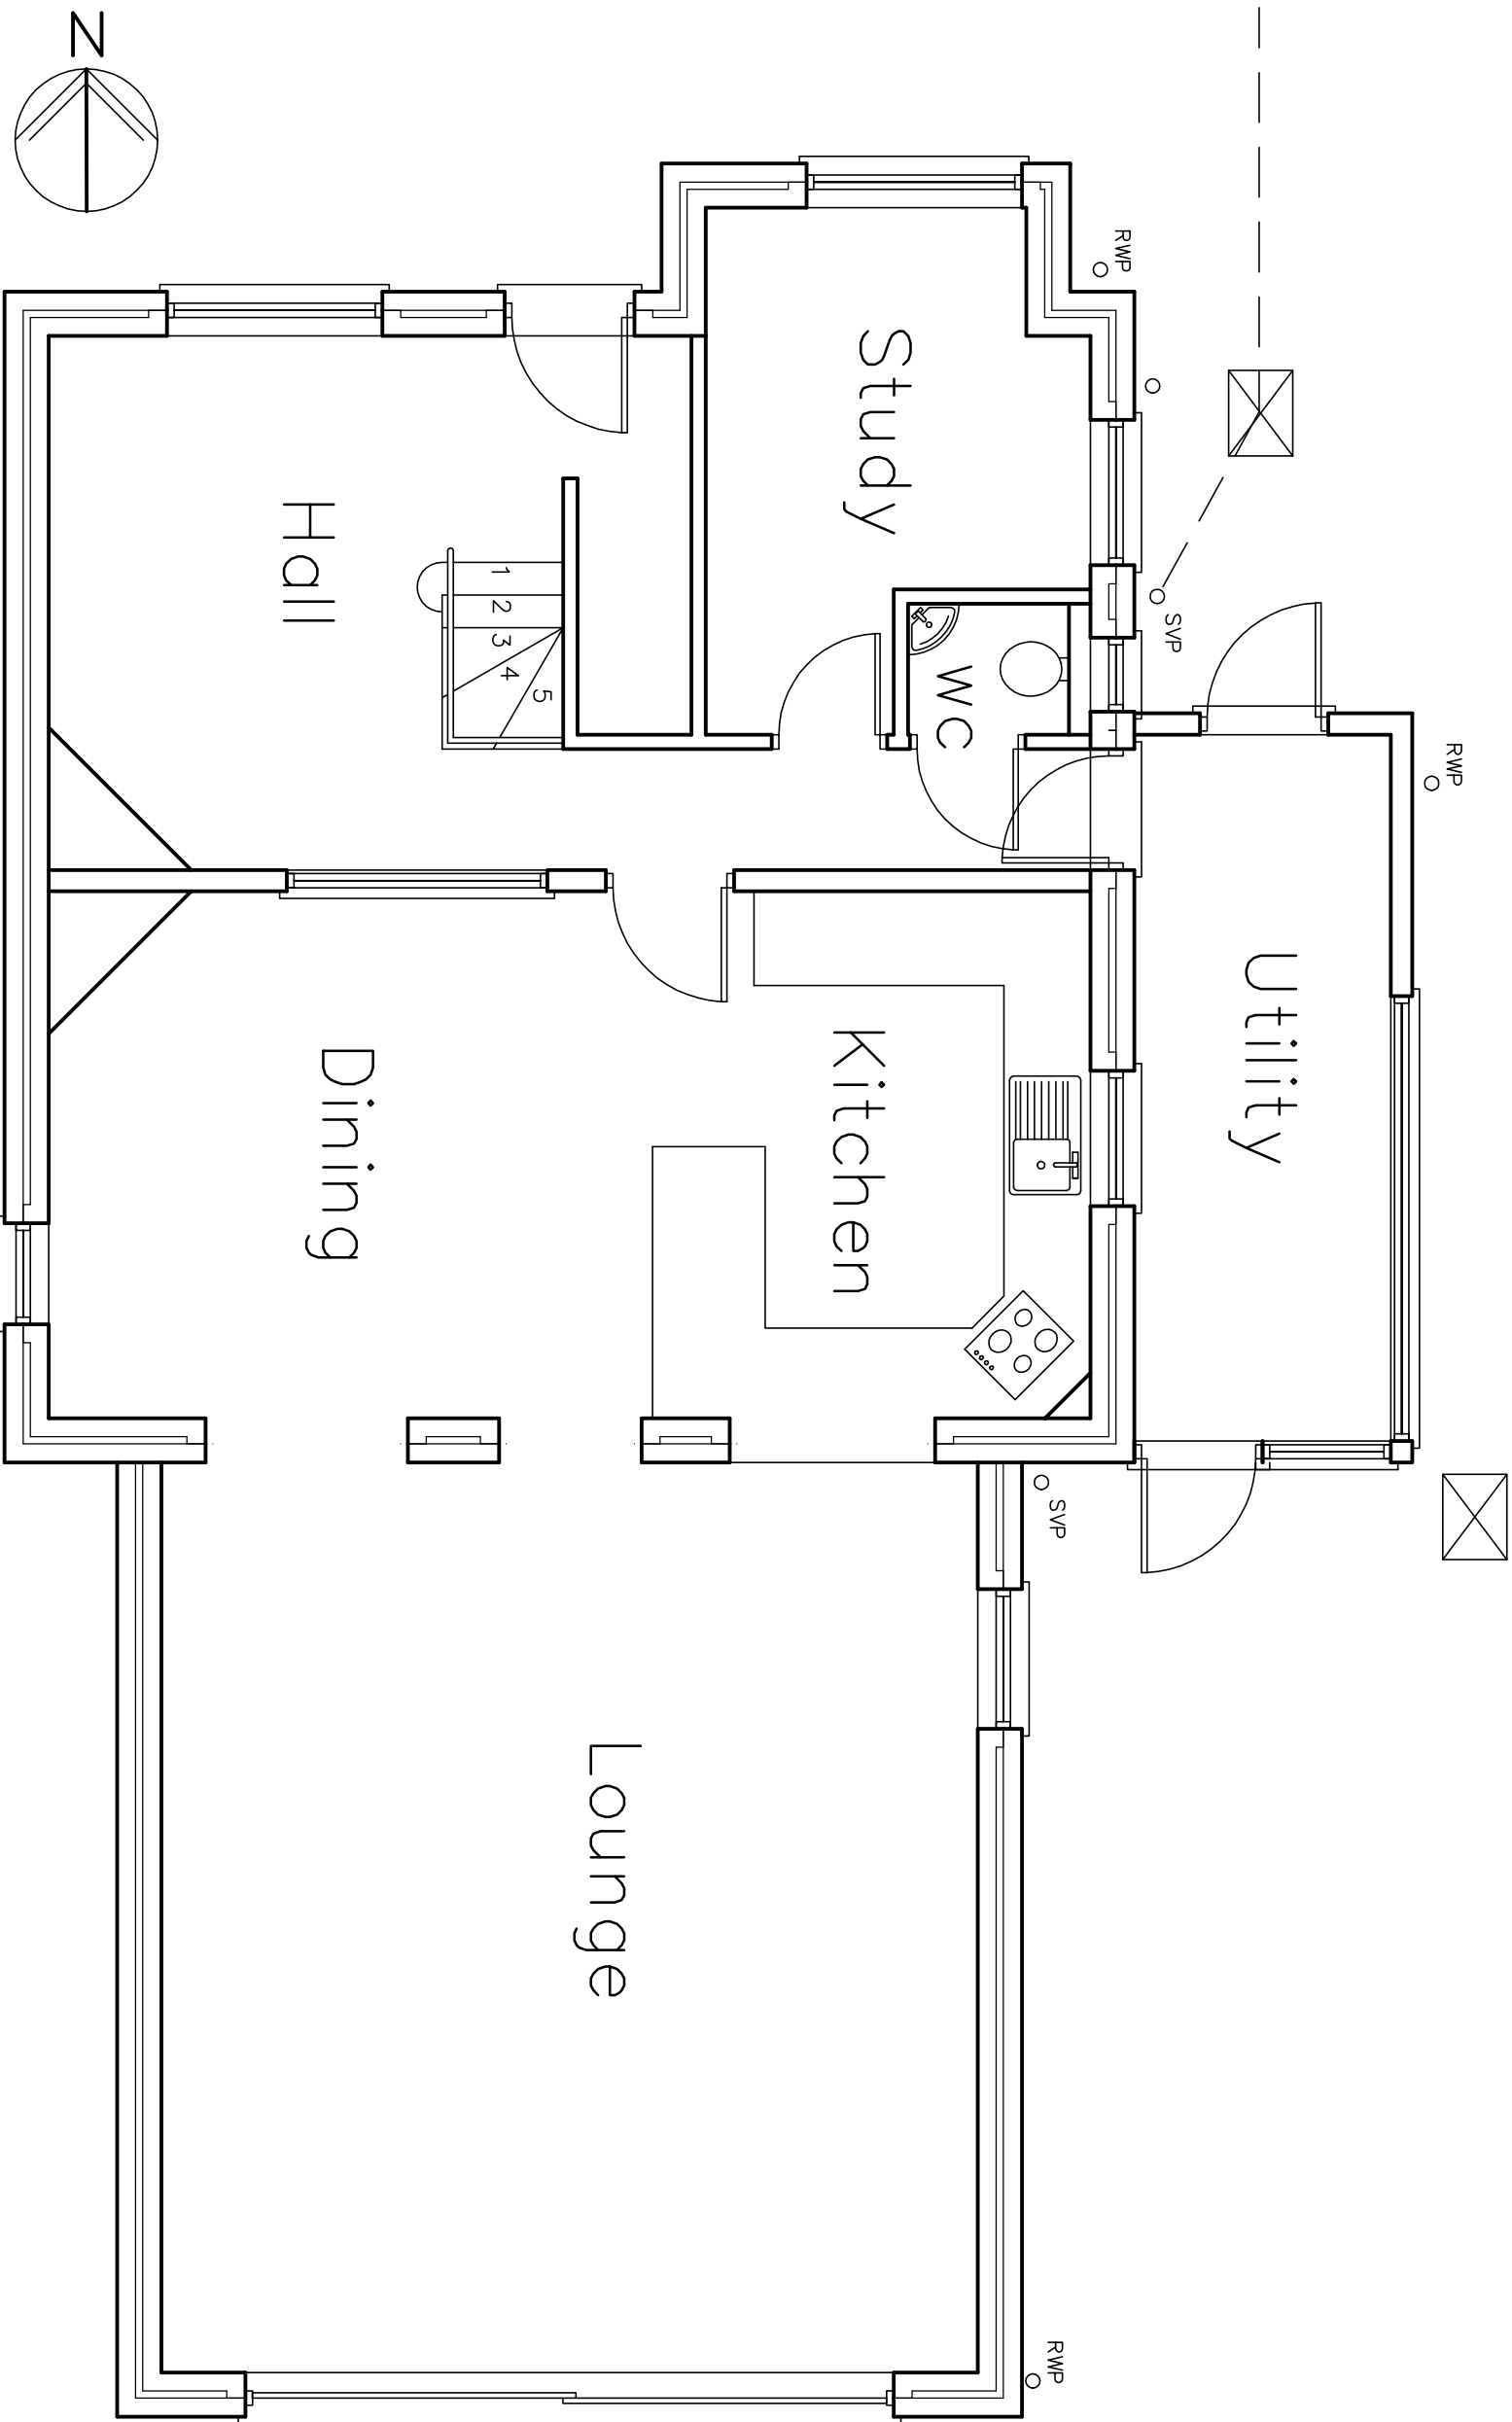

38 Hollow La.
Hayling Island
PO11 9EX

SURVEY PLAN

Revisions
A. Study Correction + RWP's 07/11/13

10

Martin Critchley
Chartered Architect
7 North Street,
Havant, Hampshire, PO9 1PW
critchleyarchitect@hotmail.com

Scale A3 = 1:50
Drawn MHC
Date 04/11/13

1349-101 A

metres