

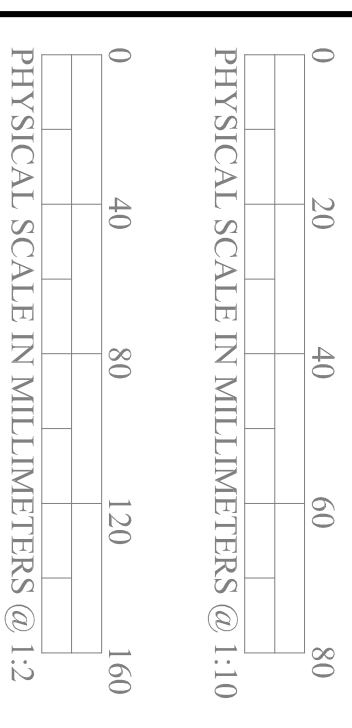


NOTES:
This drawing has been produced solely for PLANNING/DESIGN.
Do not Scale from this Drawing except for planning purposes.
This drawing is the copyright of MF Designs Ltd.


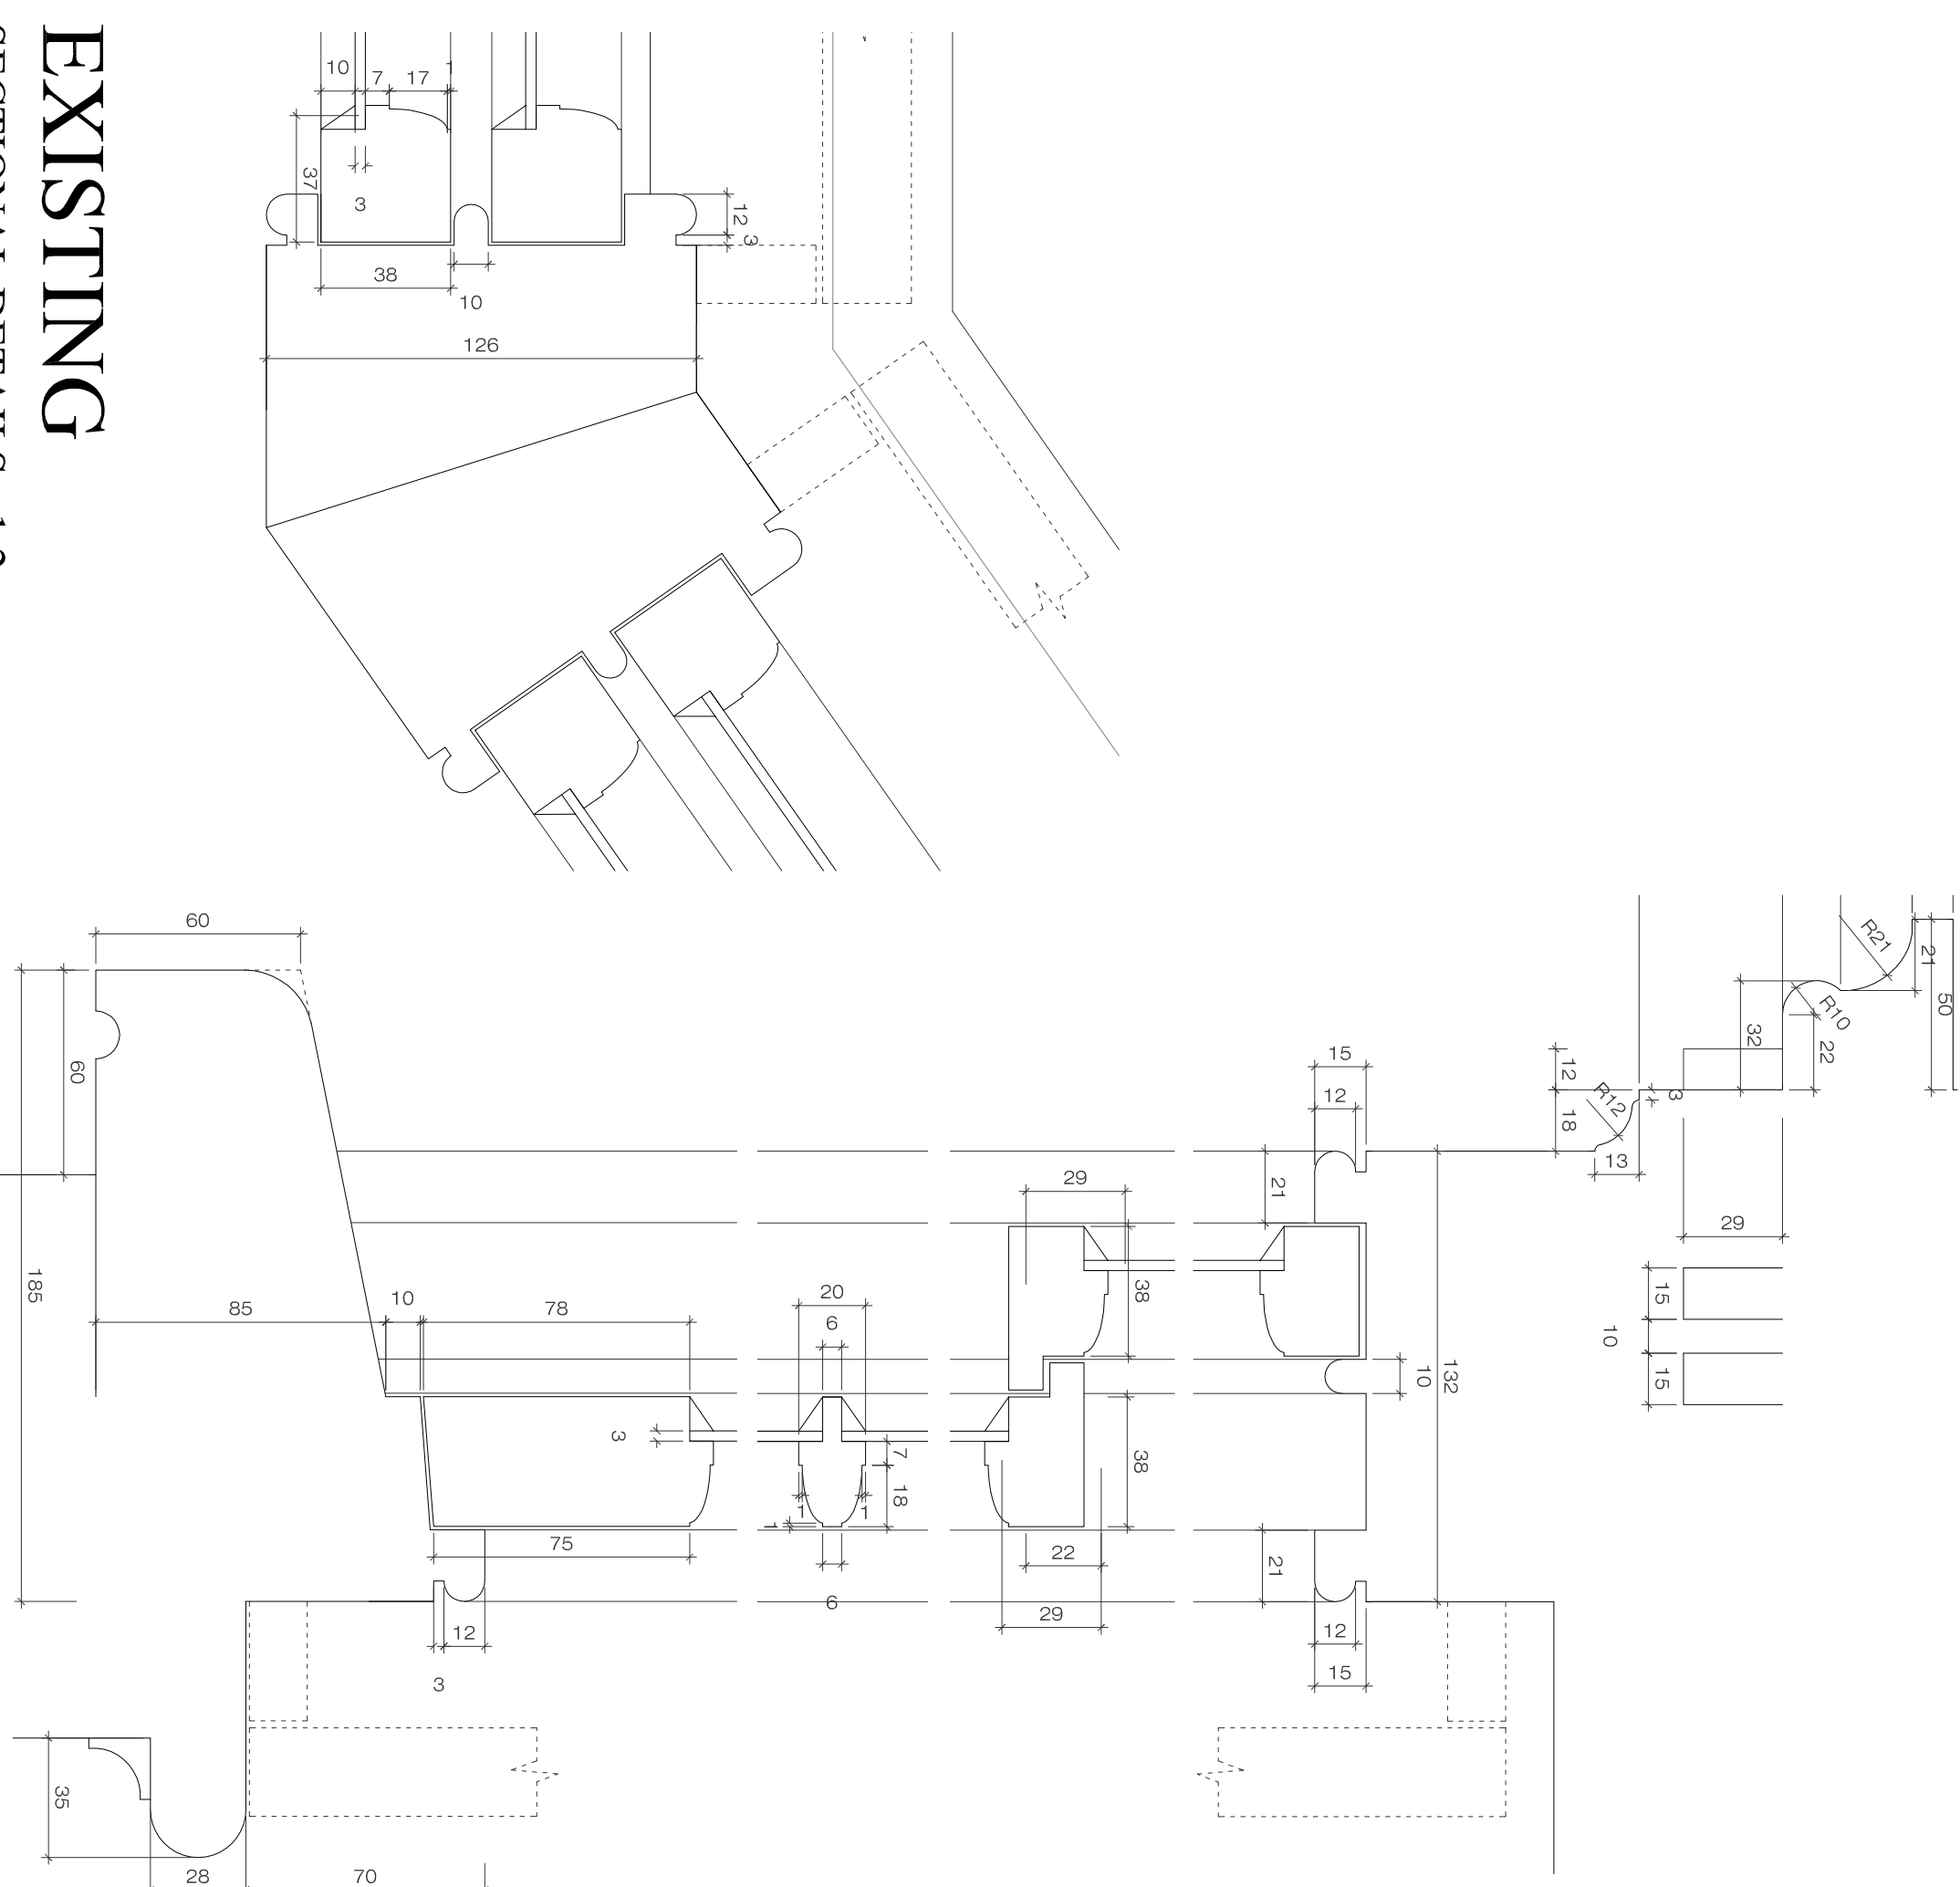


EXISTING PLANS, ELEVATIONS & TYPICAL SECTION - 1:10

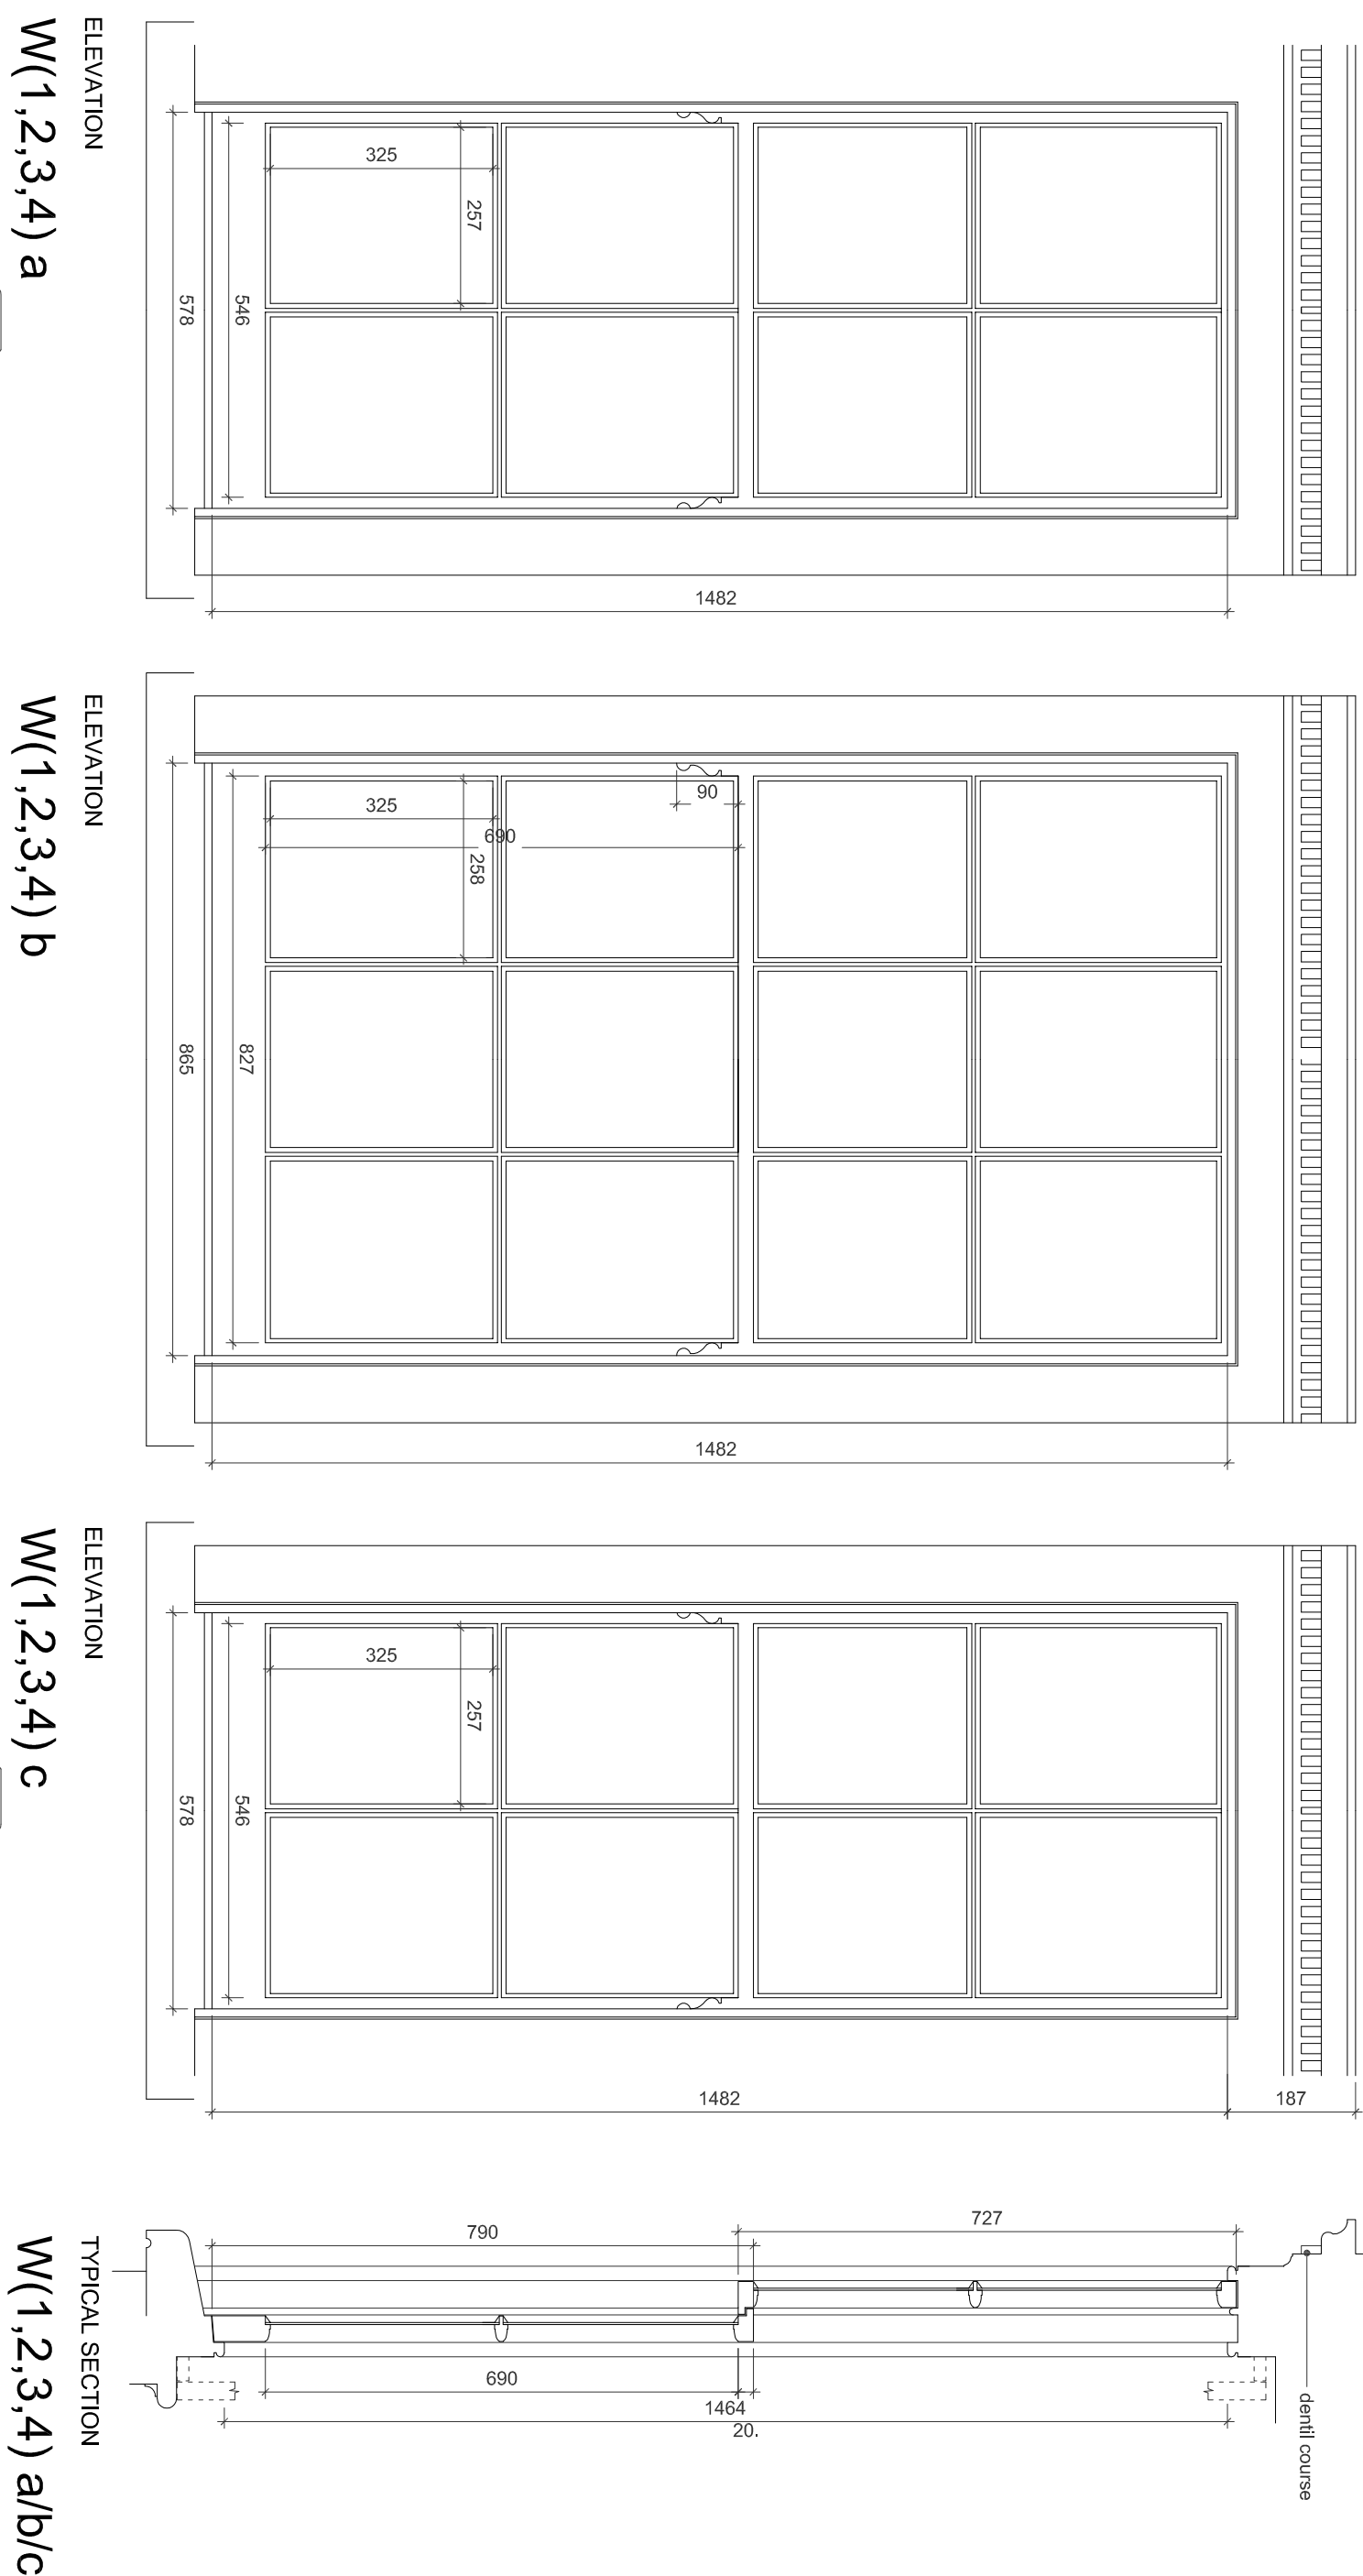

EXISTING

SECTIONAL DETAILS - 1:2

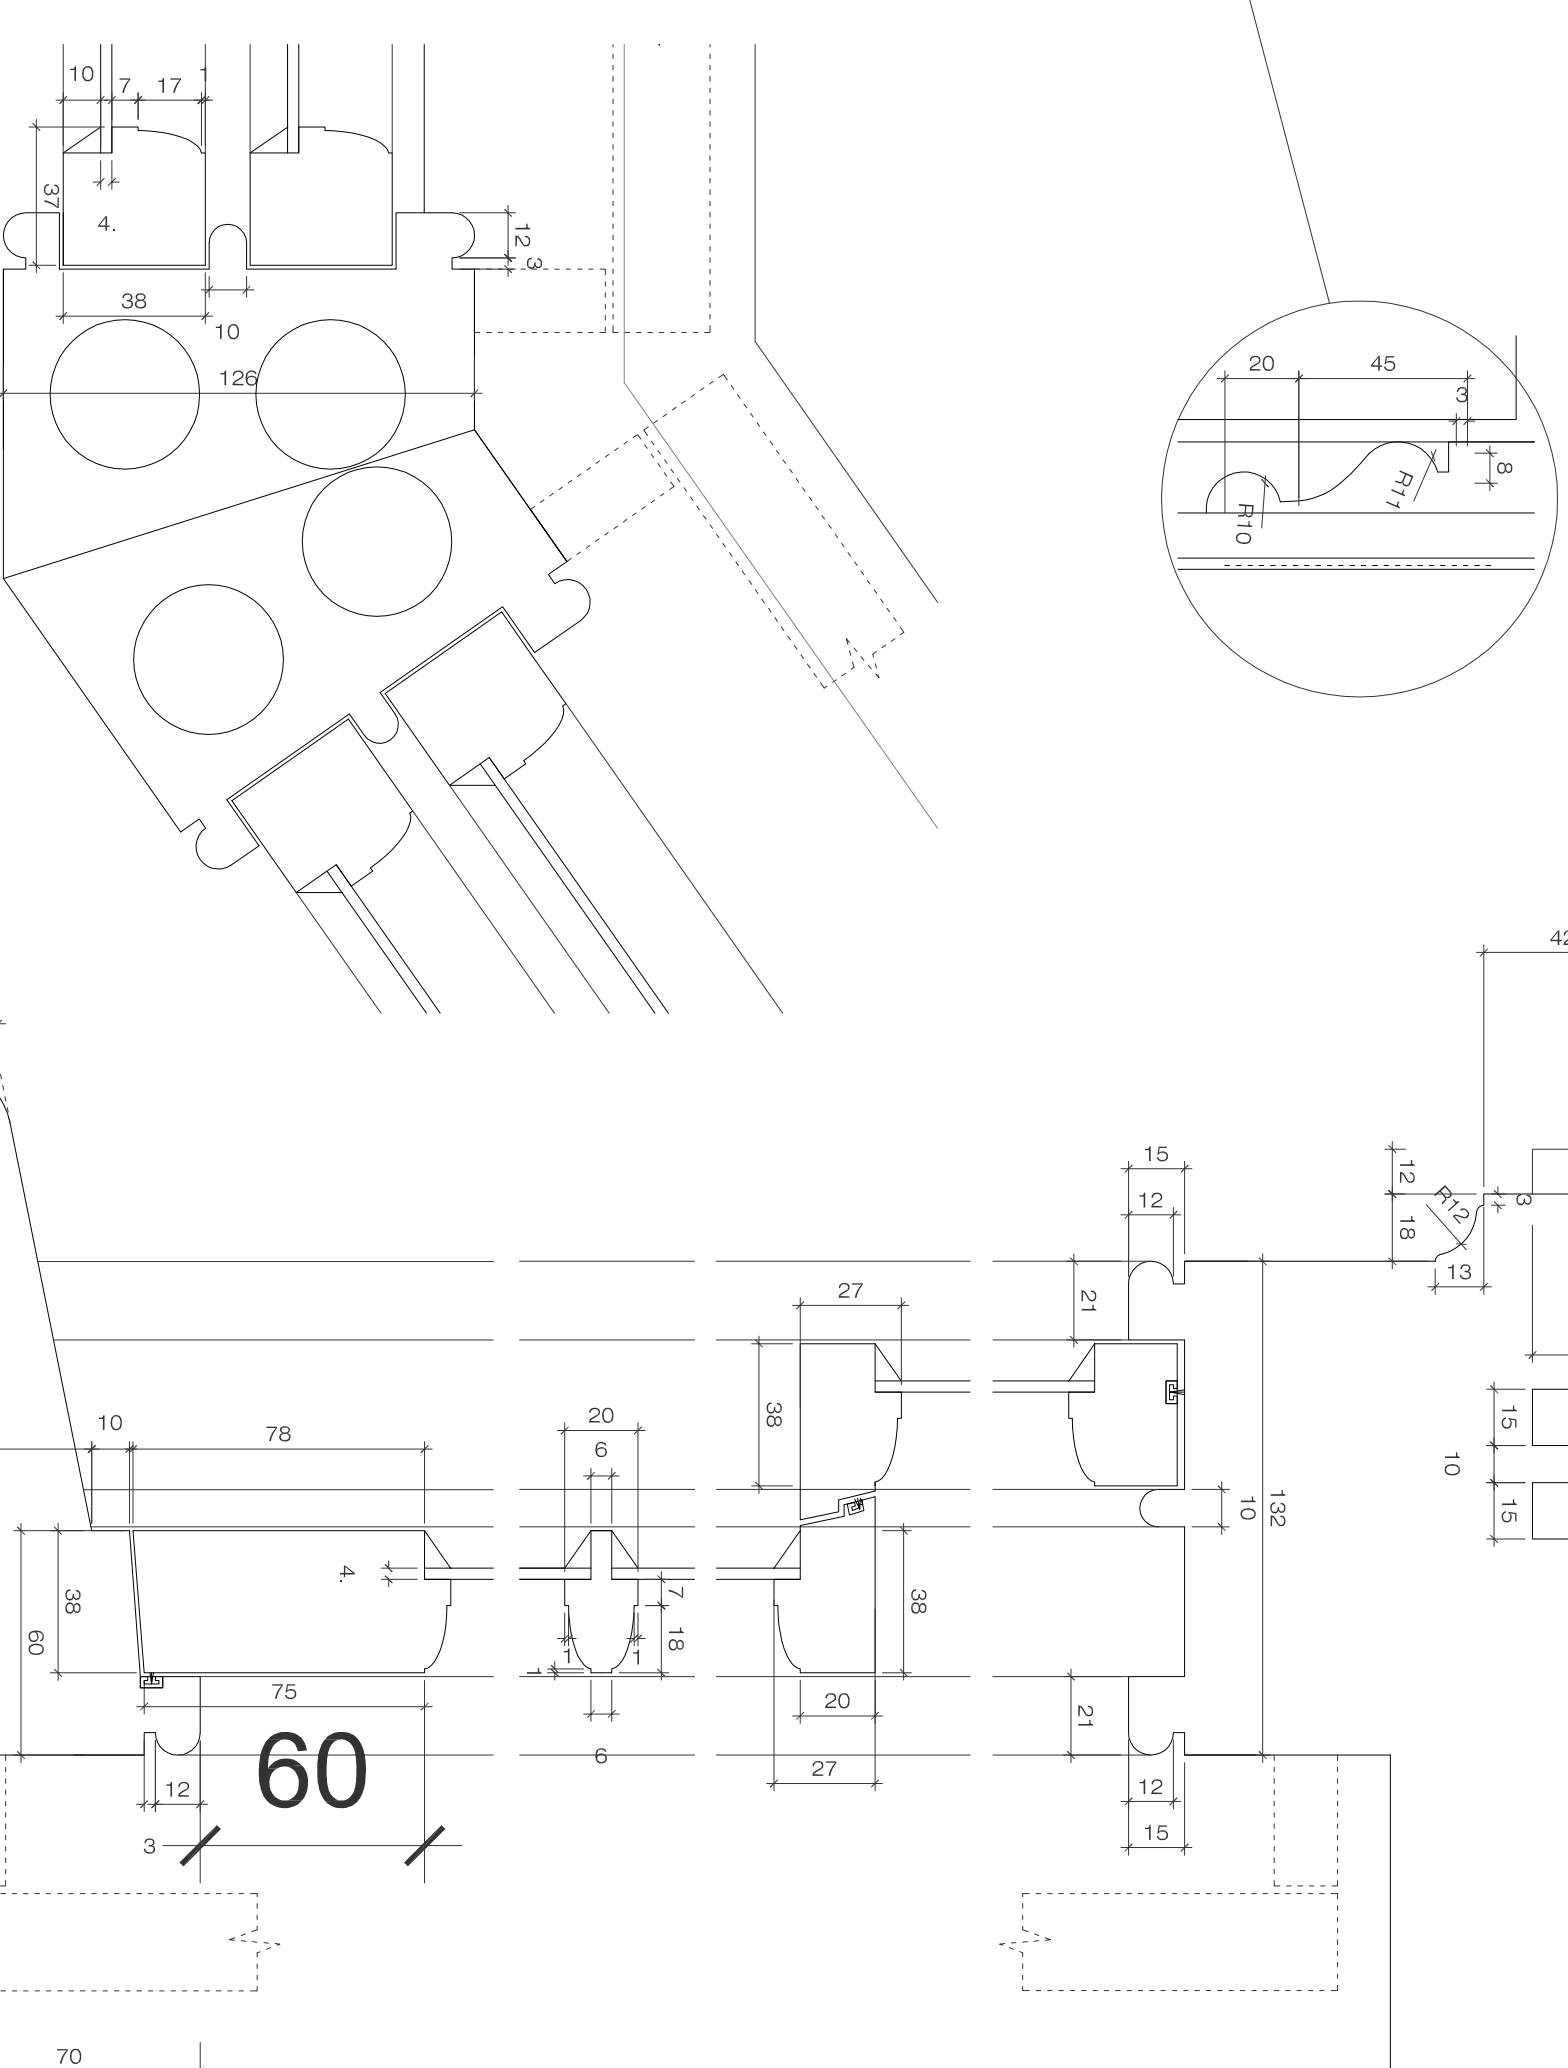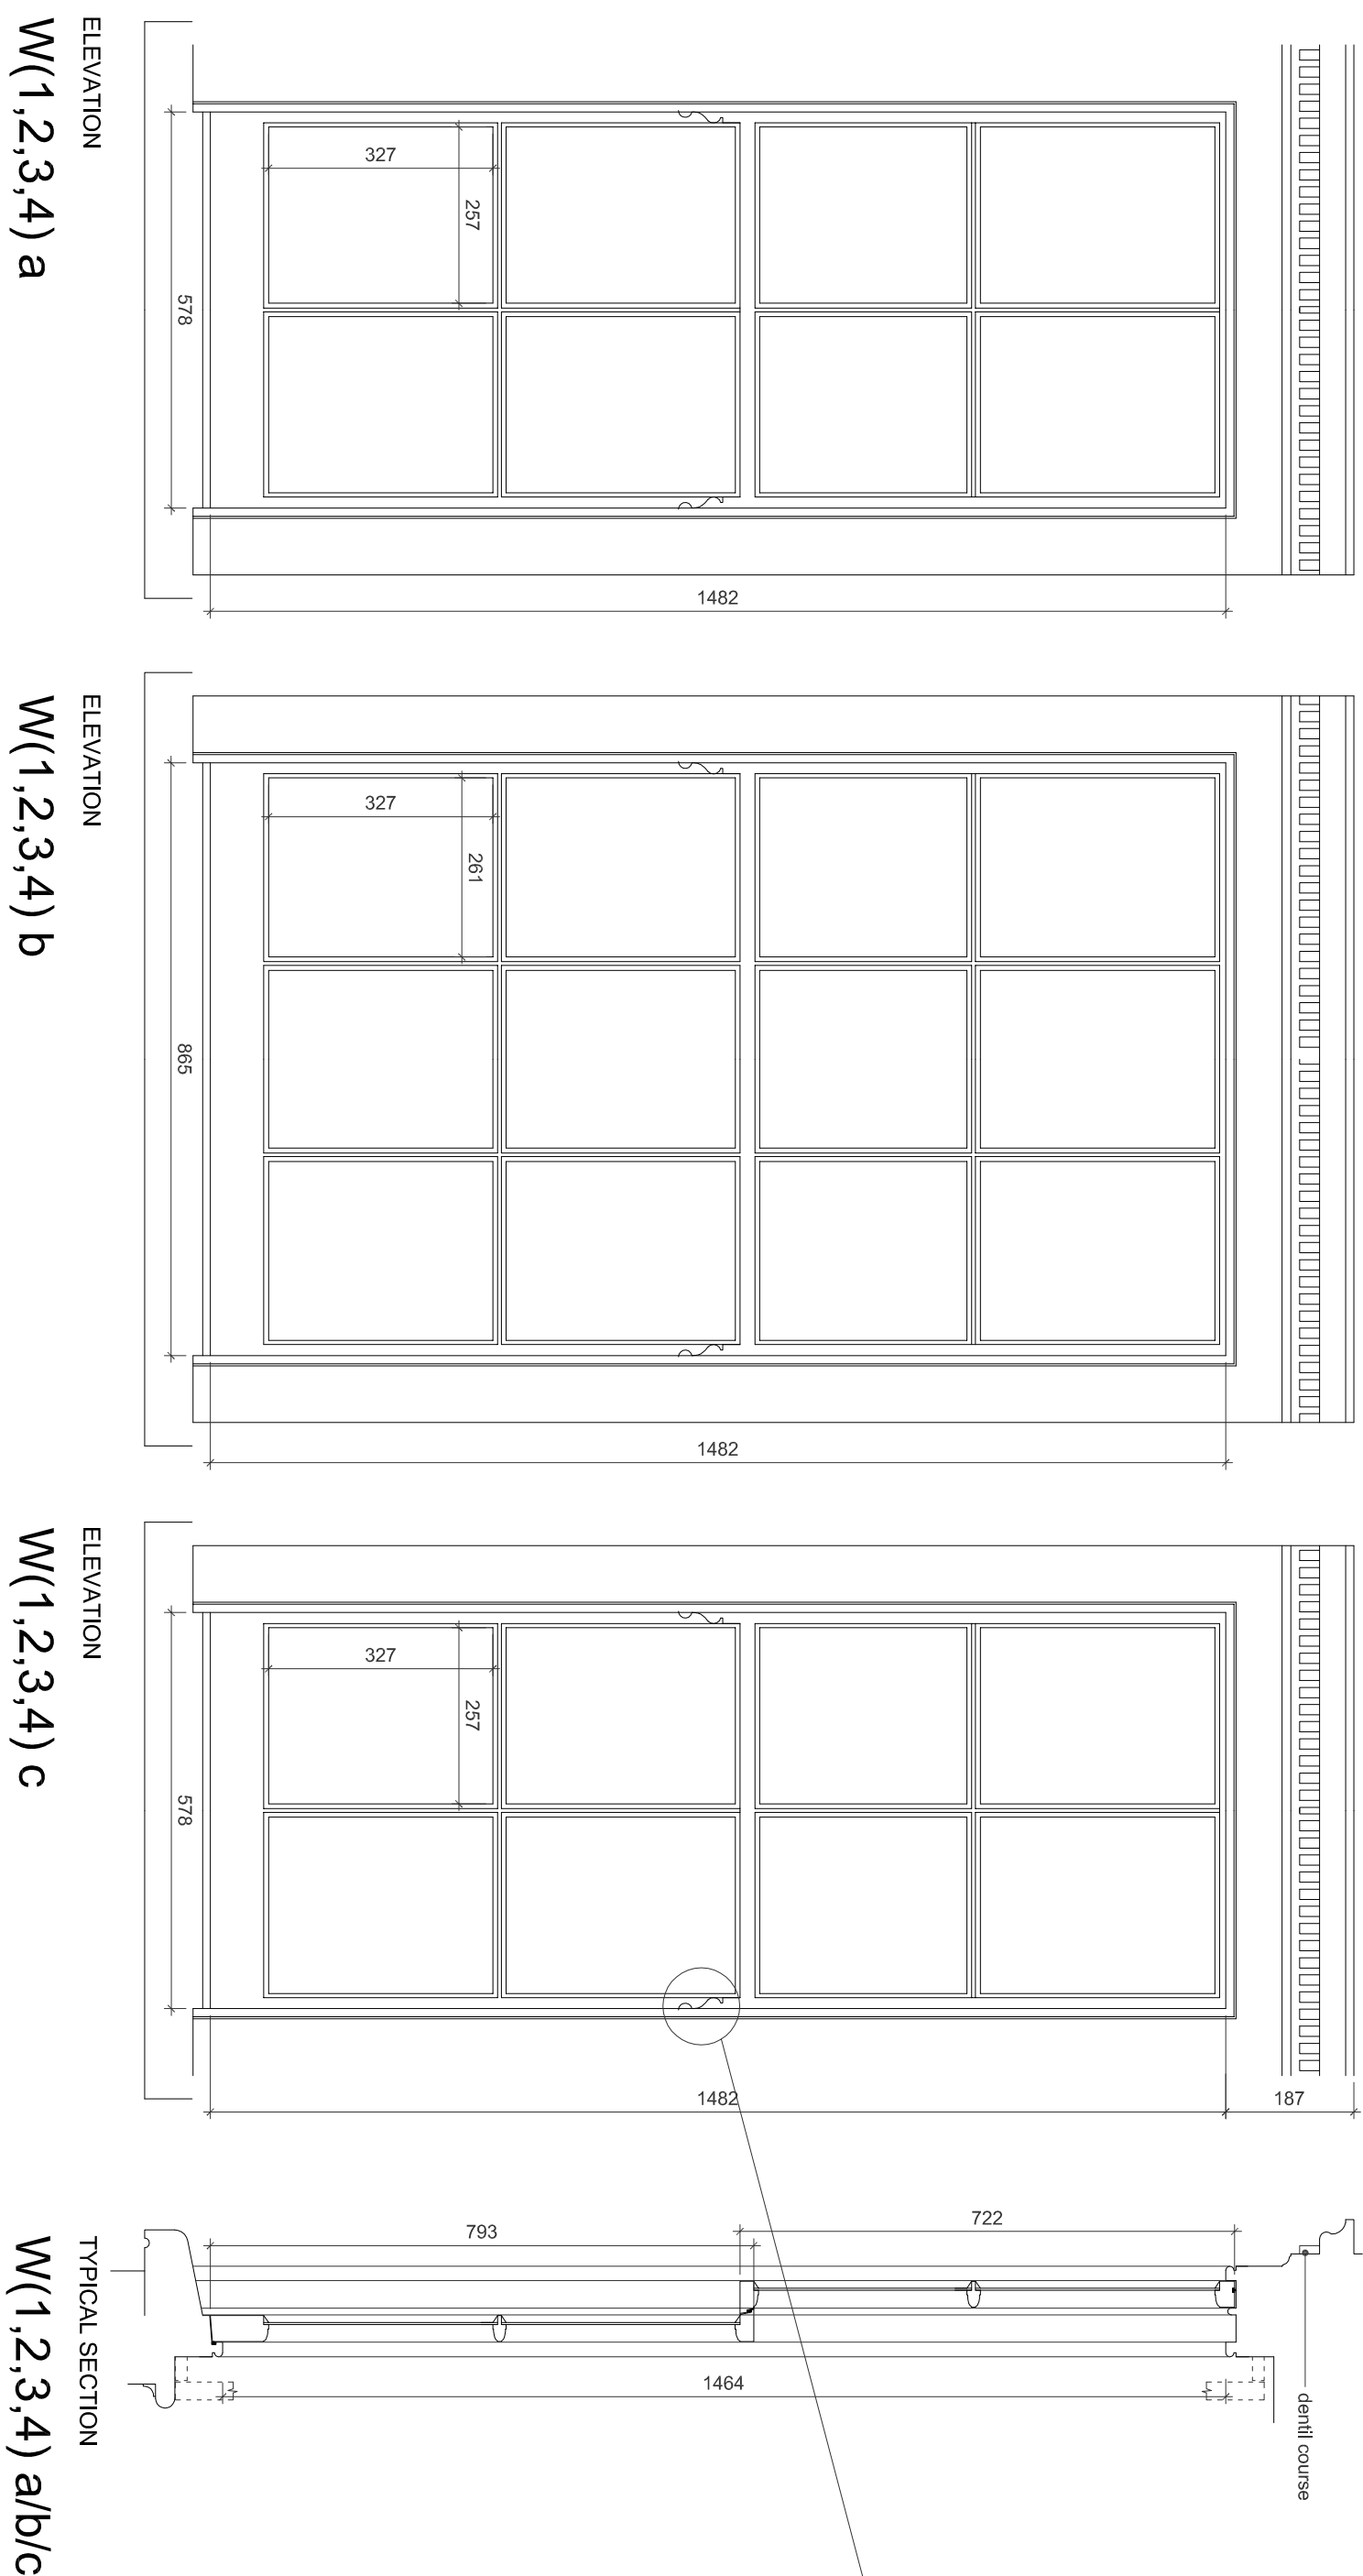

W(1,2,3,4) at/b/c

PROPOSED

PLANS, ELEVATIONS & TYPICAL SECTION - 1:10

PROPOSED

SECTIONAL DETAILS - 1:2

[illegible]