


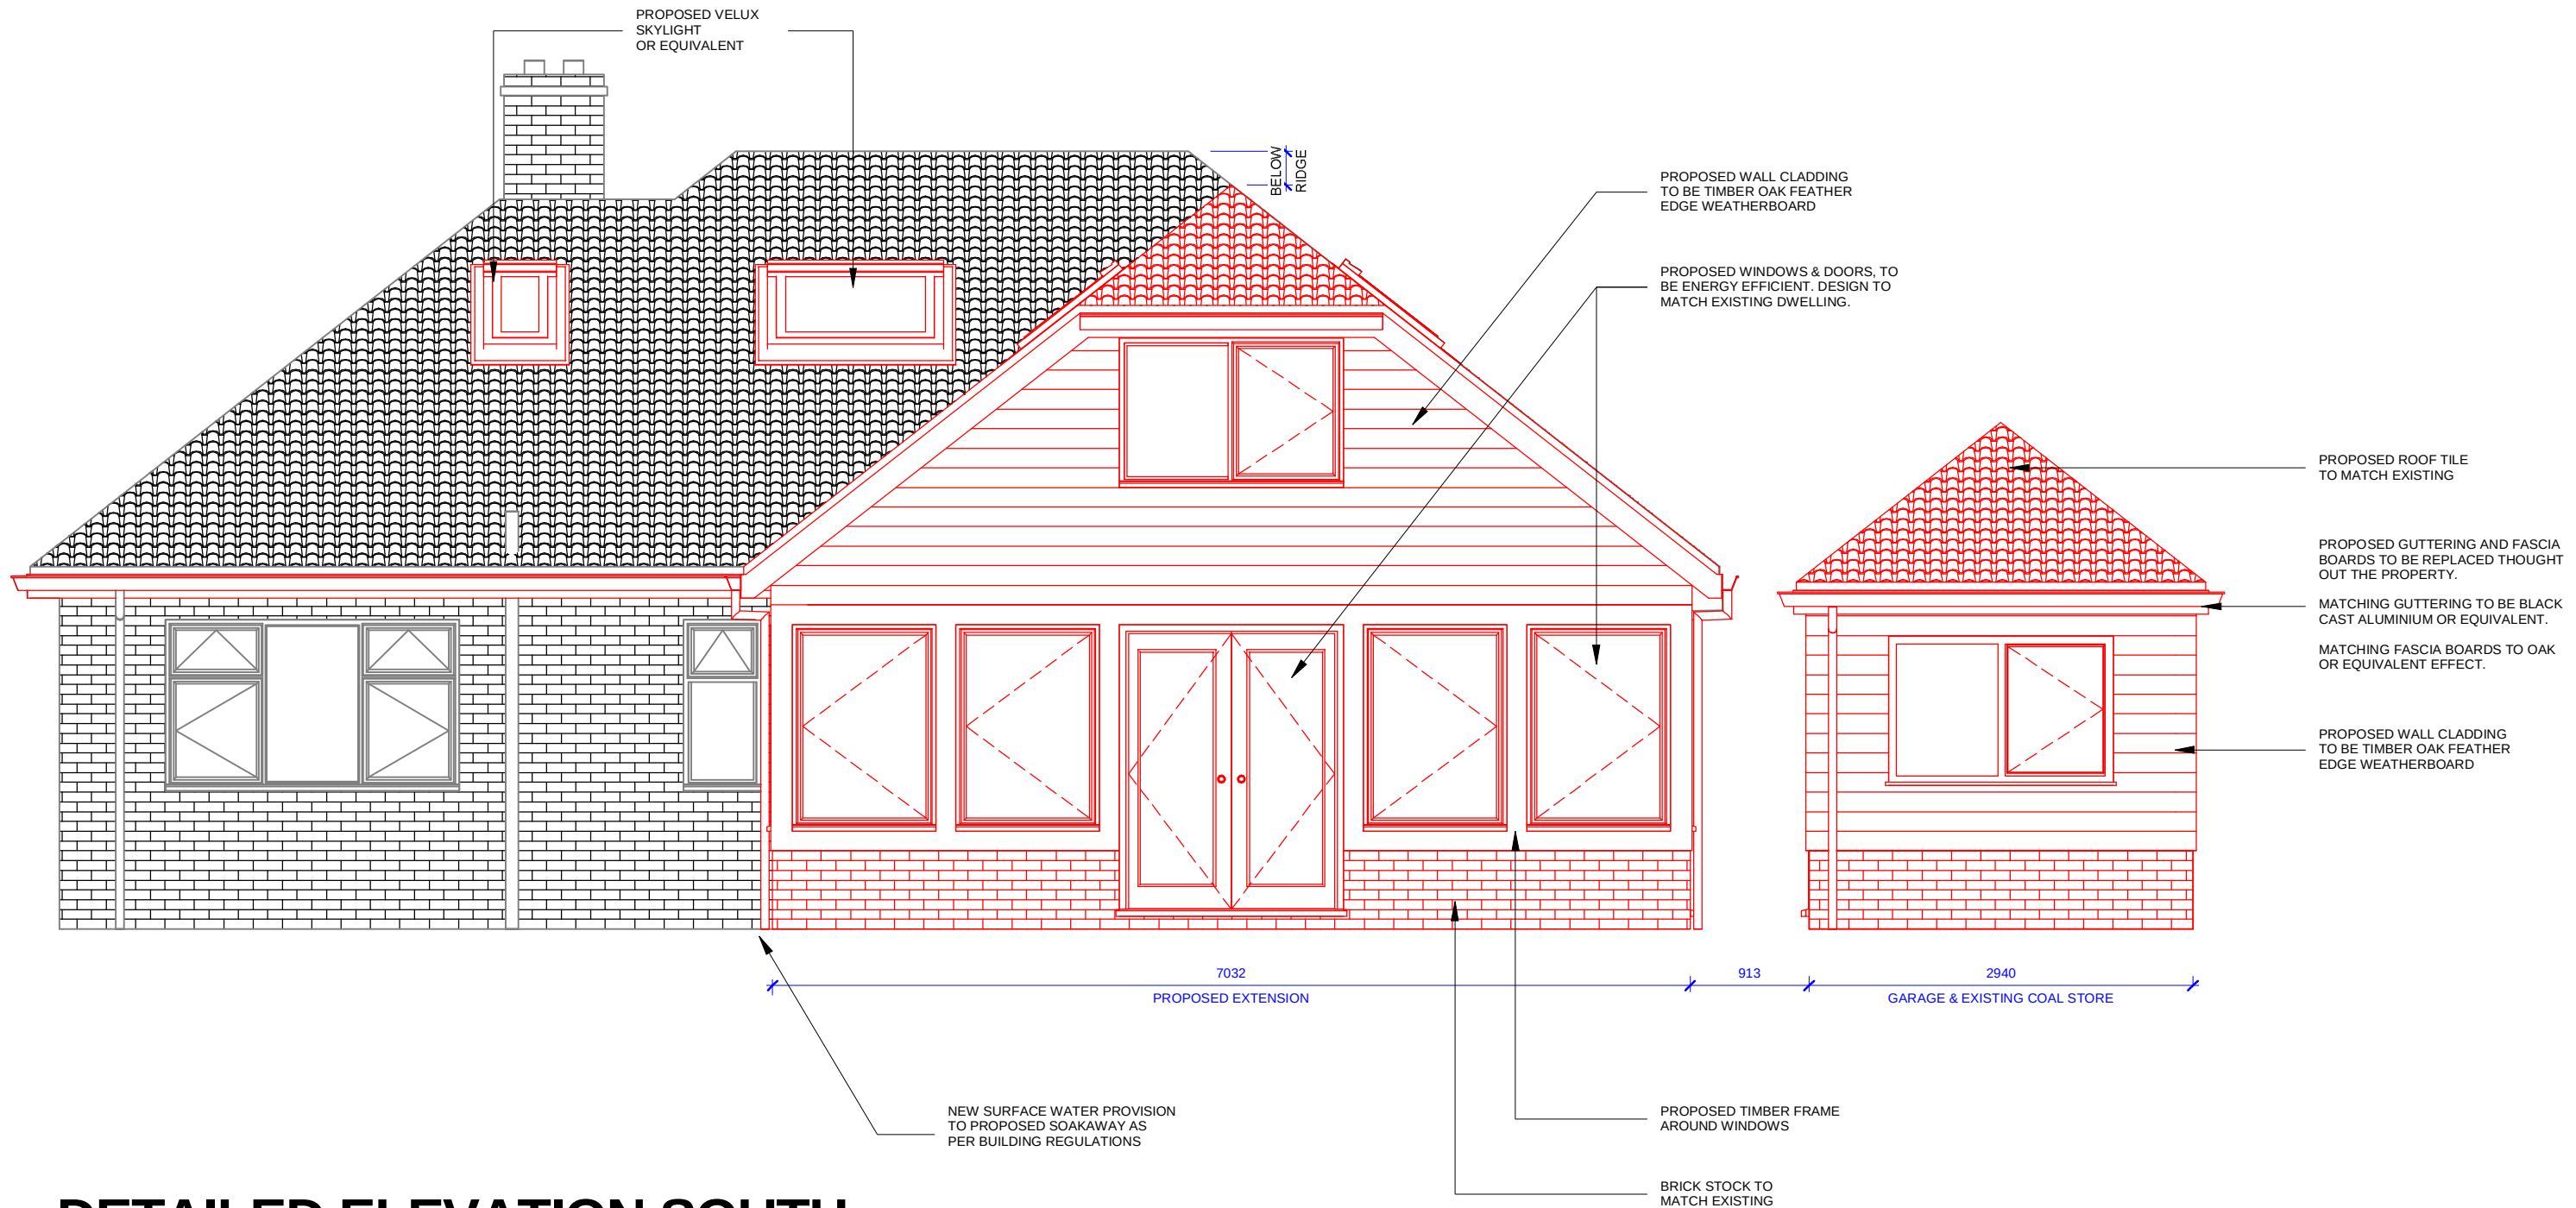

DETAILED ELEVATION SOUTH

1 : 50

Michael Campbell

6 Kings Road Emsworth

PROPOSED DETAILED ELEVATION (S)

Project number	123 v2	P006	Scale	1 : 50
Date	14/10/2013			
Drawn by	JJ			
Project Status	Planning			