


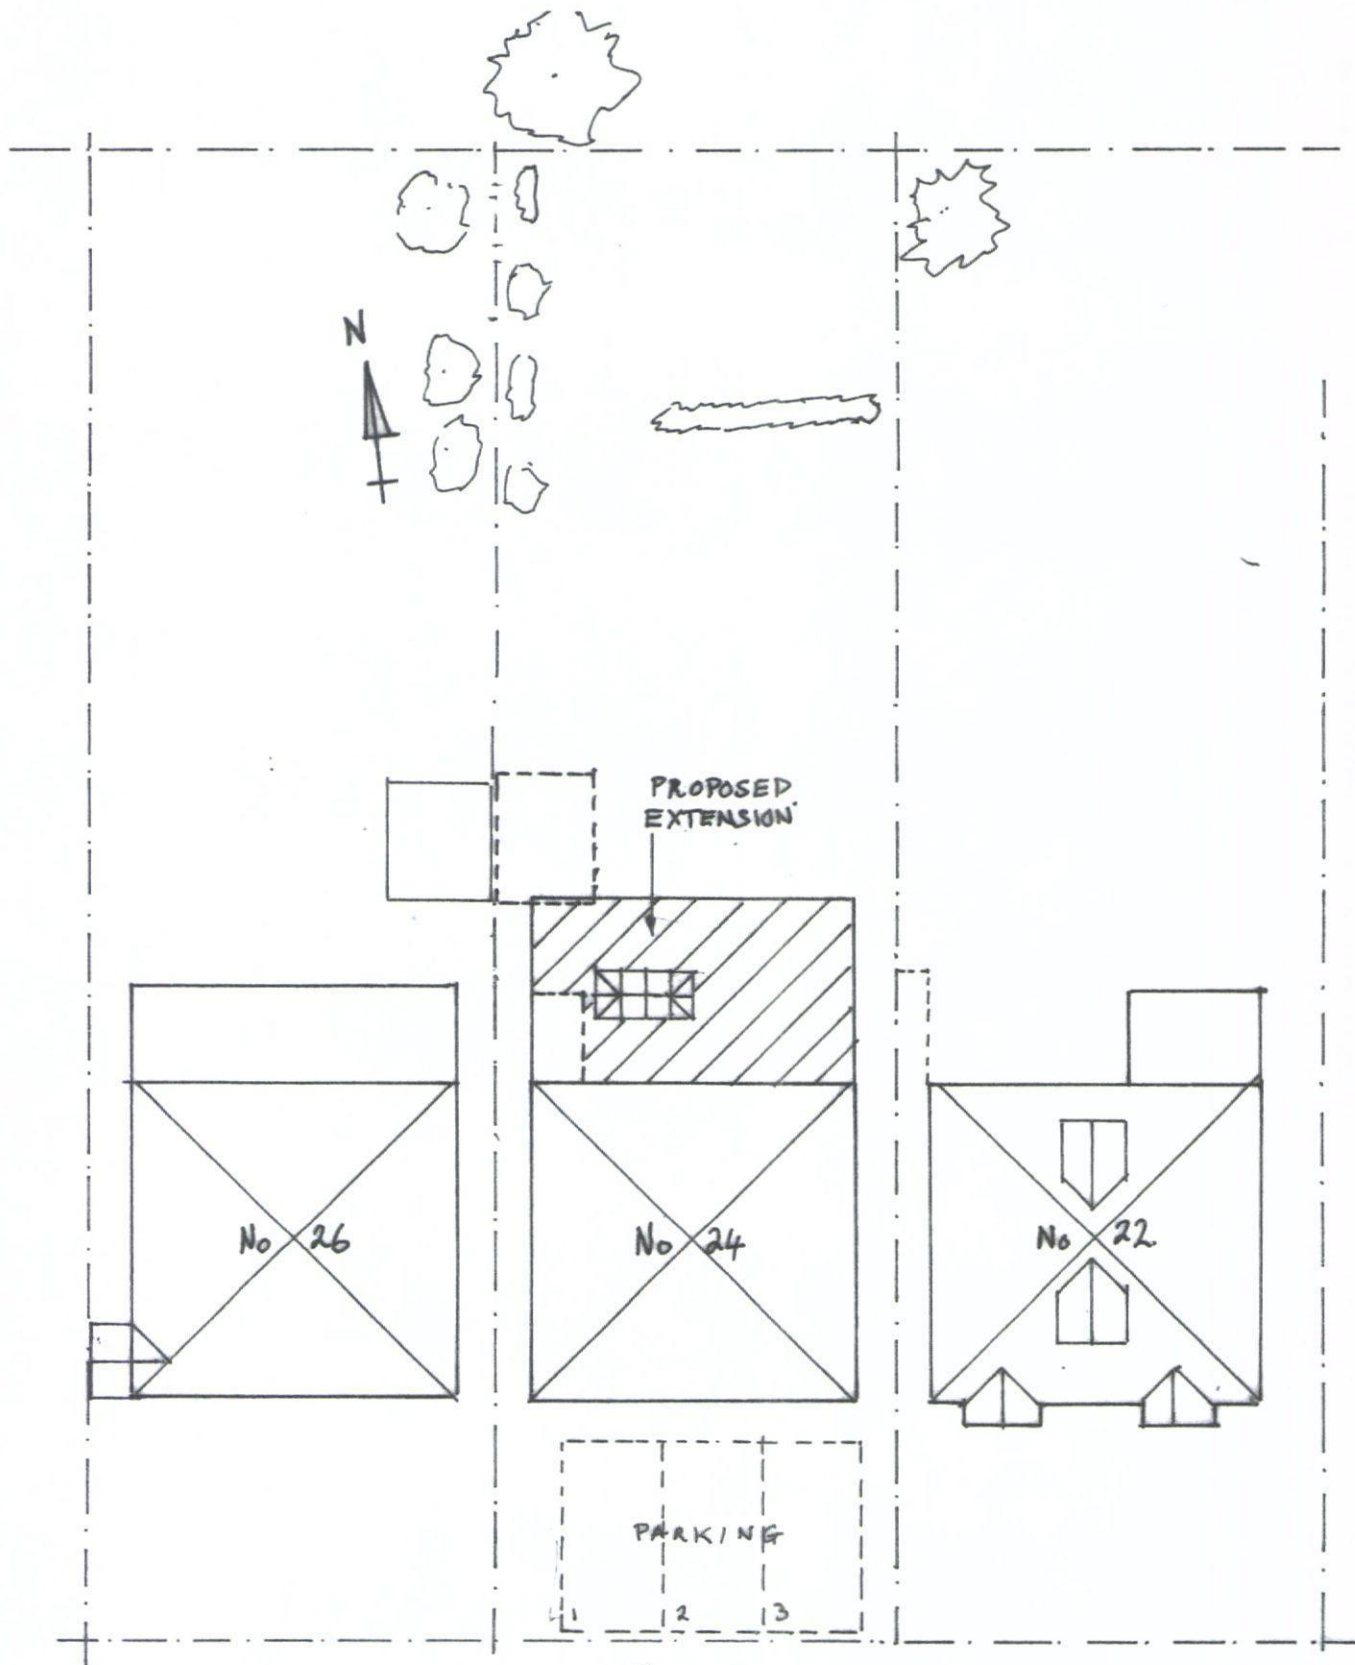

HAVANT BOROUGH
COUNCIL
20 MAR 2014
RECEIVED

BLOCK PLAN

SCALE: 1:200 @ A4



PROPOSED REAR EXTENSION TO A BUNGALOW
24 BROOKLANDS CLOSE BEDHAMPTON HANTS