


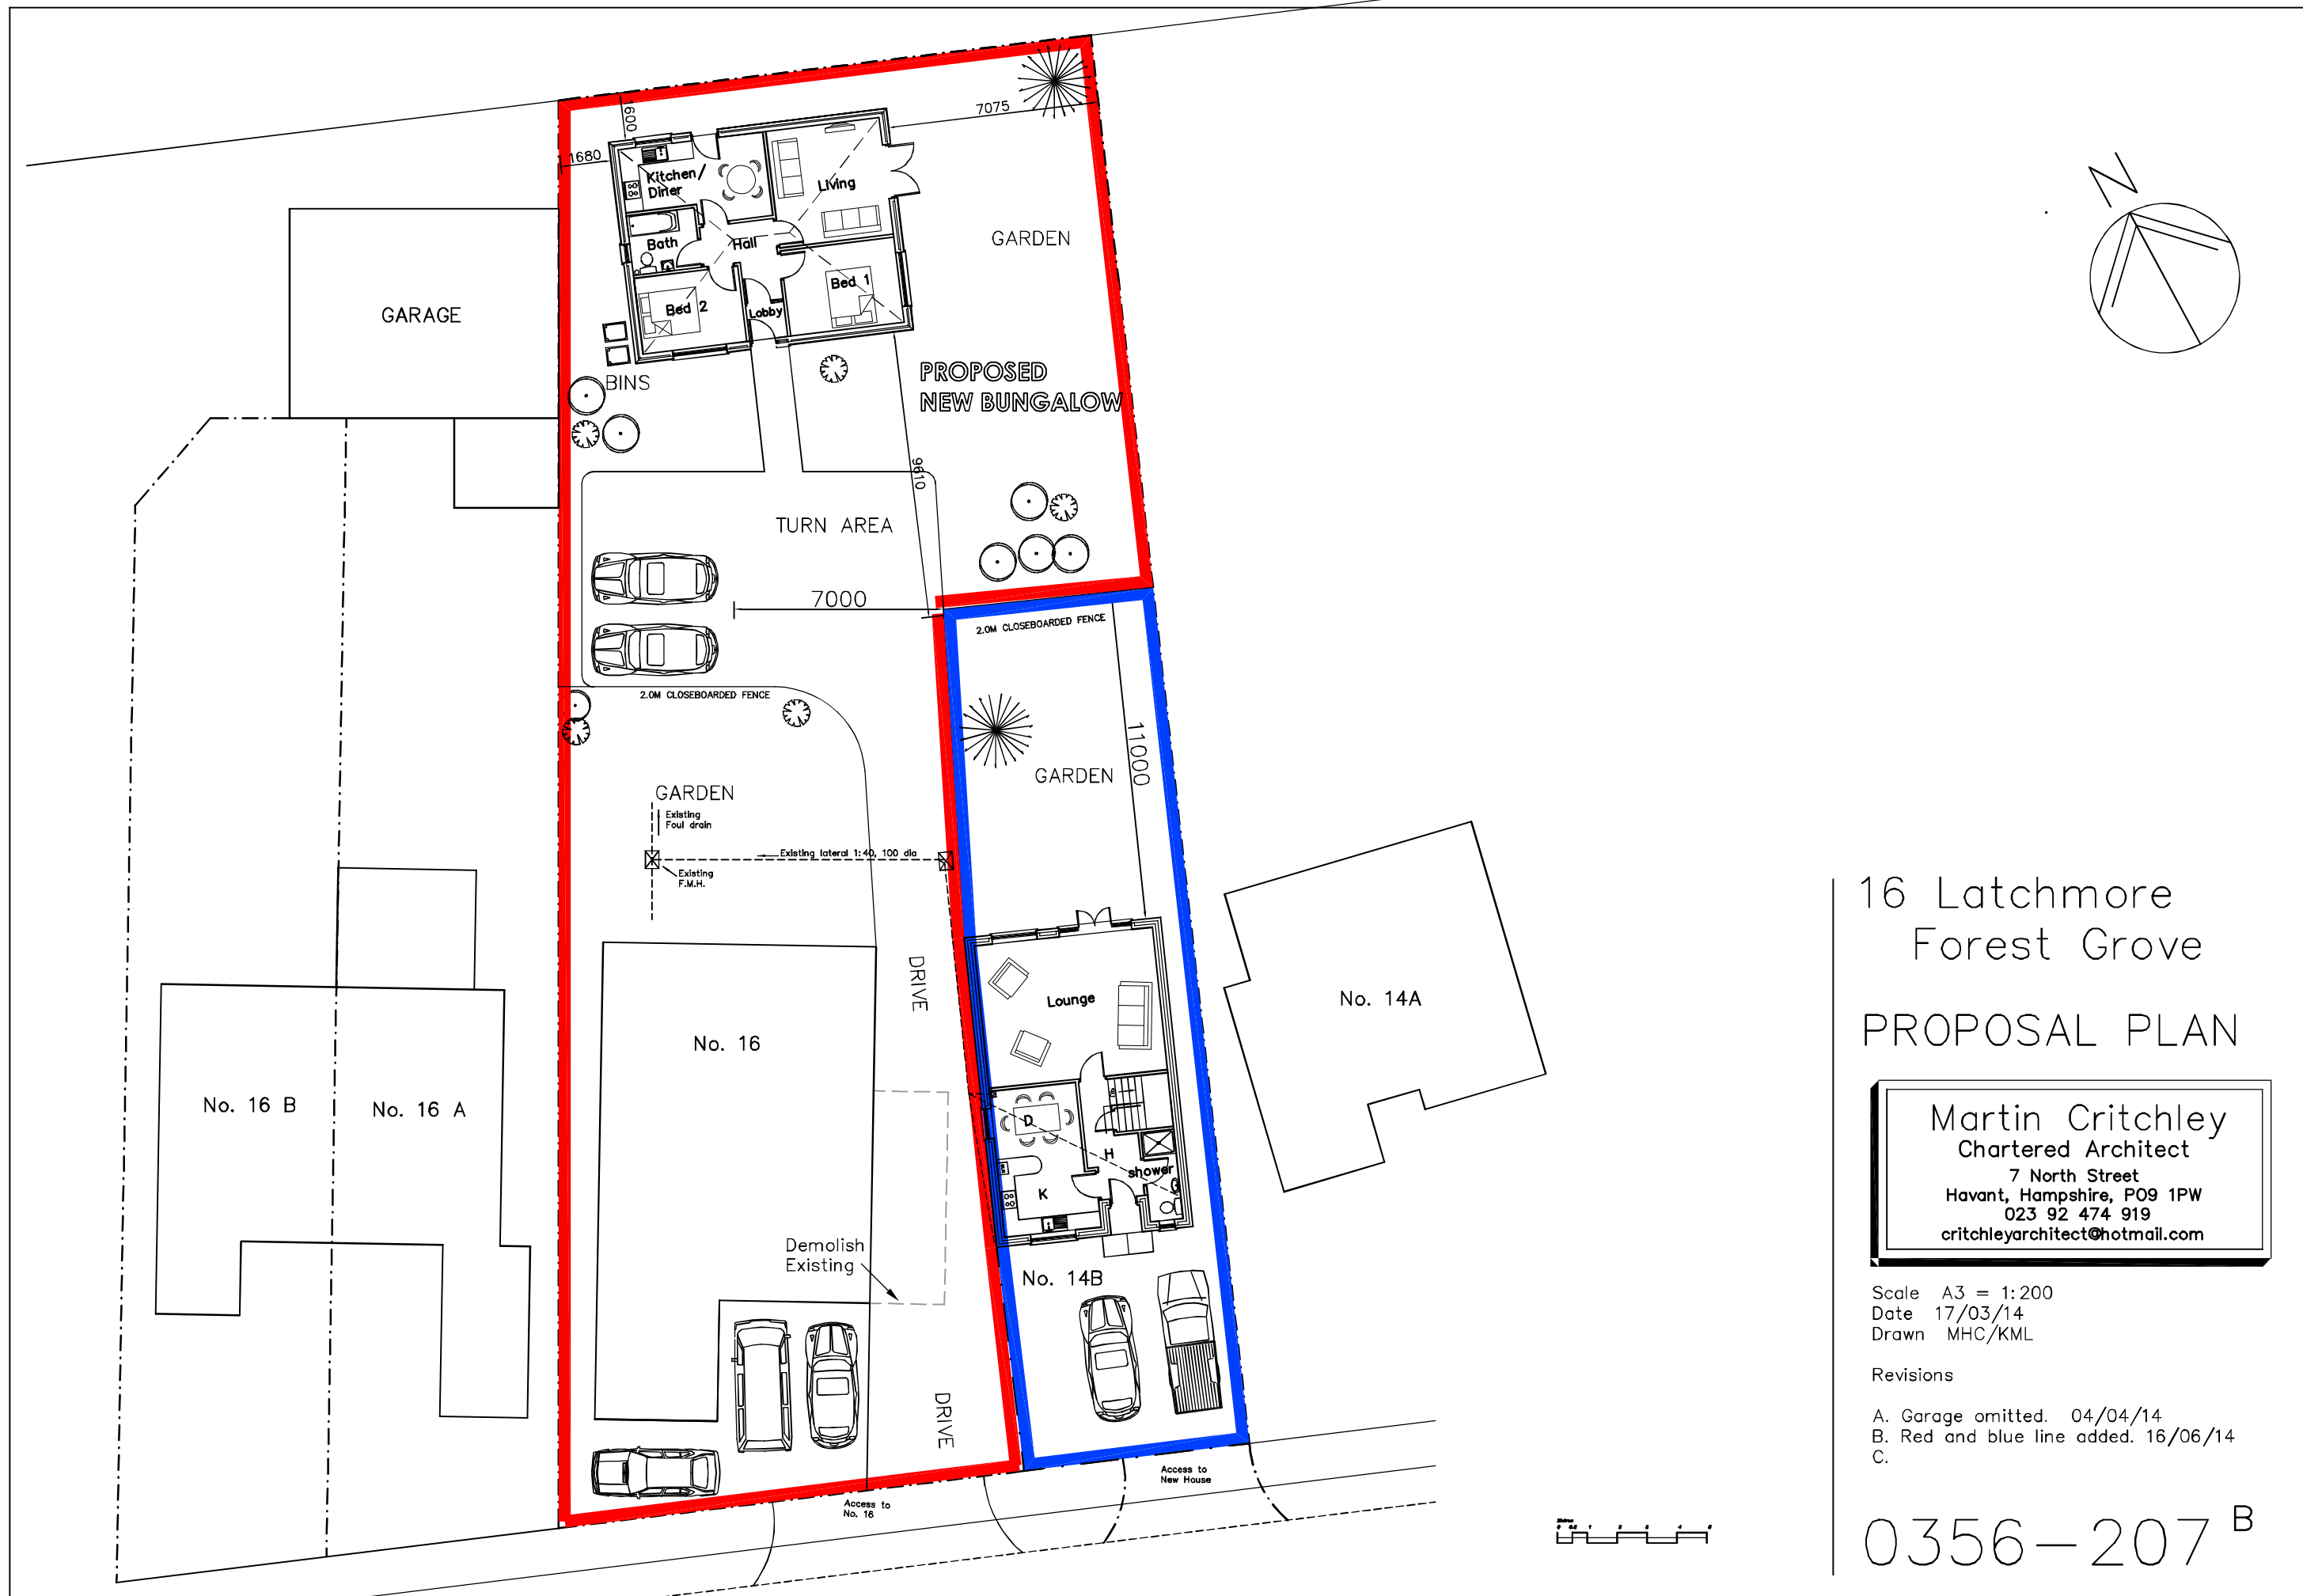

16 Latchmore
Forest Grove
PROPOSAL PLAN

Martin Critchley
Chartered Architect
7 North Street
Havant, Hampshire, PO9 1PW
023 92 474 919
critchleyarchitect@hotmail.com

Scale A3 = 1:200
Date 17/03/14
Drawn MHC/KML

Revisions

A. Garage omitted. 04/04/14
B. Red and blue line added. 16/06/14
C.

0356-207^B