


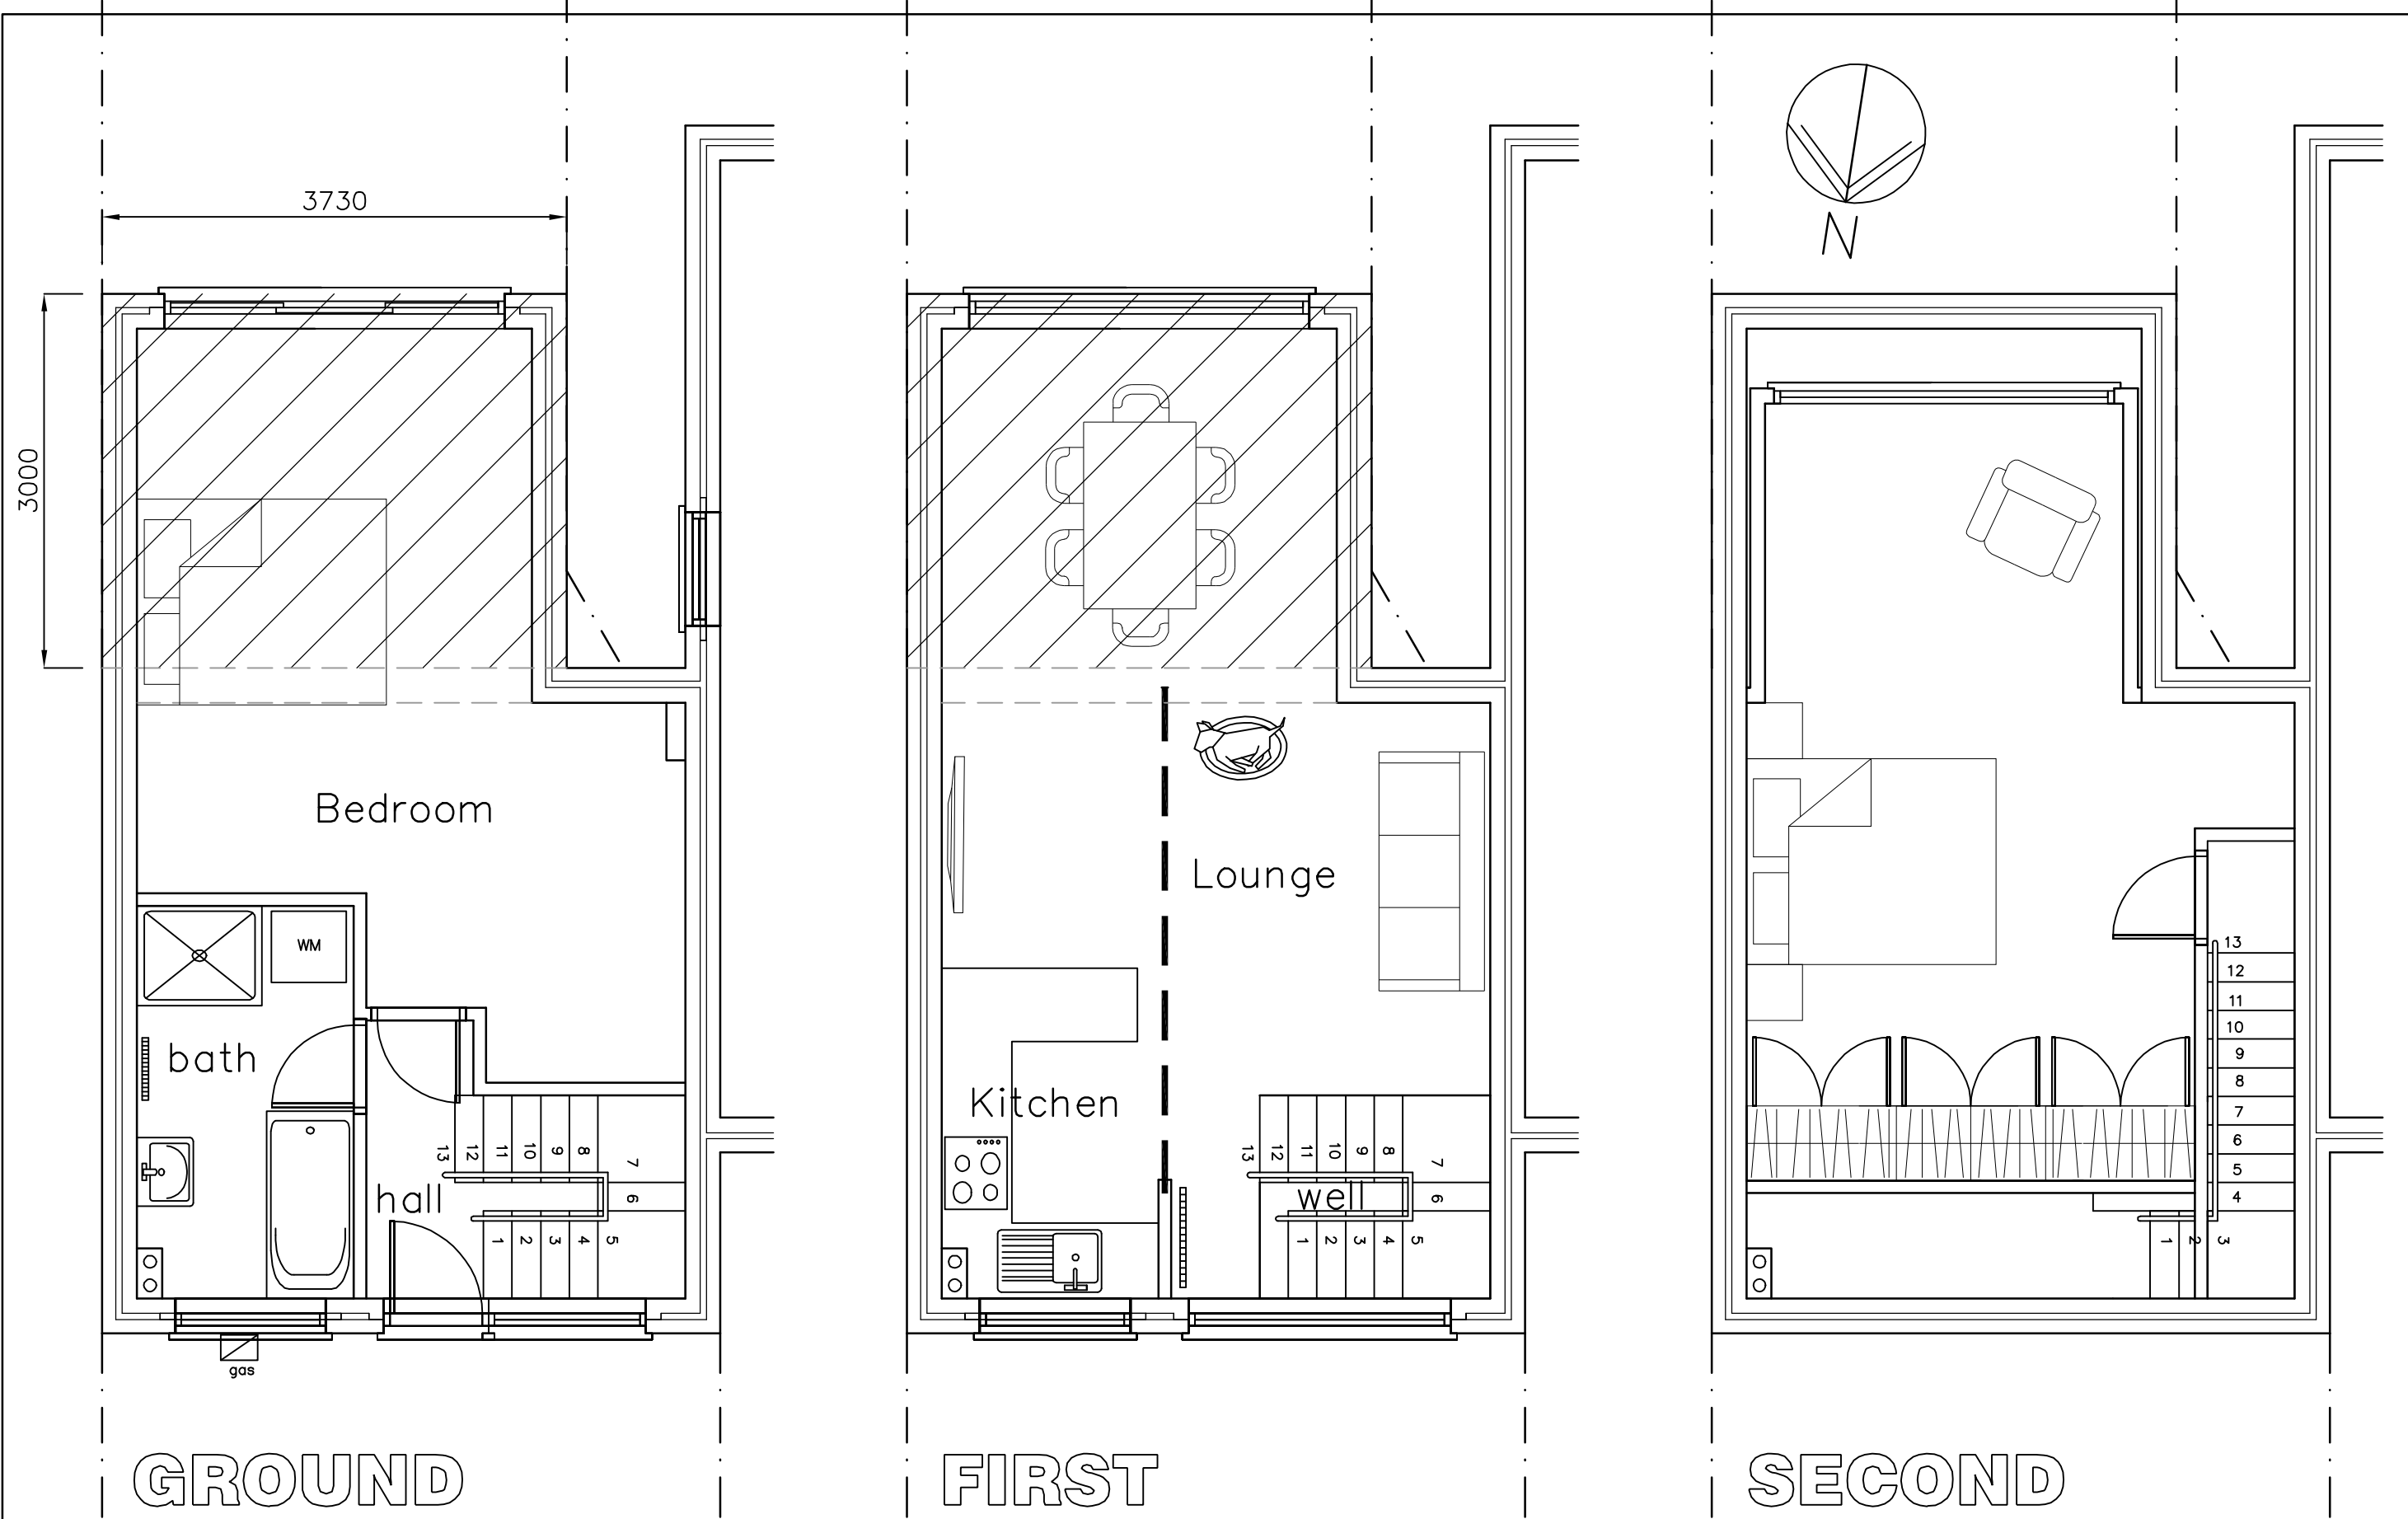

4A West Haye Road
 Hayling Island
 PO11 9RN
 metres

PROPOSAL PLANS

Revisions
 A. Second floor 14/04/14
 B.
 C.

Martin Critchley
 Chartered Architect
 7 North Street
 Havant, Hampshire, PO9 1PW
 023 92 474 919
 critchleyarchitect@hotmail.com

Scale A3 = 1:50
 Drawn MHC/ELR/KML
 Date 14/04/14

1416-301^A