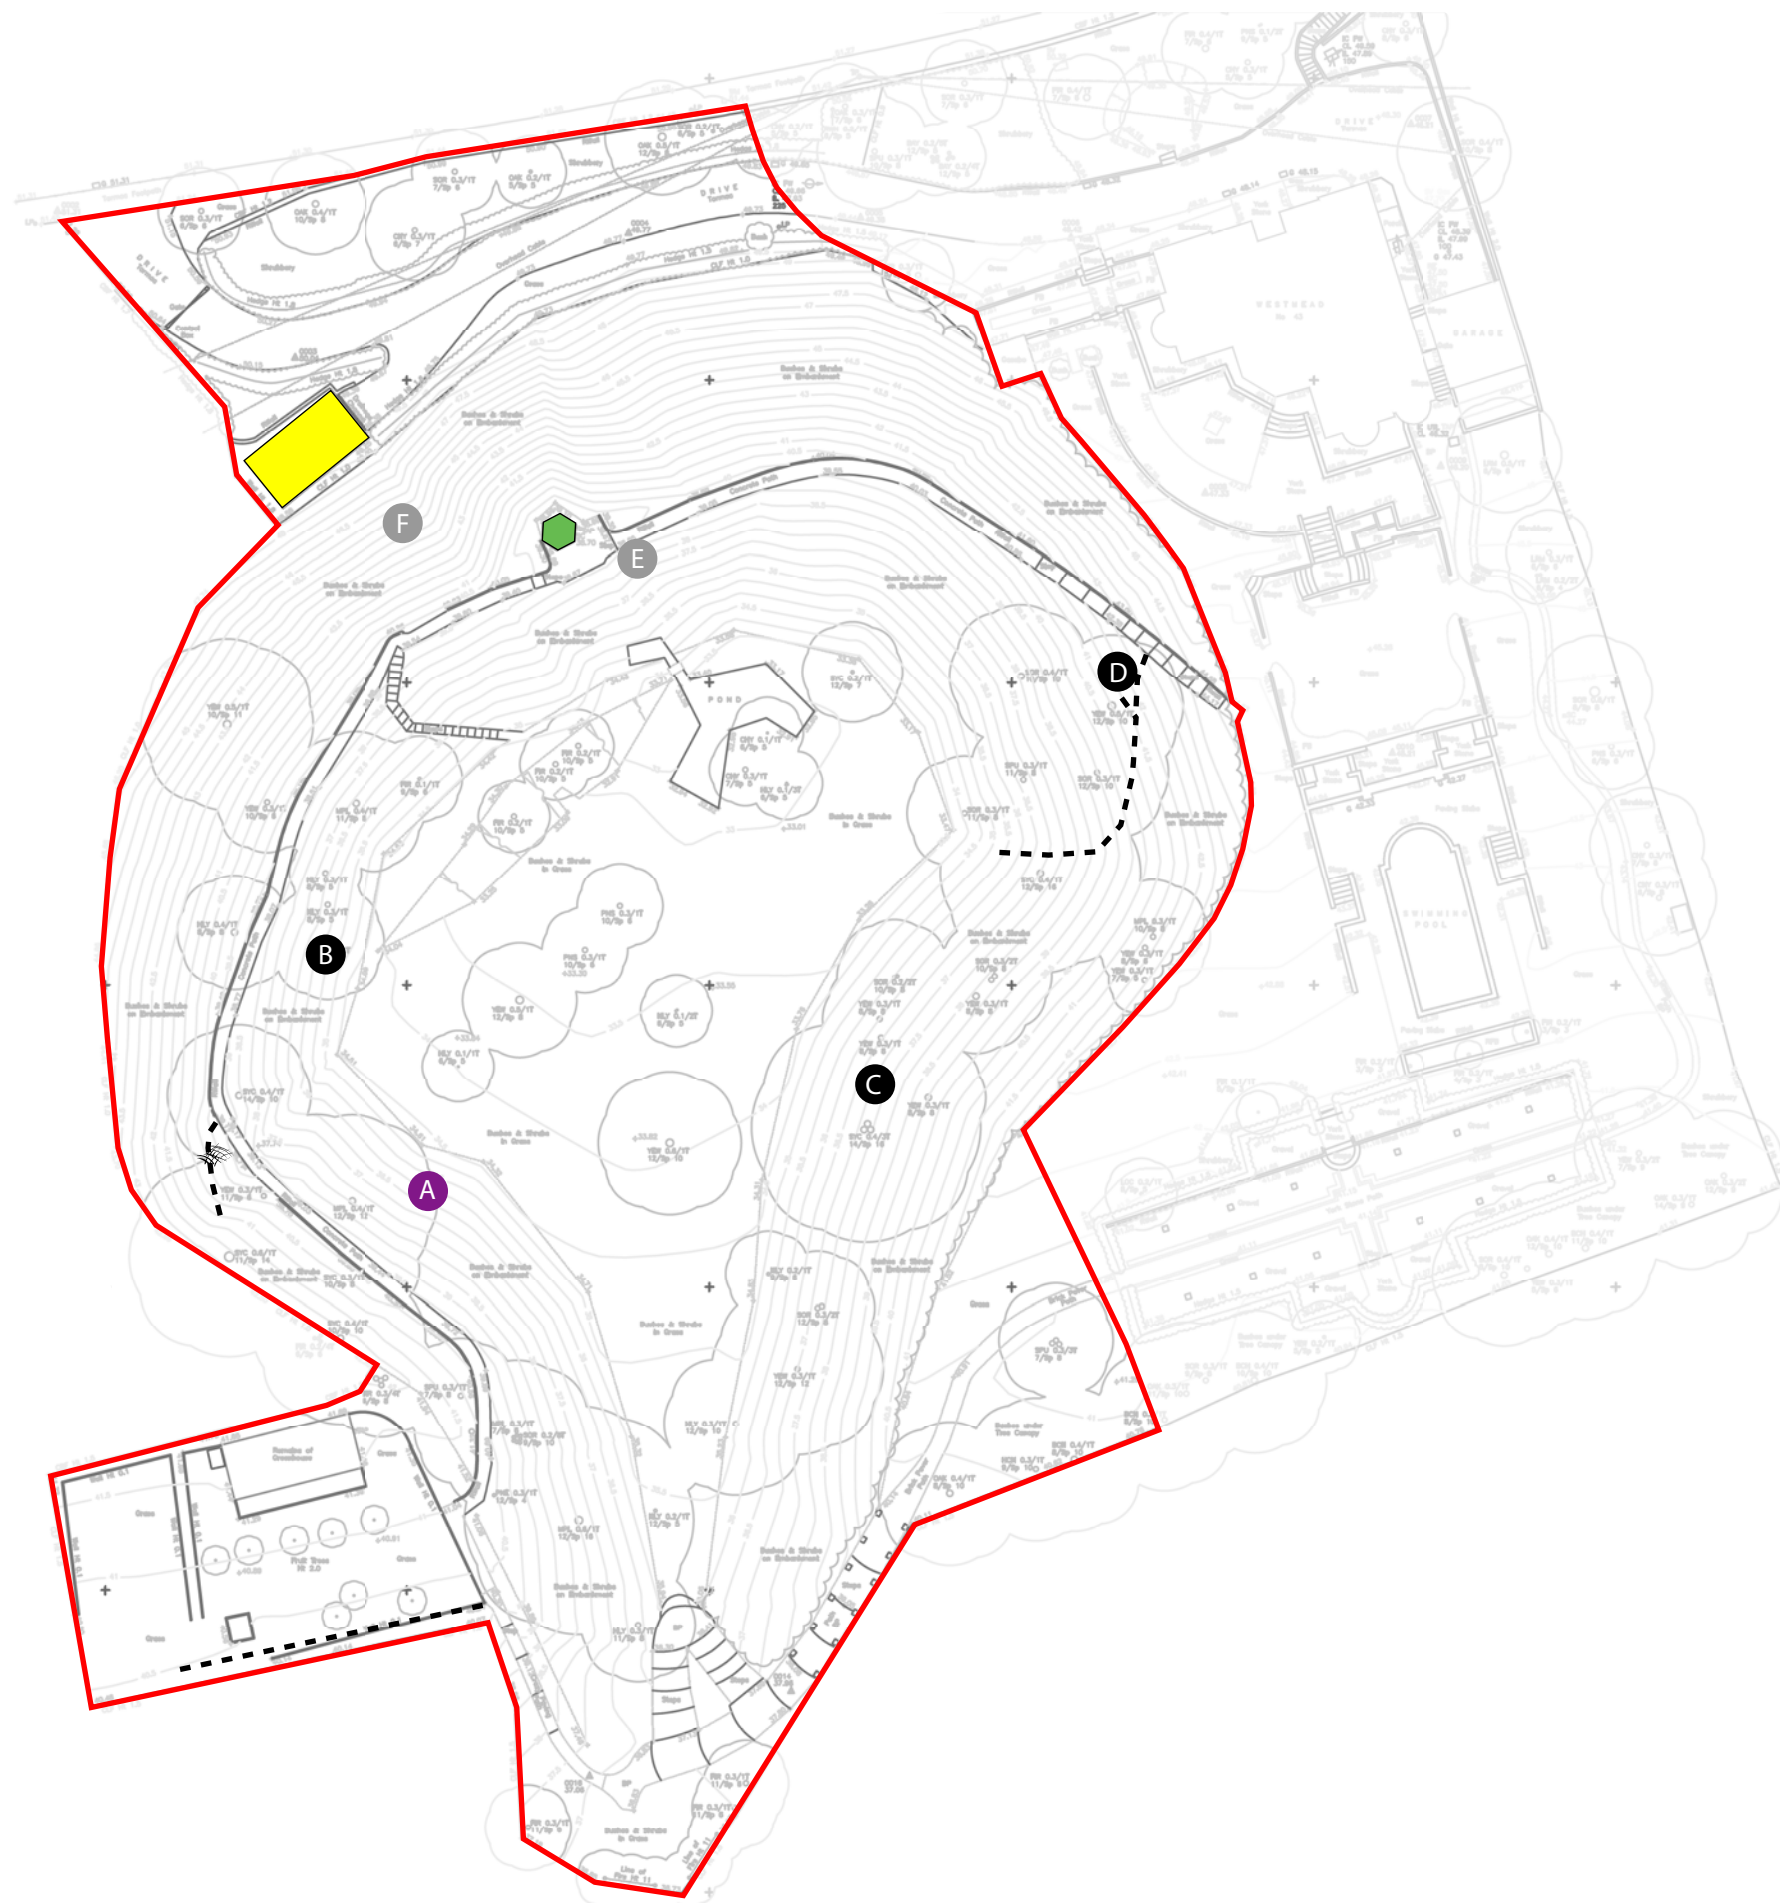


KEY

 Site boundary

Badger Survey

 Subsidiary sett

 Outlying sett

 Disused sett

 Scratching / foraging signs

 Mammal paths

Phase 1 Bat Survey

 Building with 'low' bat roost potential

 Building with 'negligible' bat roost potential

All trees within and bordering the site have been assessed as having 'Category 3' (negligible) bat roost potential.

CLIENT:
James Laurence Group
PROJECT:
Portsmouth Hill Road Ecology
TITLE:
Phase 1 Bat Survey and Badger Survey Plan
SCALE AT A3:
1:500
DATE:
March 2014

702.3 / 02

Based on Ordnance Survey mapping with permission of Her Majesty's Stationery Office
Licence no. AR18372

© hankinson duckett associates
The Stables, Howbery Park, Benson Lane, Wallingford, OX10 8BA
t 01491 838175 e consult@hda-enviro.co.uk w www.hda-enviro.co.uk

Landscape Architecture
Masterplanning
Ecology

