



RECEIVED

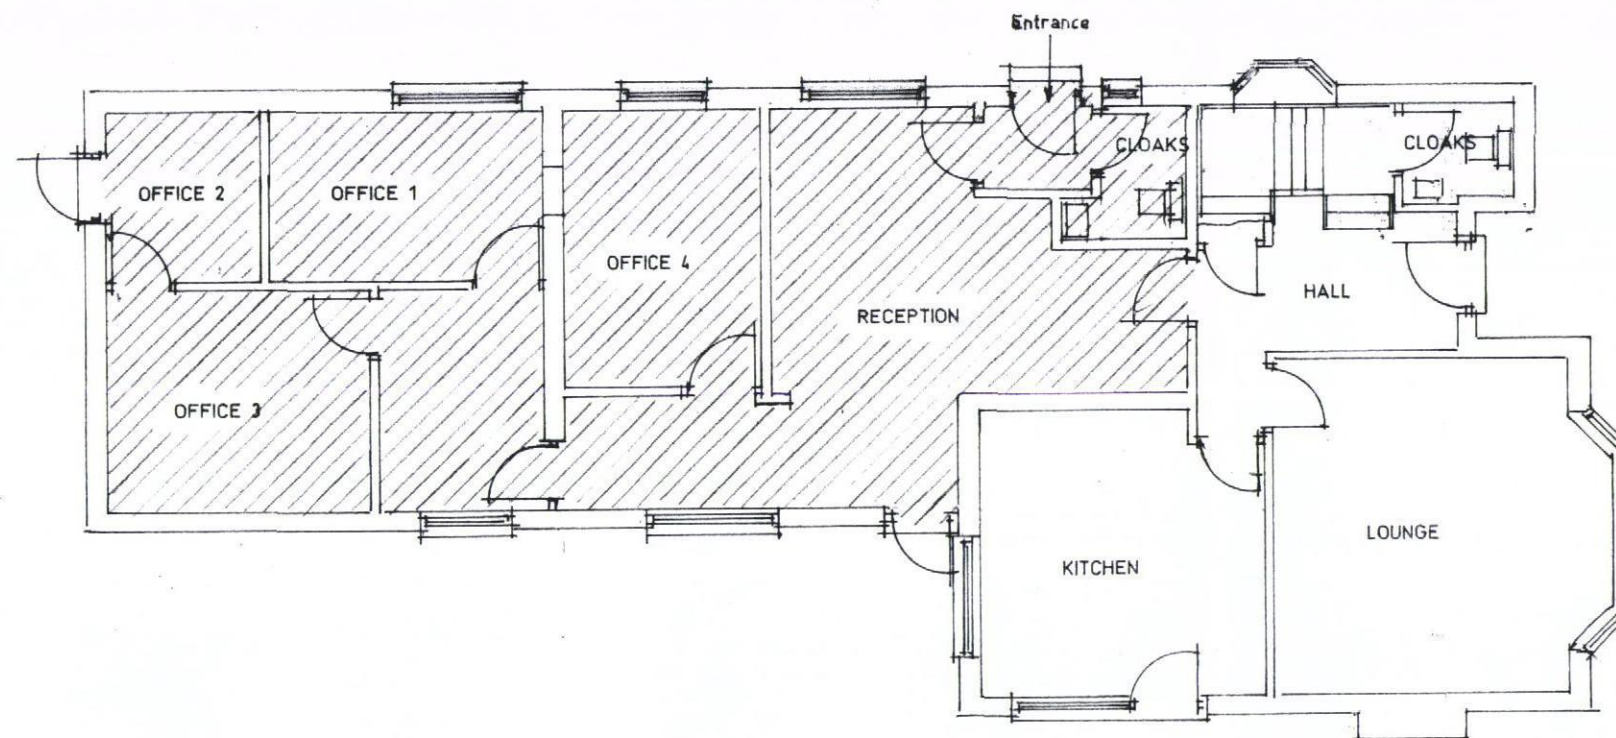

Key to area use

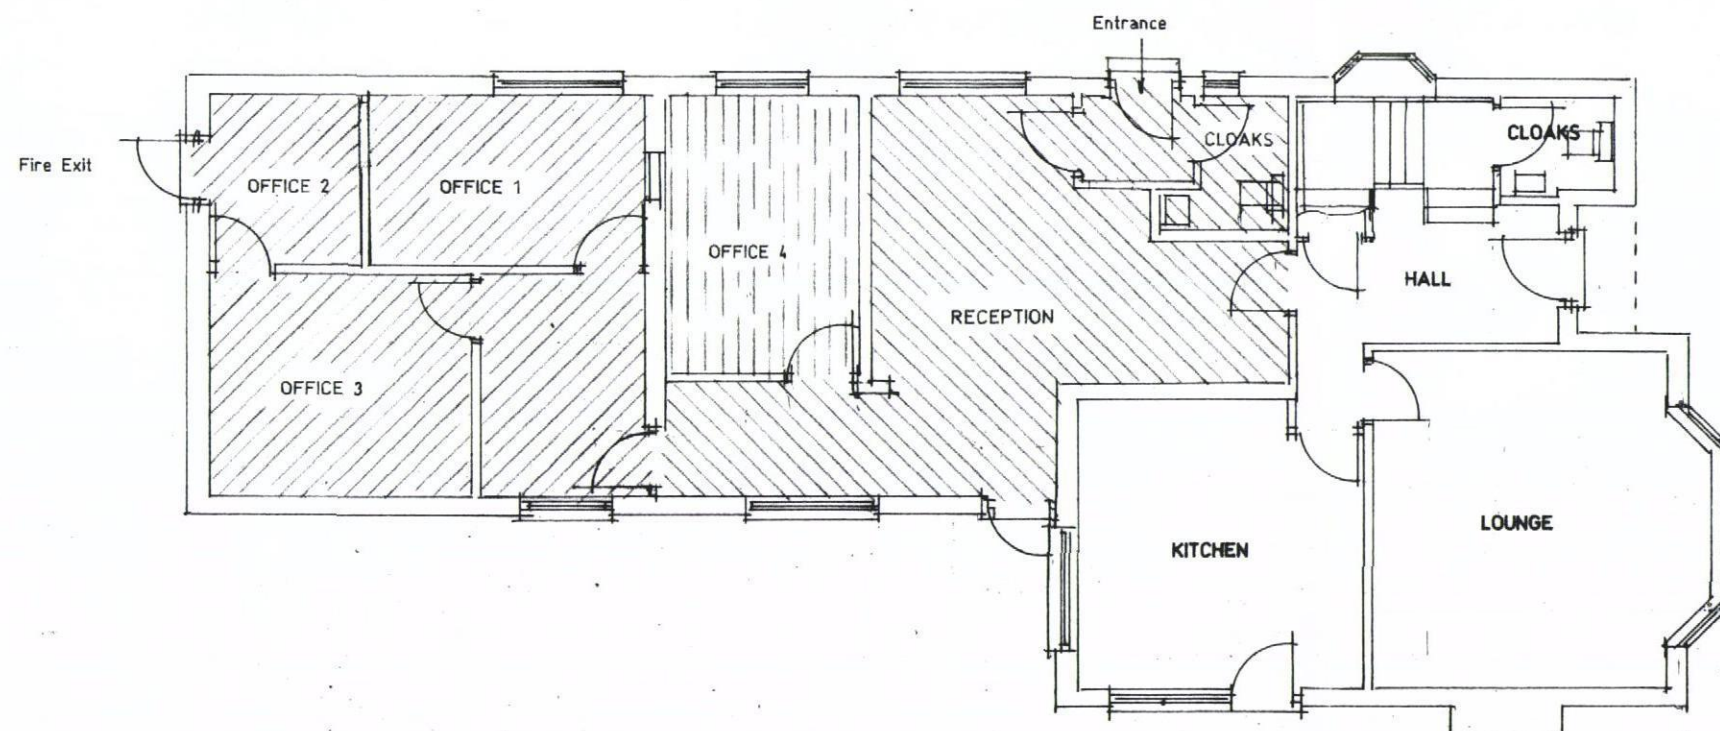

Proposed Ground Floor Layout.

-
- Existing B1 (business) use
- Proposed D1 (medical) use
- Proposed mixed B1 and D1 use
- Existing Residential use

Proposed partial change of use
at 11 Warfield Avenue,
Waterlooville, Hants. PO7 7JN

D. Clackett Esq..

Scale 1:100

Date December 2013

A3 Drawing Number

Revision