
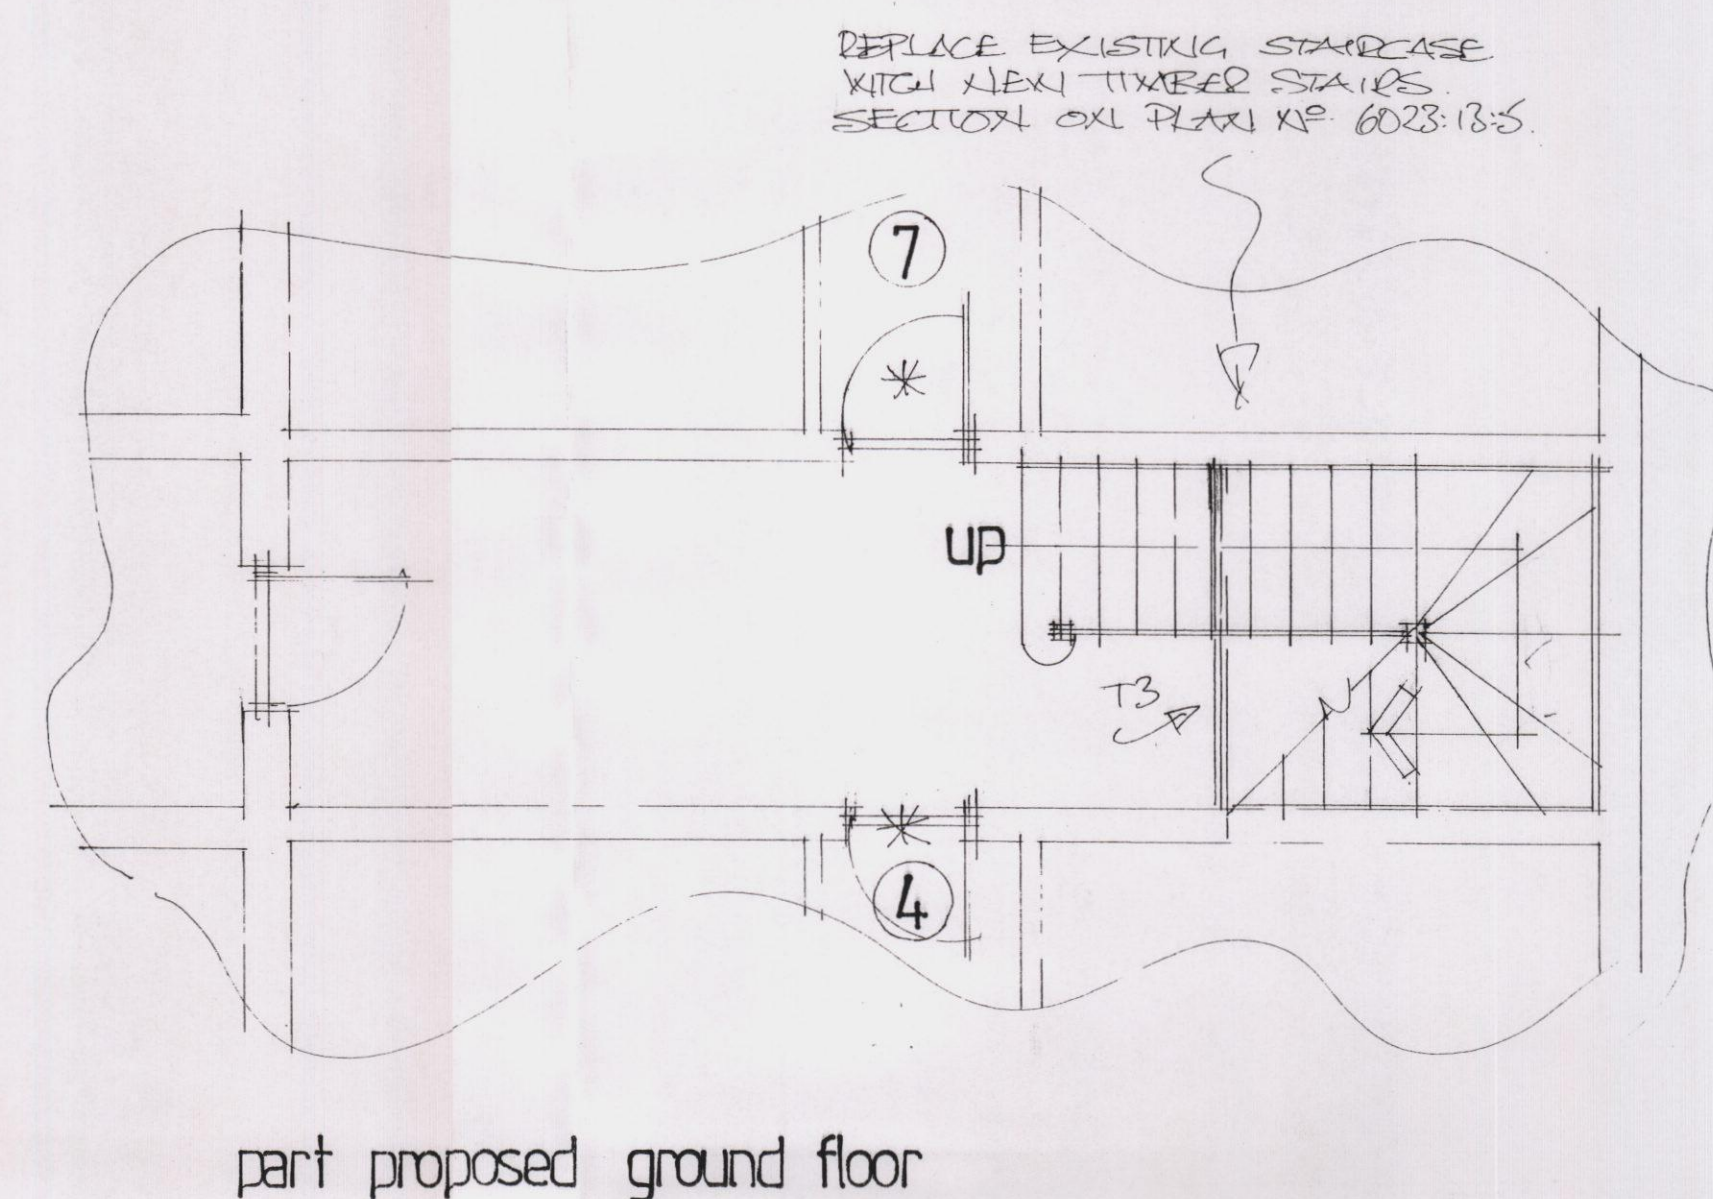


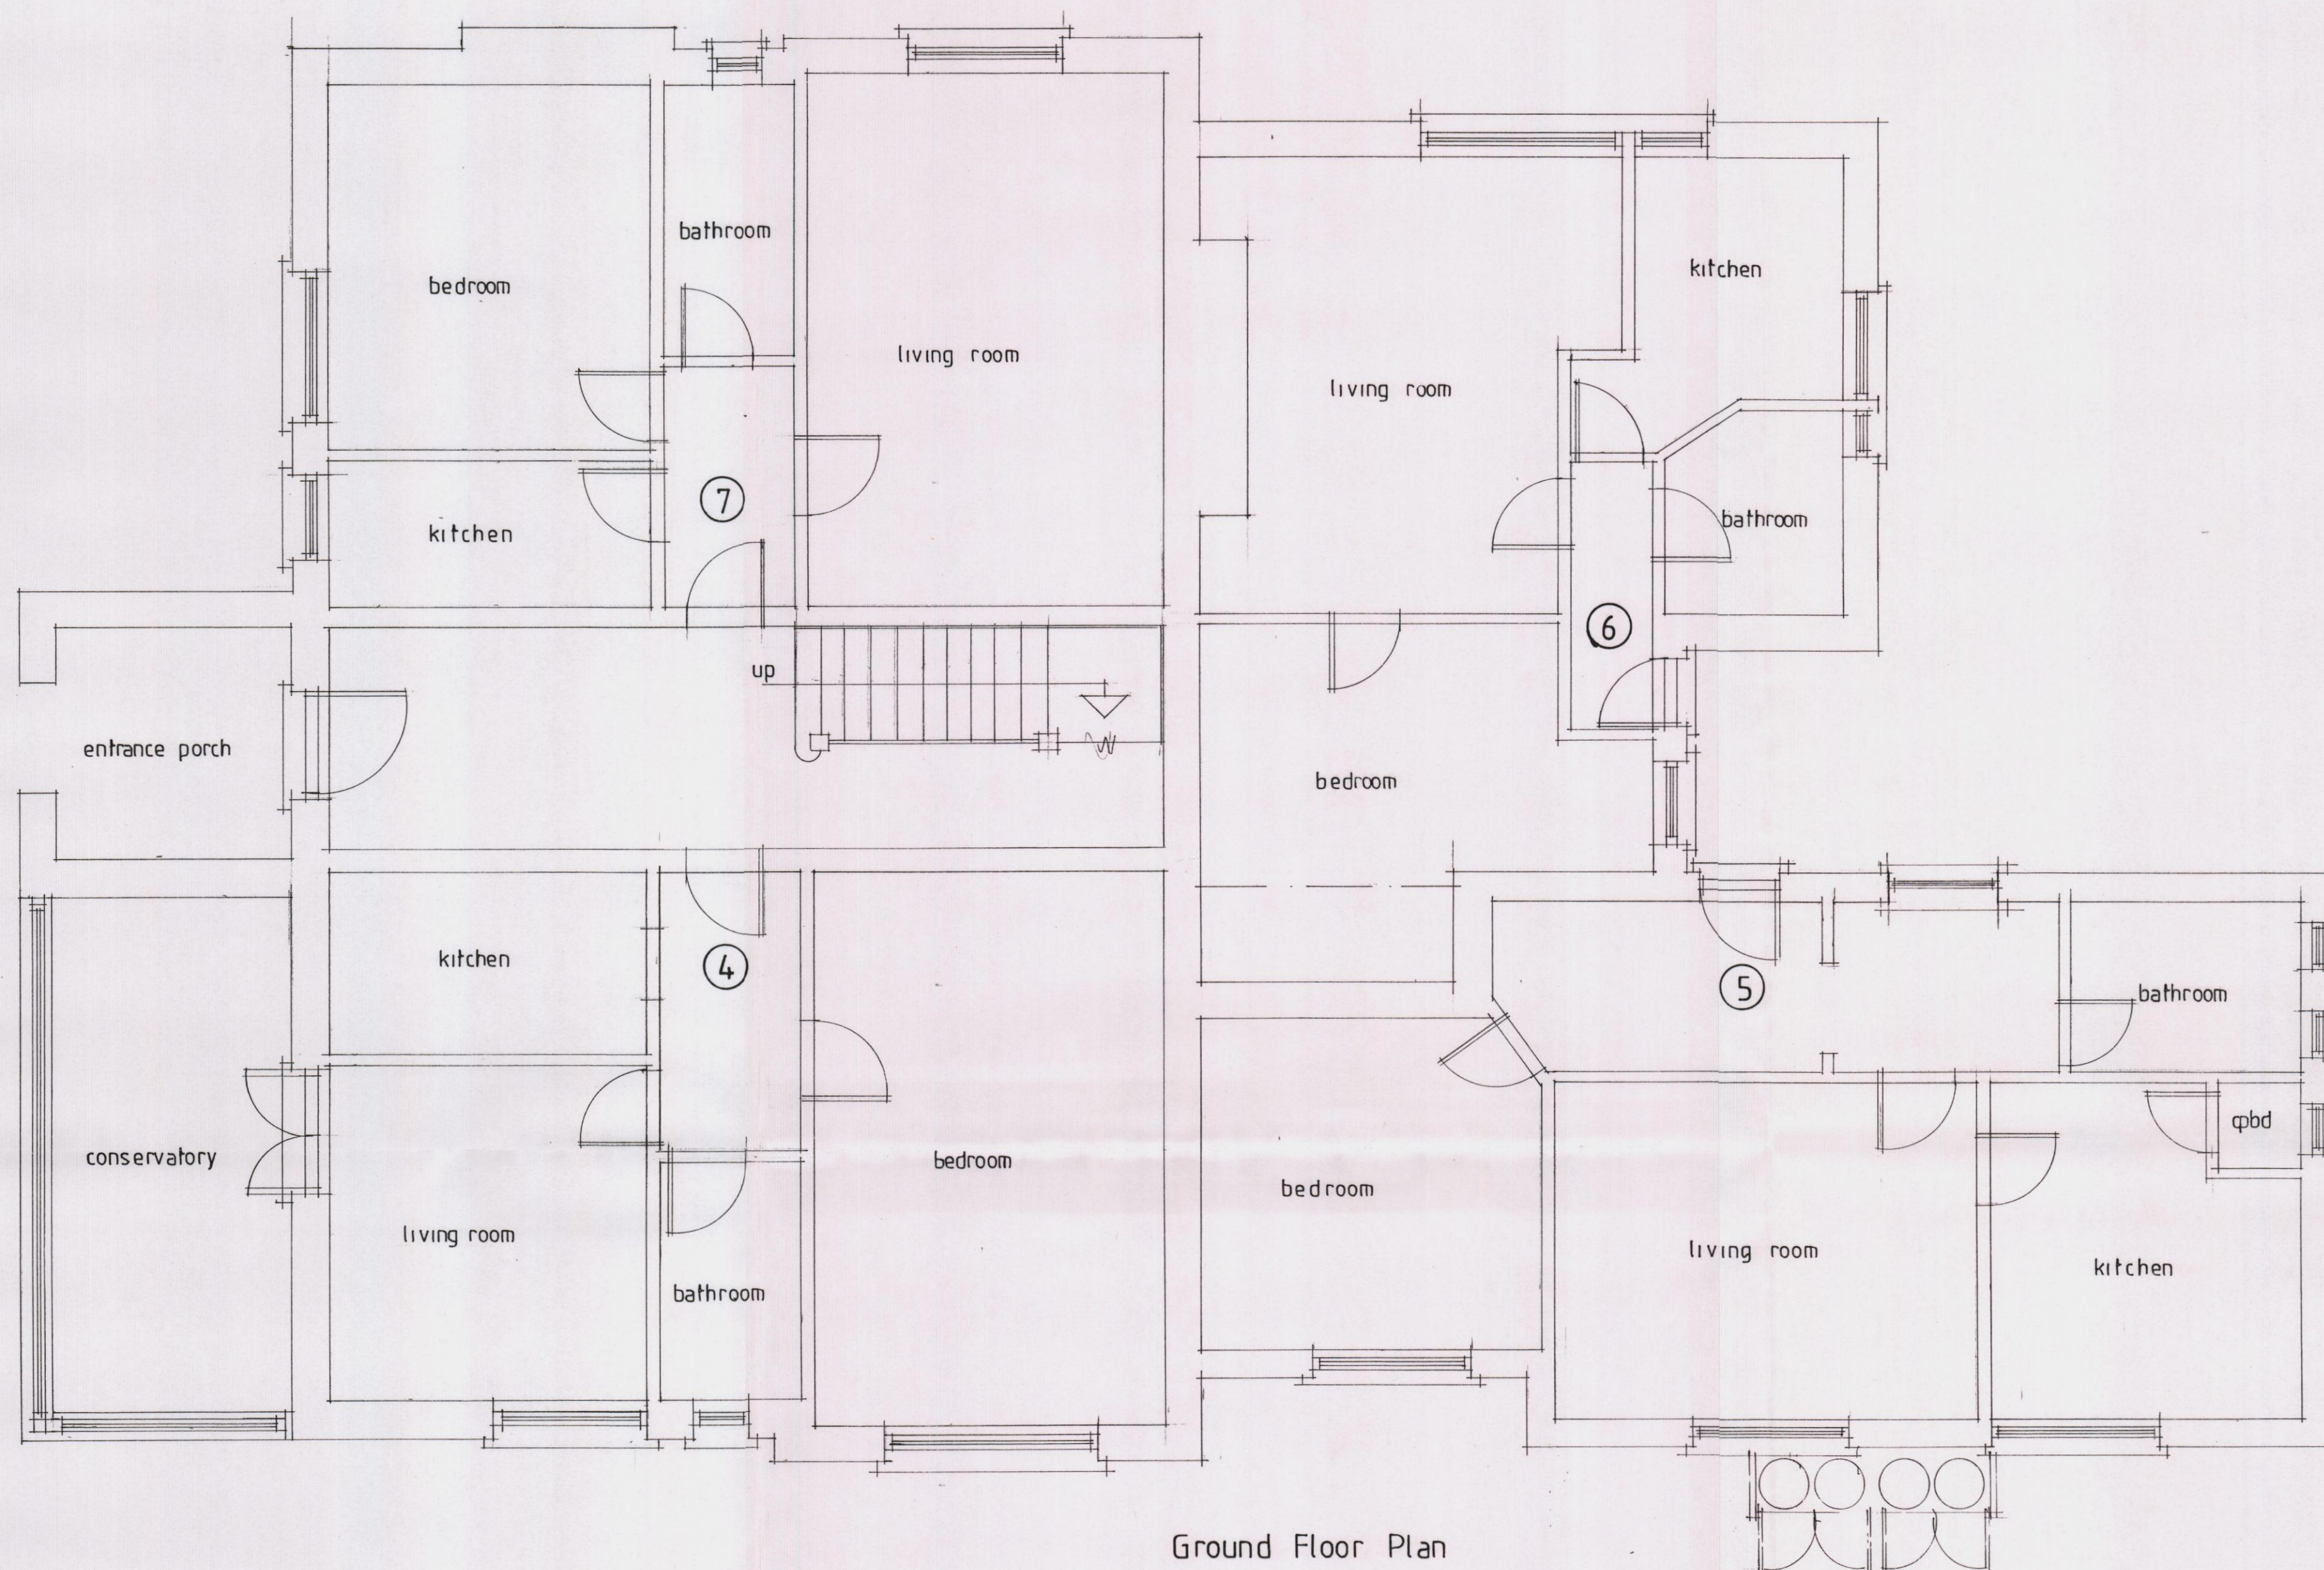

| C. 2013/2014 Plan stage added |          |
|-------------------------------|----------|
| B. 2013/2014 Plan stage added |          |
| A. 01.2013 Plan stage added   |          |
| Date                          | Revision |

© copyright

**THORNS-YOUNG**  
ARCHITECTURAL

**THORNS-YOUNG LTD**  
CHARTERED BUILDING CONSULTANTS  
232 London Road, North End, Portsmouth PO2 9JQ  
Tel: (023) 9267 2883 Fax: (023) 9266 3357  
Website: www.thornsyounge.co.uk

Client

Mr P Harrison

Job Title

Hopfield House  
Maralyn Avenue

Drawing Title

Existing plans

HAVANT BOROUGH  
COUNCIL

29 JUL 2014

RECEIVED

Scale 1:50

Date FEB 2013 Drawn by RN

| Dwg. No.  | Rev. |
|-----------|------|
| 6023:13:2 | NR   |