
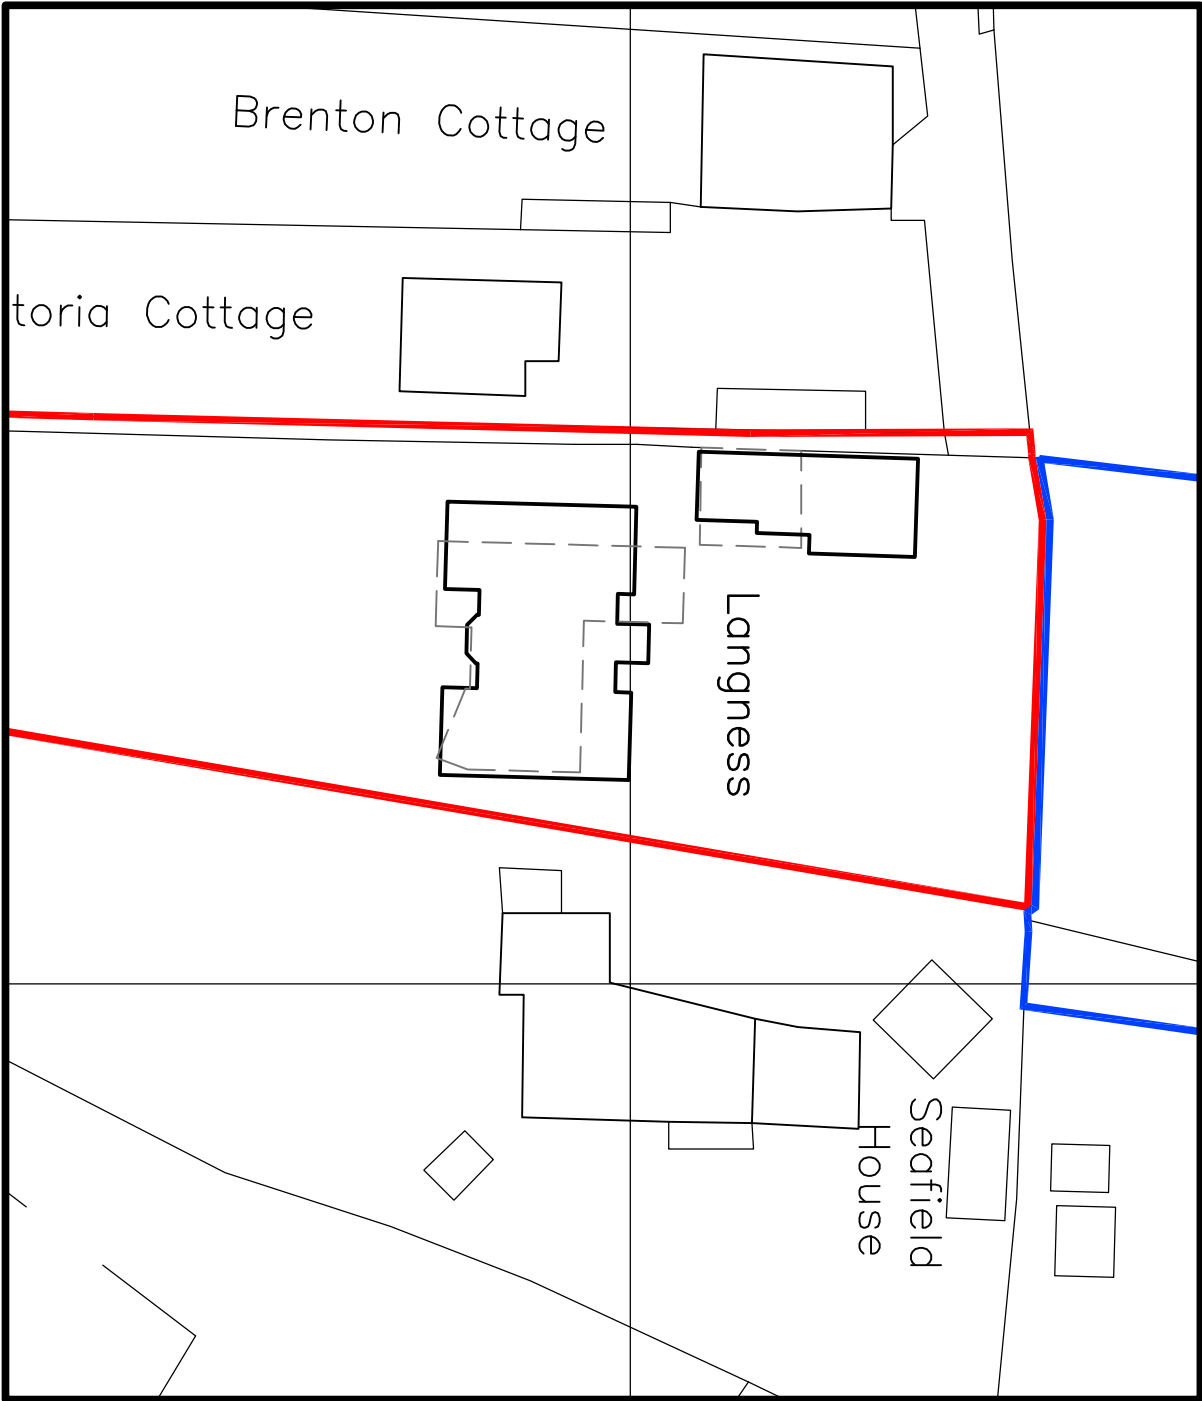


Notes:

Dimensions and levels shown are to be checked before work commences.

All building work is to comply with current Building Regulations & British Standards and to manufacturers specifications if noted.

All structural elements shown are a guide only and are to be verified by a Structural Engineer and/or Building Control Authorities prior to construction.

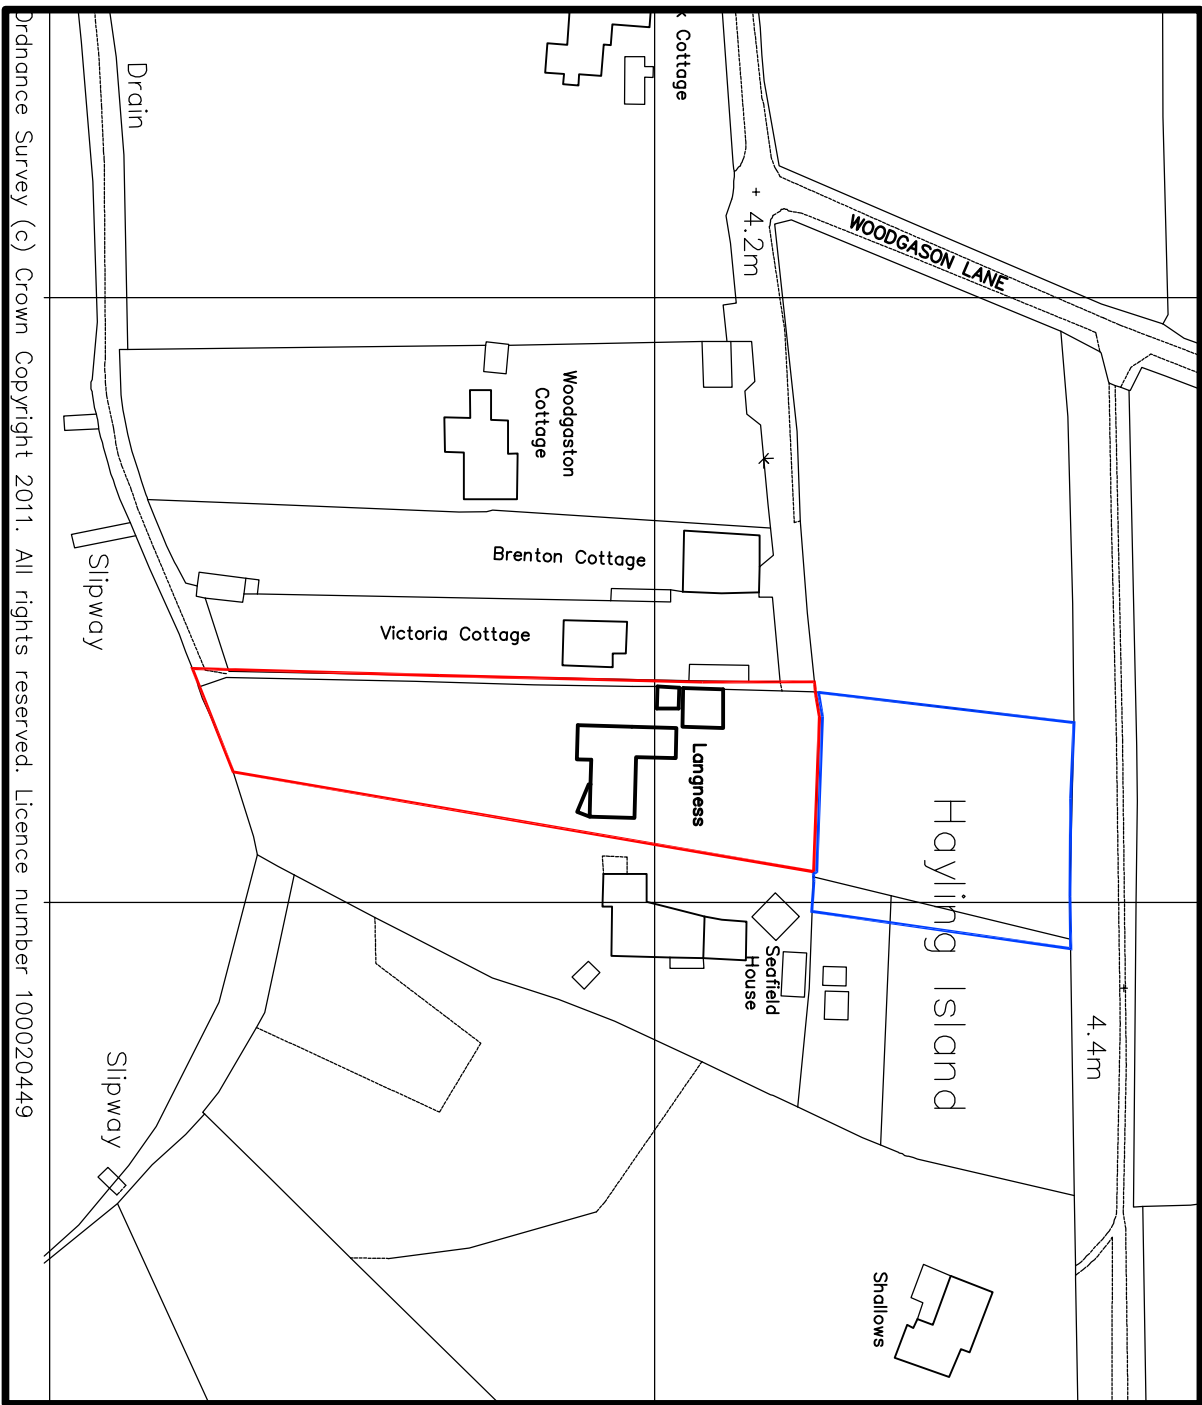


Site Location Plan

scale 1:1250

Block Plan

scale 1:500

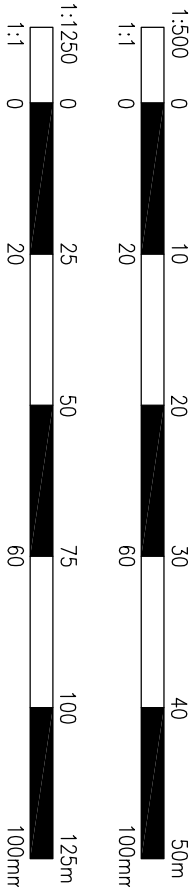

Solo Timber Frame
The Bye, Hedore Farm, Hartfield,
East Sussex TN7 4AR
Tel No.: 01692 771354
enquiries@soltimberframe.co.uk
www.soltimberframe.co.uk

Project
Proposed Redevelopment
Langness, Woodgaston Lane,
Hayling Island

Drawing Title
Site Location & Block Plans

Notes
Do not scale from this drawing.
This drawing and all design work are the
copyright property of Solo Timber Frame Ltd.

Scale	1:1250/	Date	May 11	Drawn	SCB	Checked	SCB
	1:500						
Drawing No.	PASO/10/013/007						Rev
							C