



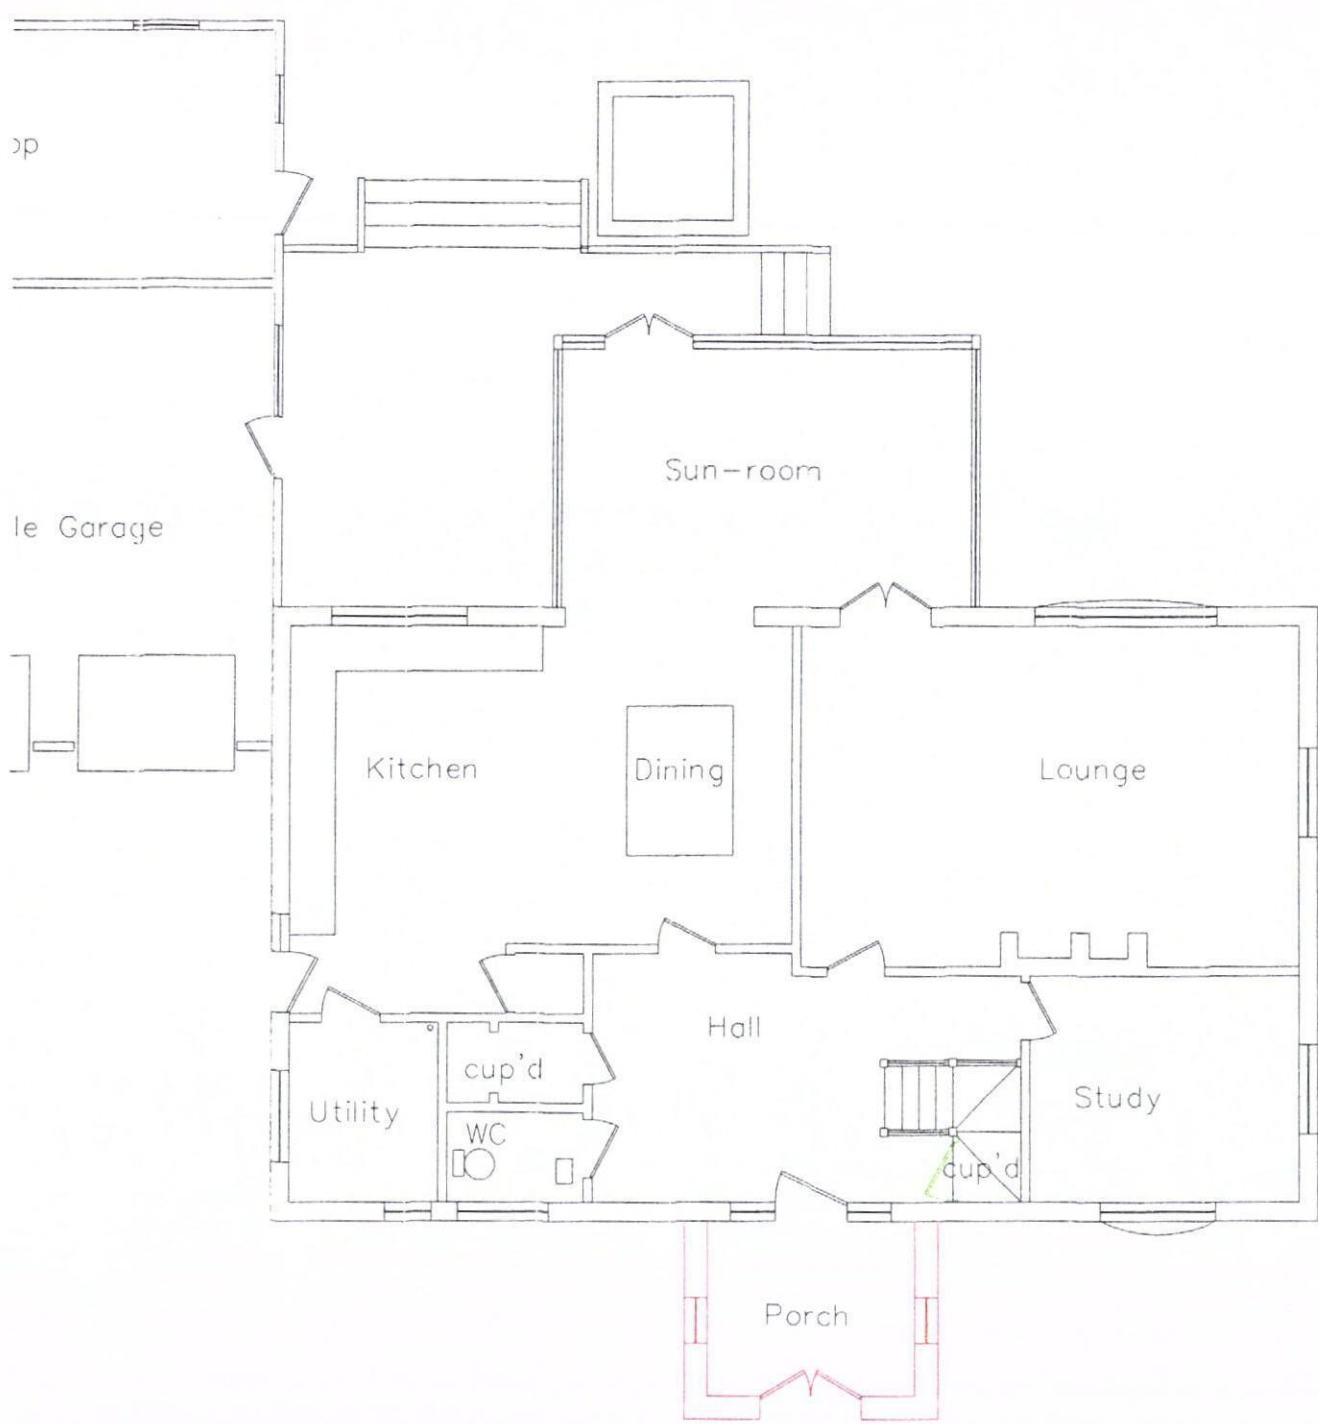

PROPOSED GROUND FLOOR

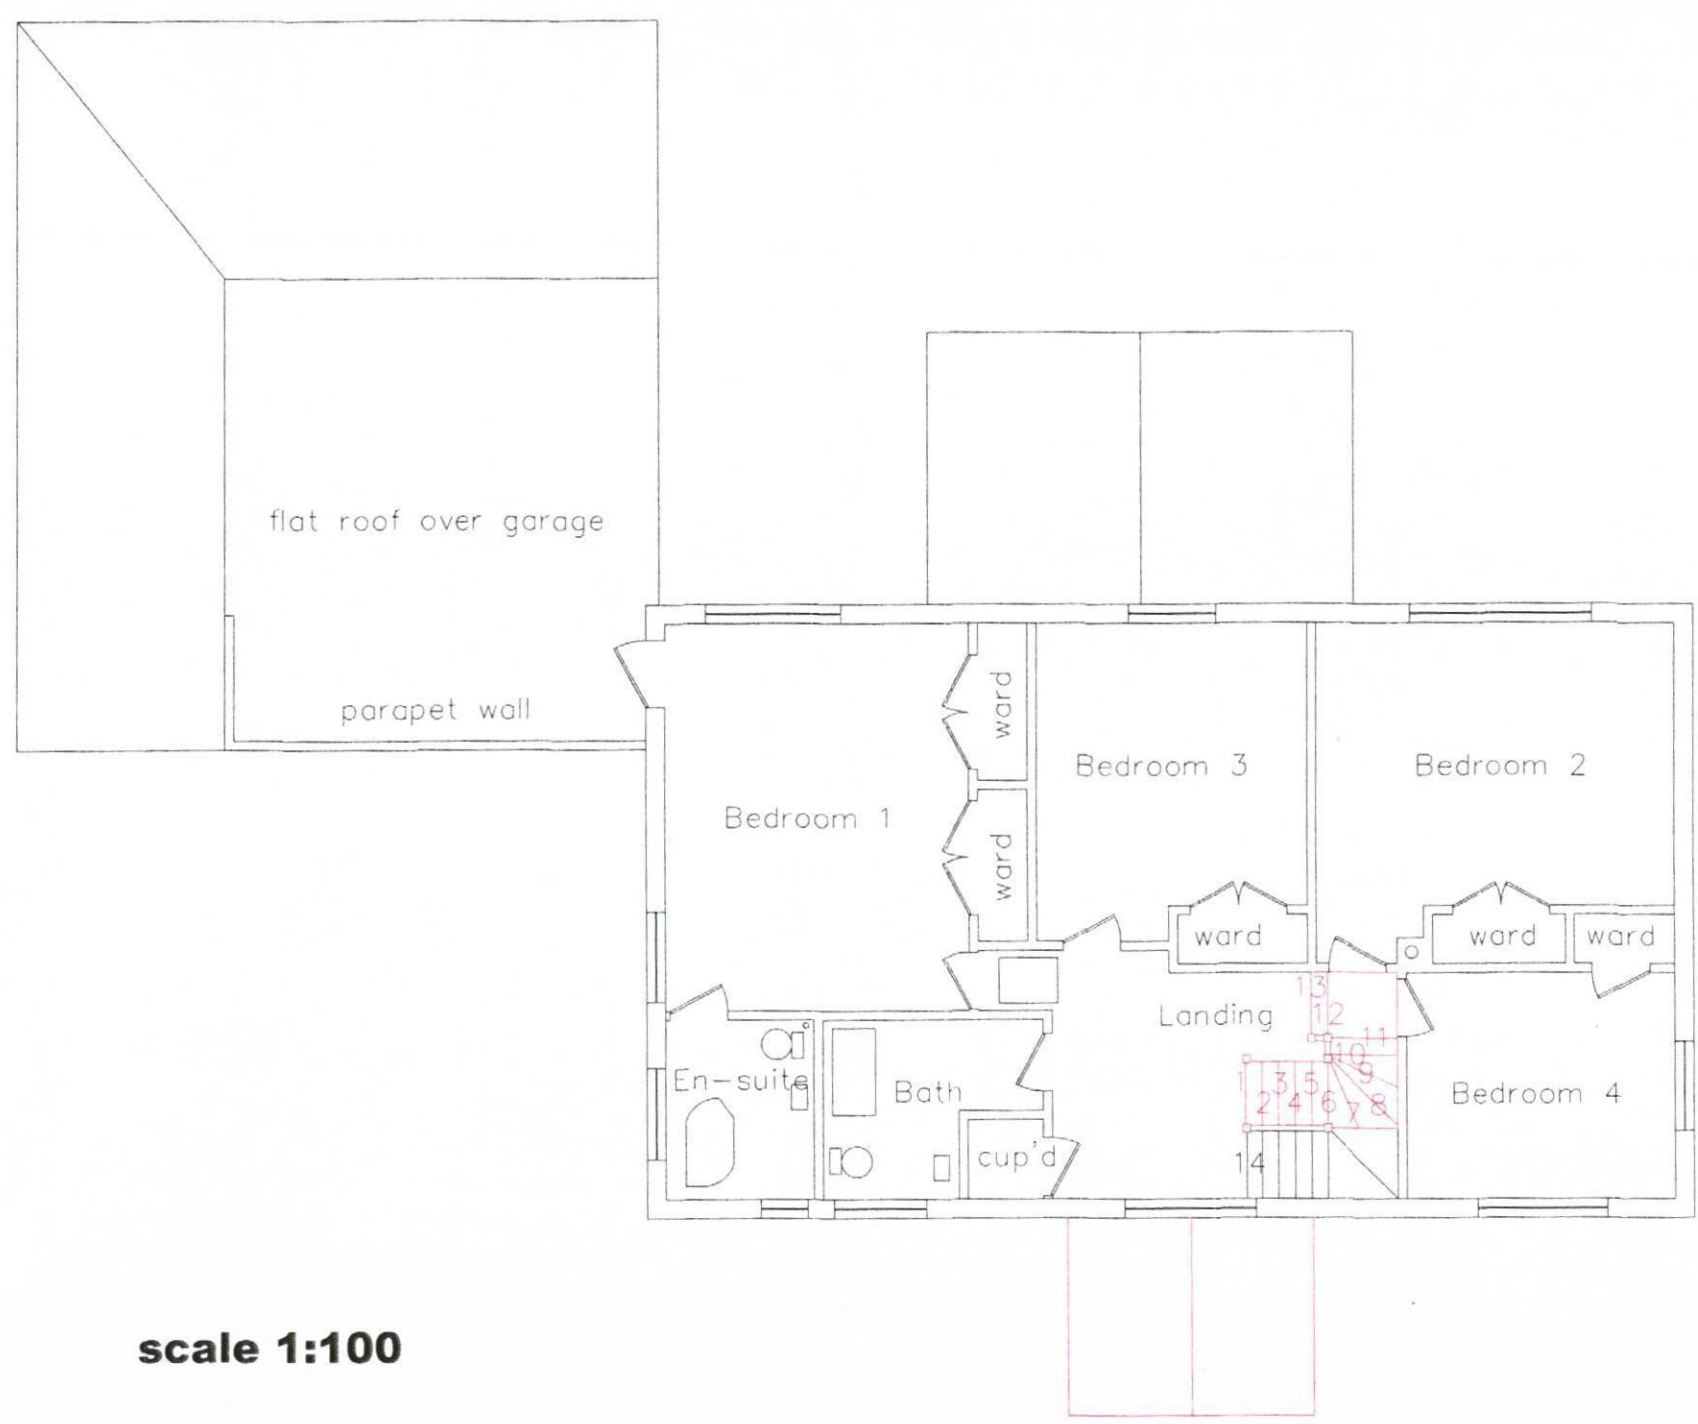

FIRST FLOOR

scale 1:100

HAVANT BOROUGH
COUNCIL
04 MAR 2014
RECEIVED