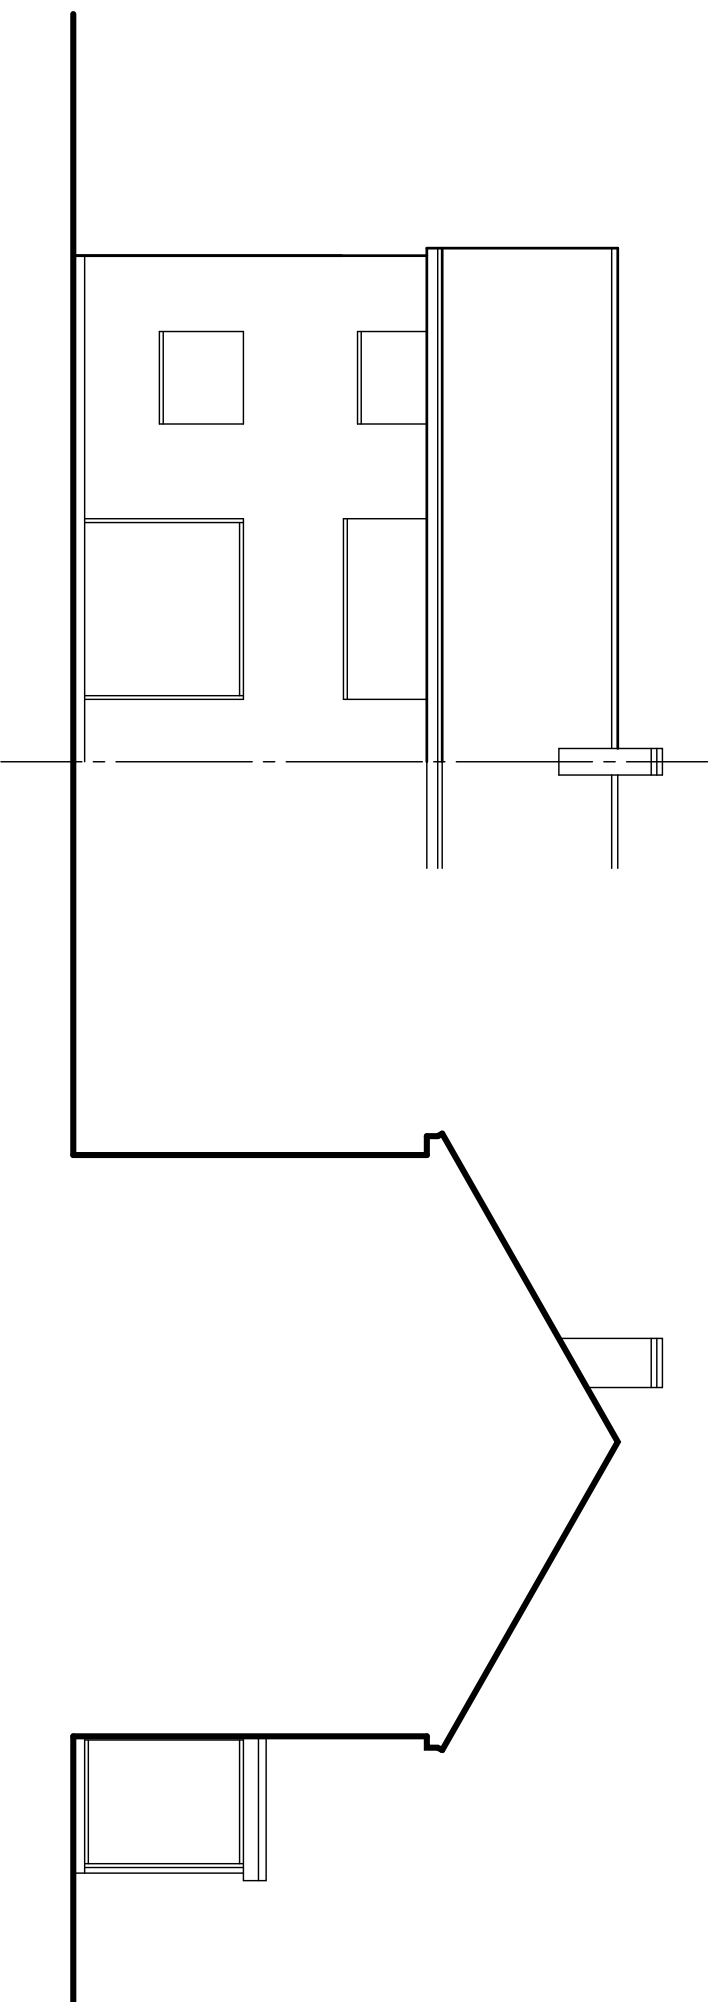
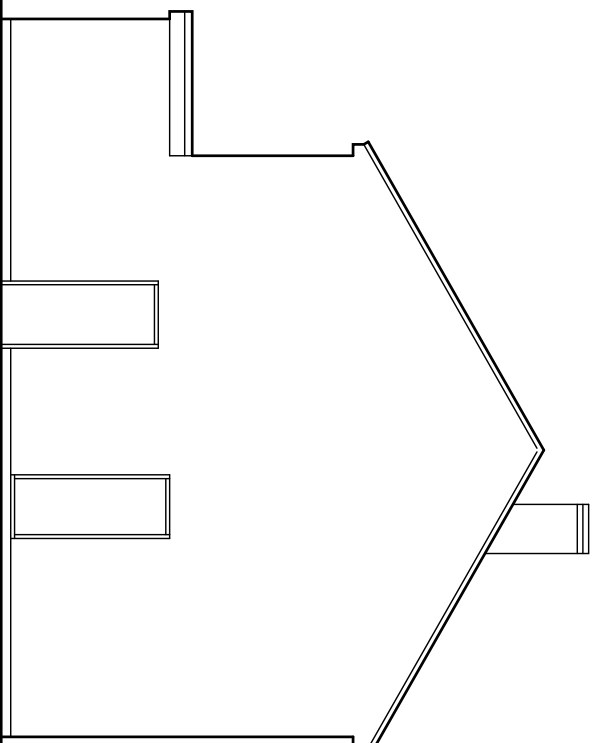
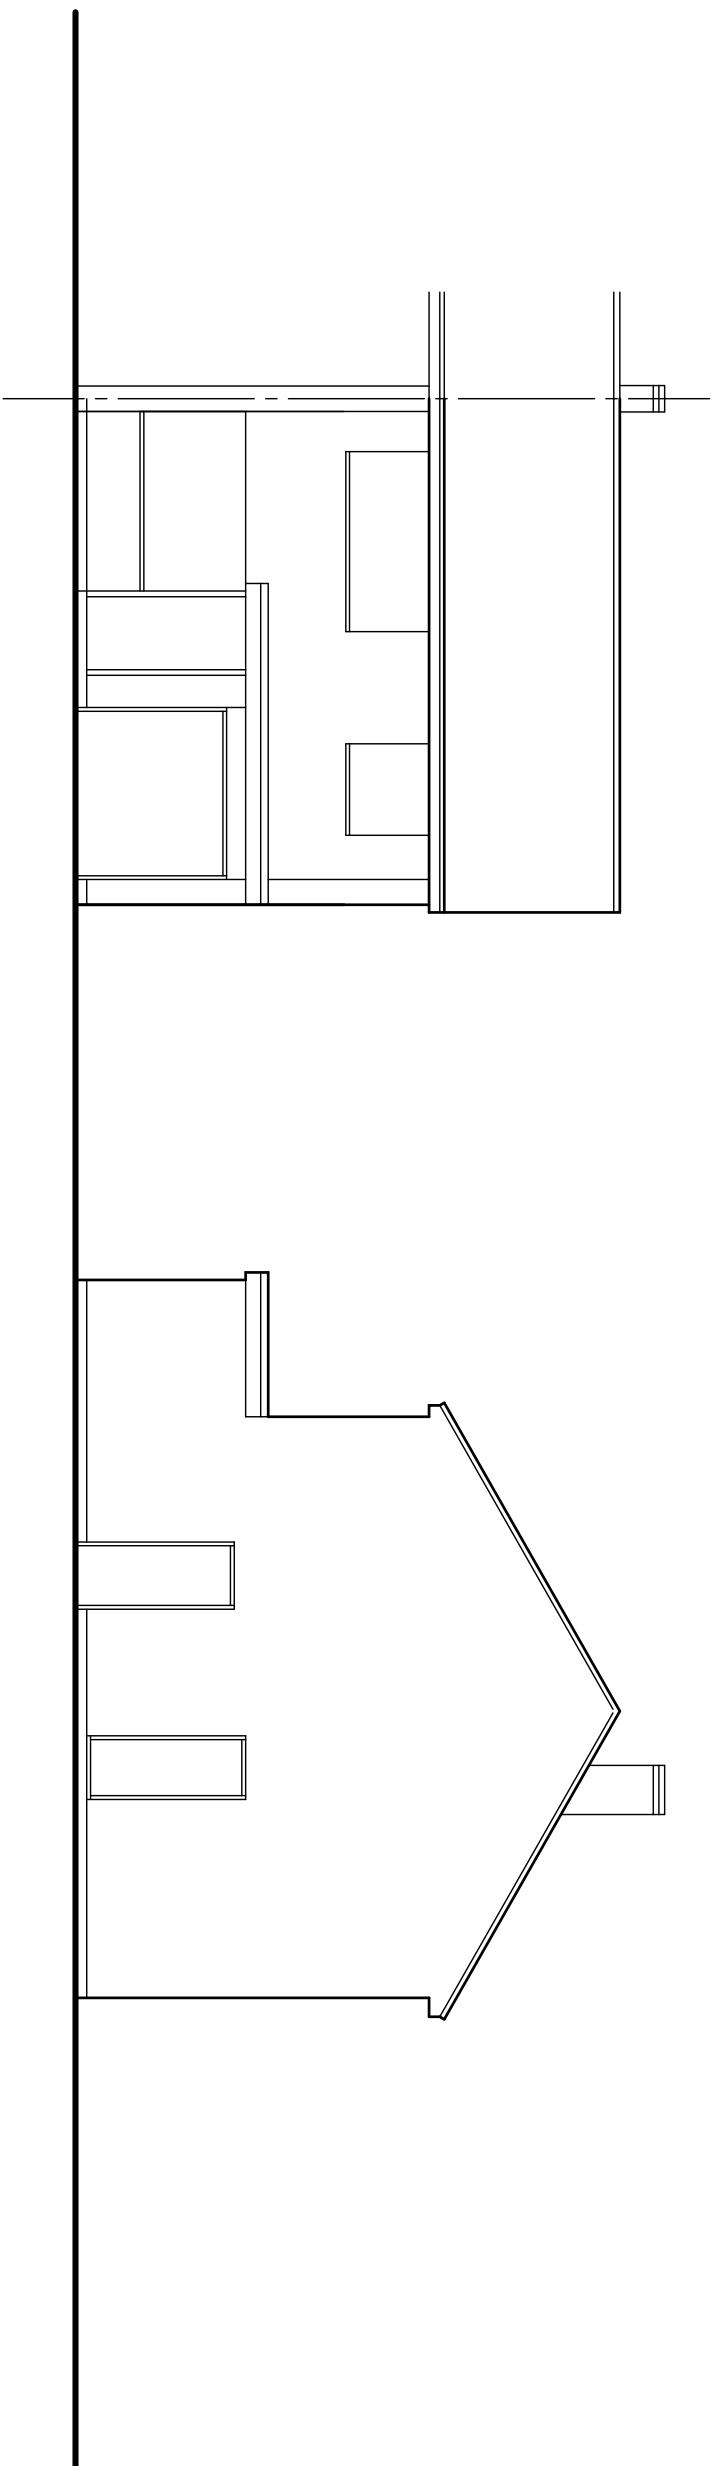


Note:
Do not Scale from this Drawing (except for planning approval). All dimensions are in millimetres and to be checked on site. All Dimensions relating to subcontractors or suppliers work must be checked and agreed between the main contractor and the sub-contractors and suppliers.

DRAWING TITLE

**EXTENSION & ALTERATIONS -
EXISTING ELEVATIONS**

DATE
Dec 2013

SCALE
1:50 @ A3

DRN.	CHK.	Drawing Ref
an	-	13055 EX101

CHK

Drawing Ref
13055 EX101

Re-

Mr & Mrs Treagust, 4 Tavistock Gardens, Warblington, Hants, PO9 2TL.

Gavin Page BA(hons)
tel. 07747 011252
email. gavin.page77@gmail.com

grp architectural design