


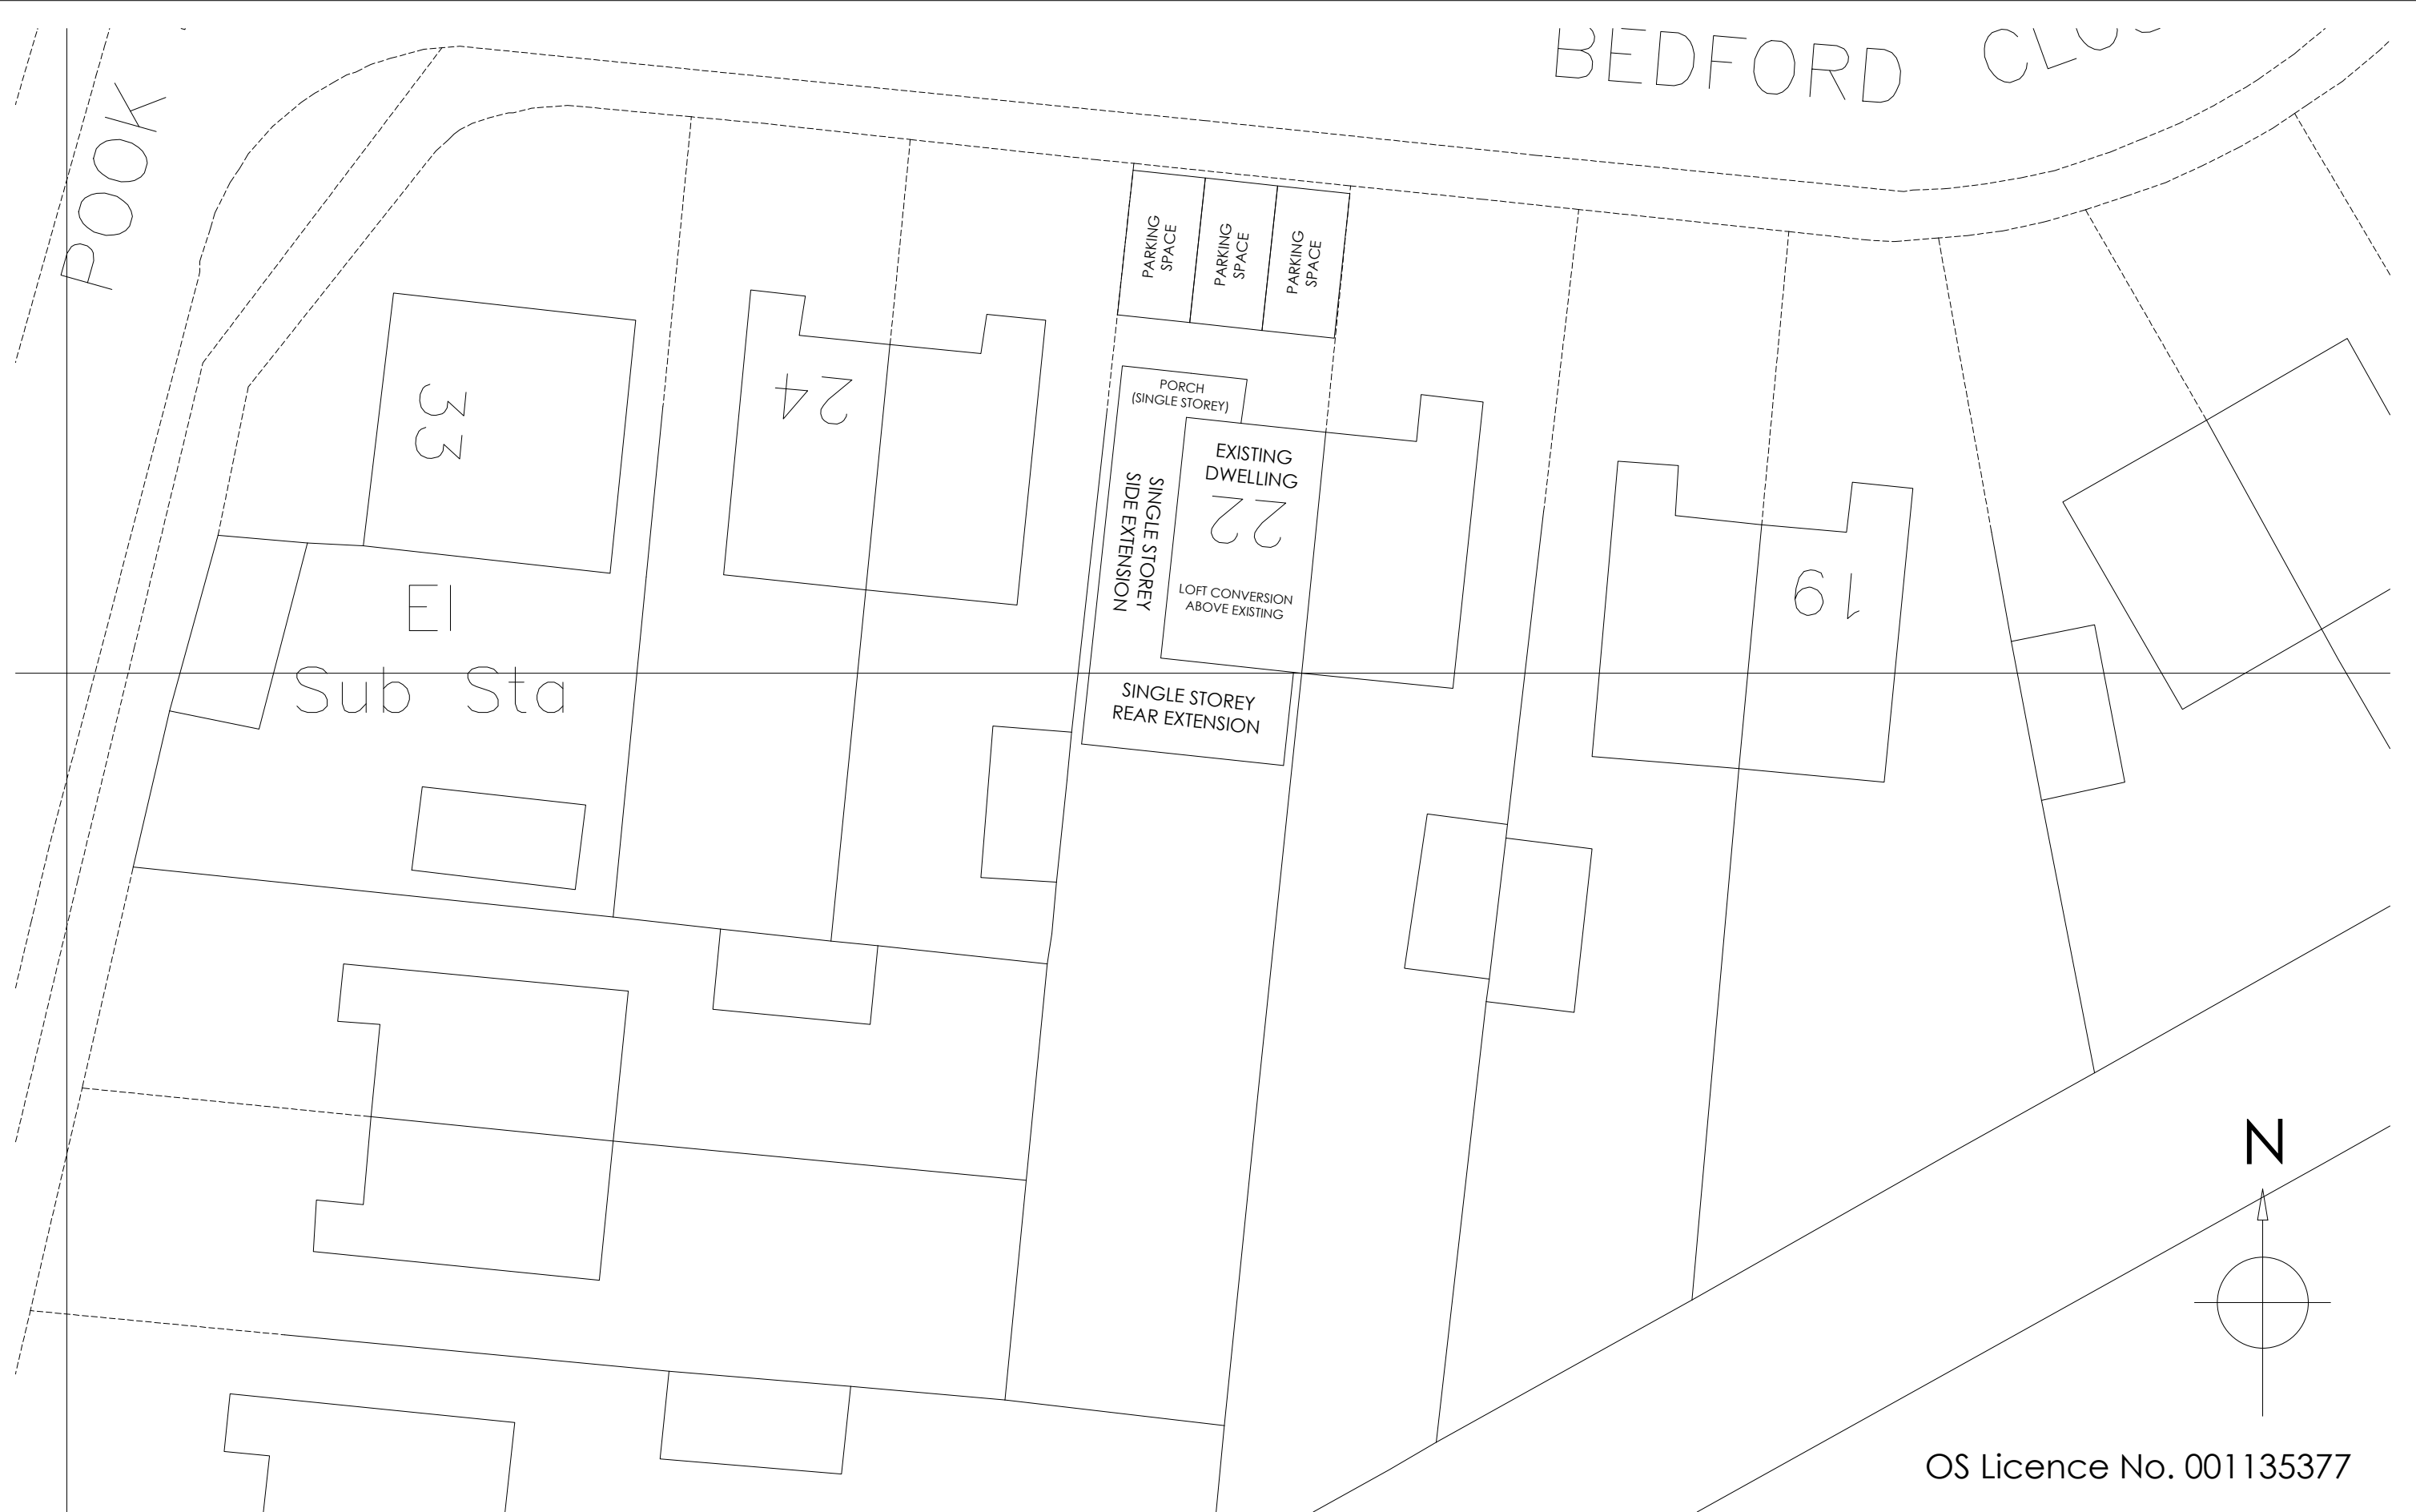

OS Licence No. 001135377

REV	DESCRIPTION	DRAWN	DATE	Drawing Ref		Drawing Title	
-	Initial design	GBS	21.02.14	LEW 05	Scale at A1	Scale at A3	Mr & Mrs Lewis 22 Bedford Close, Warblington, Havant, Hampshire, PO9 2TP.
A	Changes to scheme	GBS	14.03.14				
B	Tri-fold doors introduced	GBS	17.03.14	N/A	1:200	Date 21 FEB 2014	
C	Side extension moved reduced in height and depth (900mm back from front)	GBS	15.05.14				
D	Side extension reduced to single storey & rear dormer to loft conversion reduced accordingly	GBS	31.05.14	Drawn by IMK			
E	Side extension roof changed	GBS	03.06.14				
F	Dormer window & multi-fold doors/windows enlarged	GBS	16.06.14				

Copyright is reserved by GBS Designs and is issued on the condition that it is not copied or disclosed by or to any unauthorised persons without prior consent in writing from GBS Designs.

All dimensions to be checked on site

All structural elements to be specified by a suitably qualified structural engineer.



CAD - ARCHITECTURE - DESIGN

6 Shillinglee Waterloooville
Hampshire PO7 5RW

Tel 023 9225 8315
www.gbsimages.co.uk