

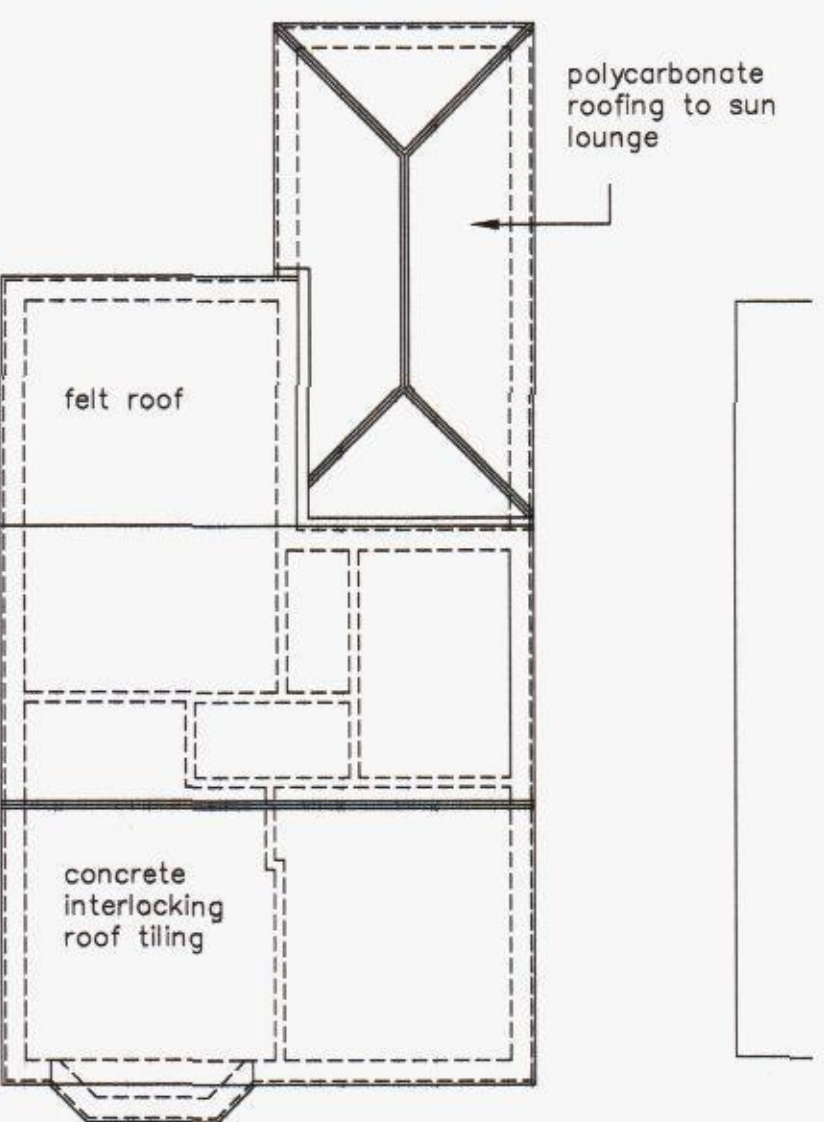
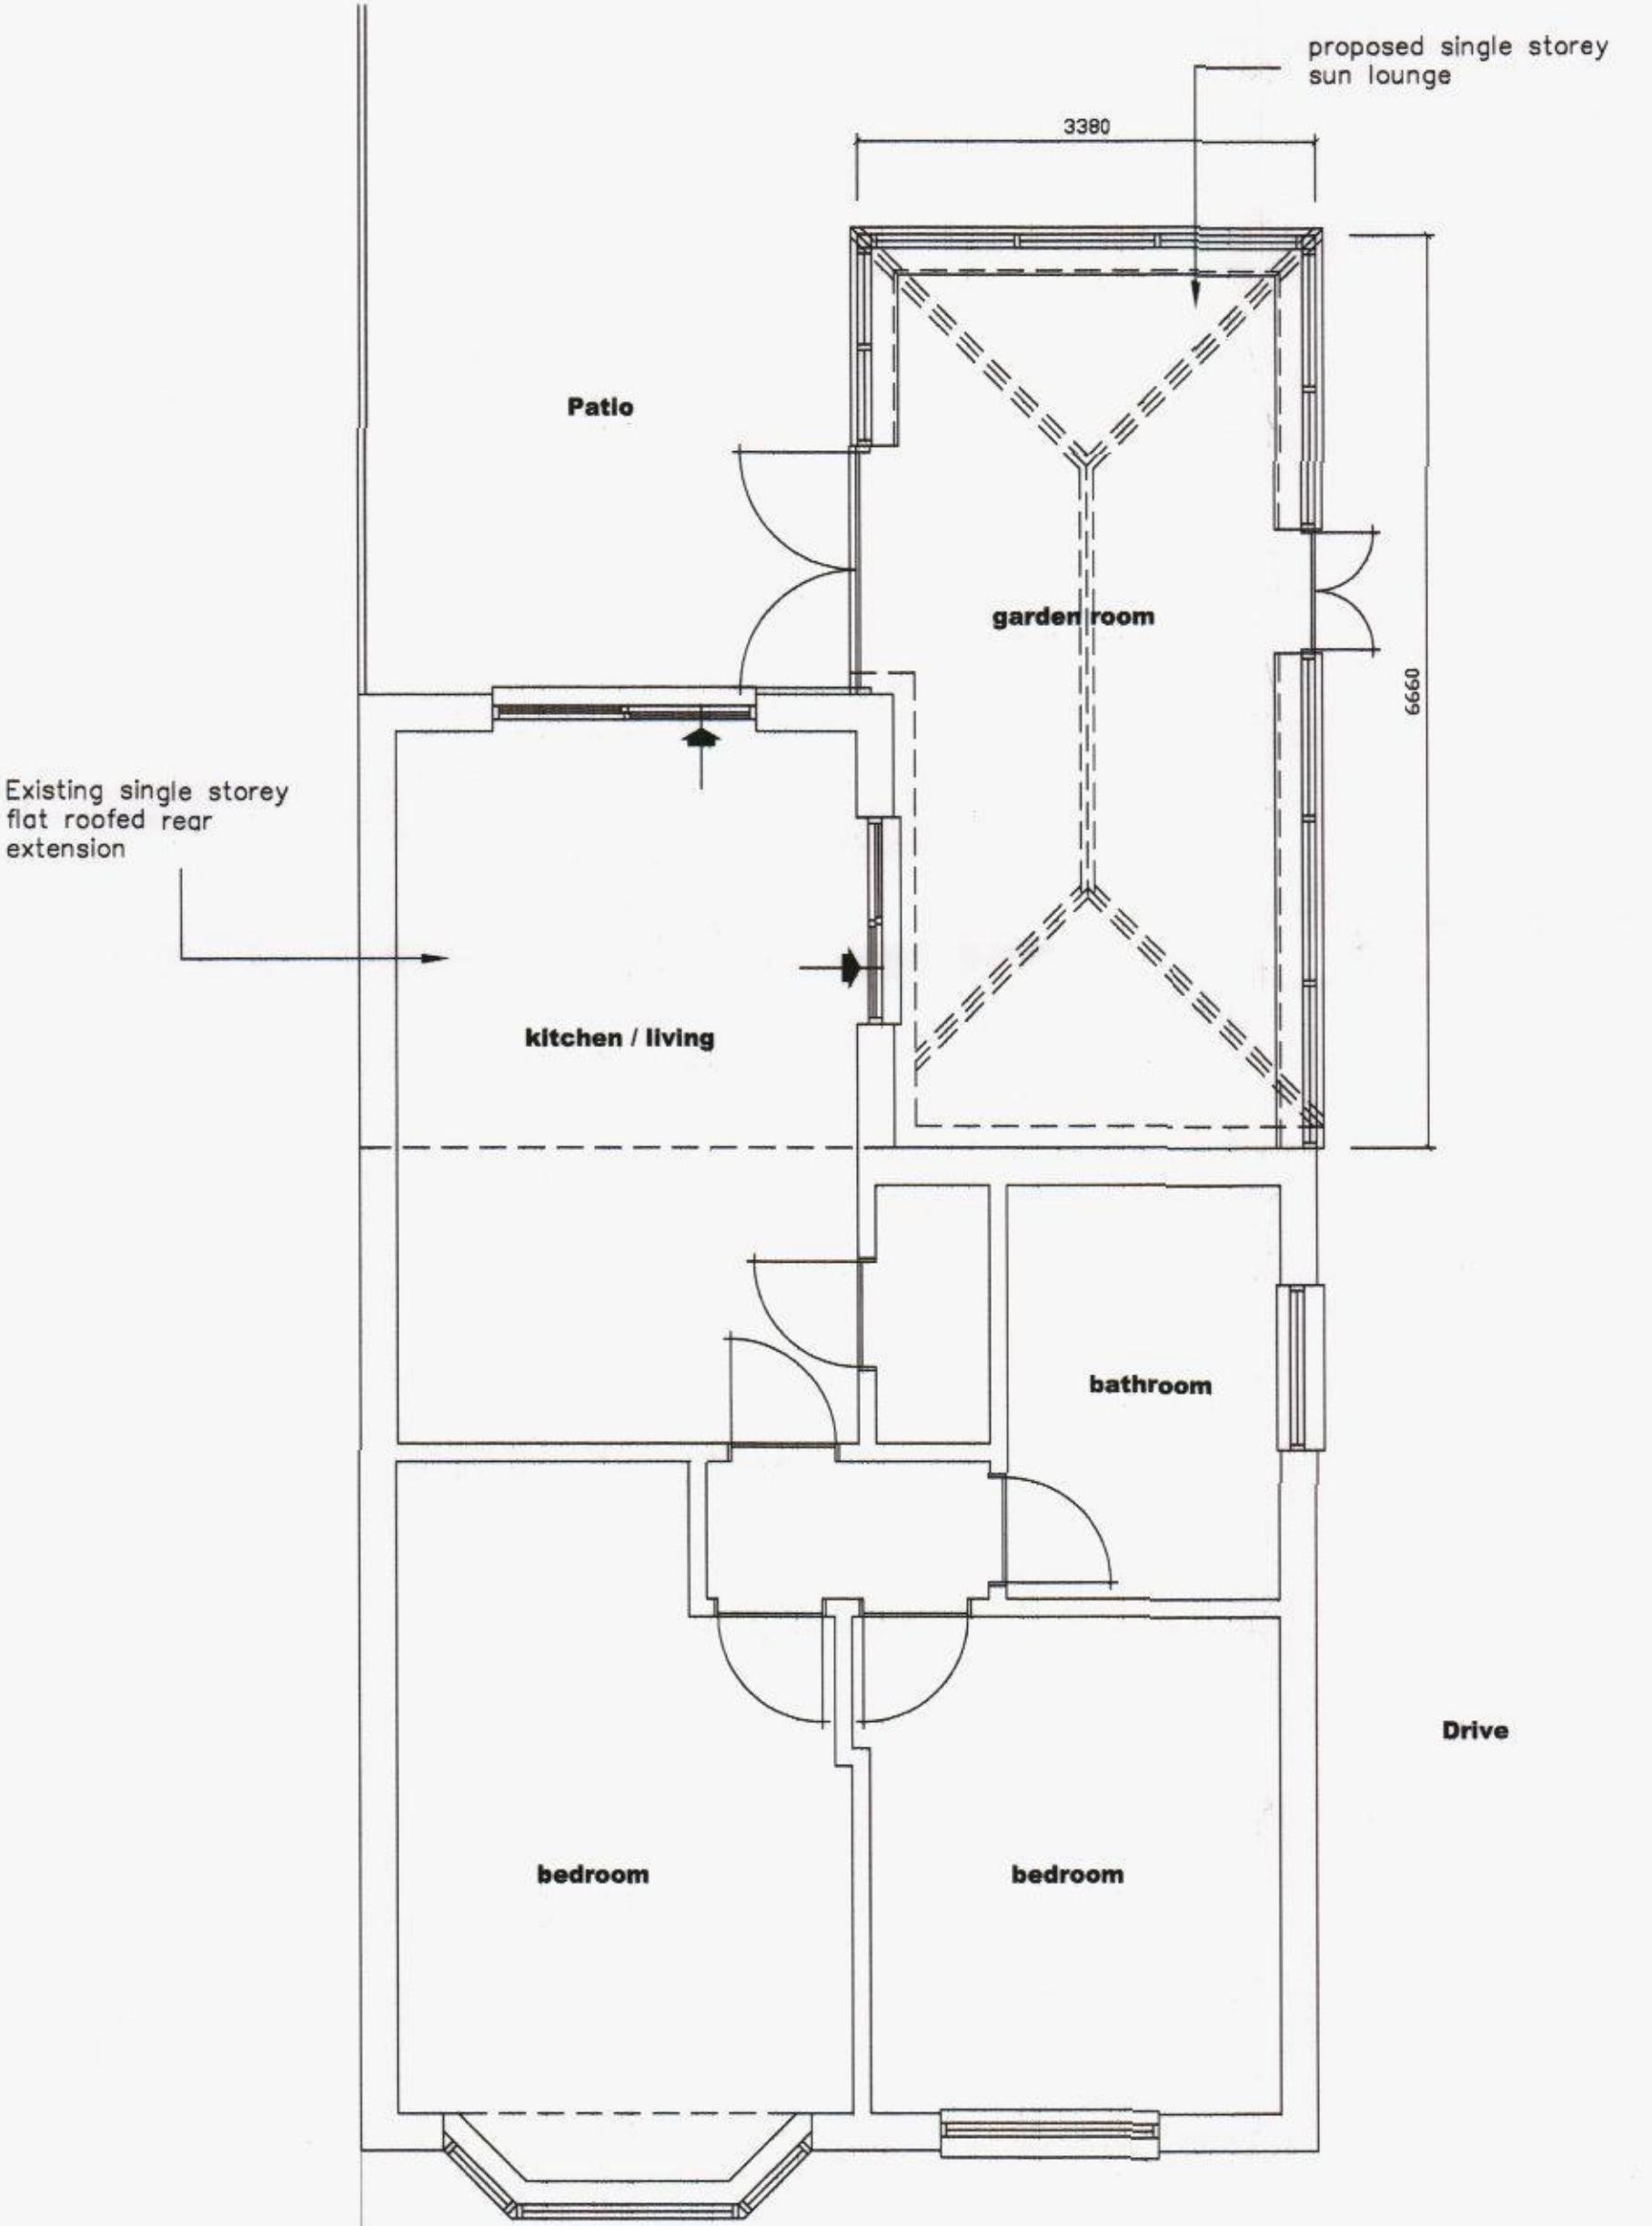


PROPOSED ELEVATIONS
SCALE 1 : 100

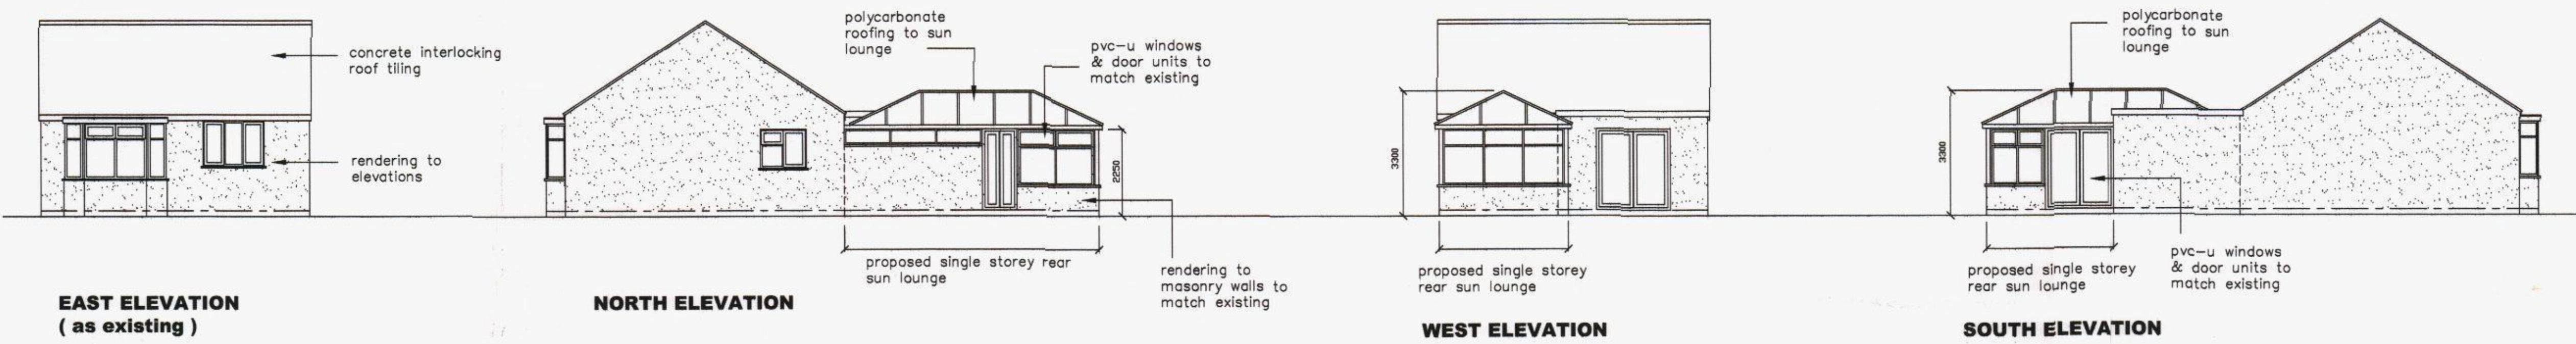

BLOCK PLAN
SCALE 1 : 500

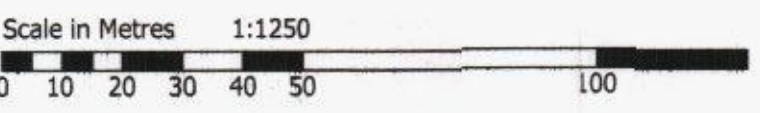

LOCATION PLAN
SCALE 1 : 1250

20 PROPOSED BUNGALOW FLOOR LAYOUT
SCALE 1 : 50

21

22

PROPOSED ROOF LAYOUT
SCALE 1 : 100

NOTES:

The design and construction of this project shall be in accordance with the current Building Regulations & NHC Standards. These notes & drawings have been prepared solely for the purpose of Planning & Building Regulation approval.

Do not scale from this drawing unless for Planning purposes. All dimensions to be checked on-site and any alterations to be approved by the Architect and/or client prior to any work commencing.

Ordinance Survey Licence No: 100047591

This drawing to be copyright and to be read in conjunction with all other drawings

AMENDMENTS:

KEY:

Scale in Metres 1:50

Scale in Metres 1:100

CLIENT NAME & ADDRESS

Mr S Skyrme
14 Bridges Avenue
Portsmouth
PO6 4PA

PROJECT ADDRESS

21 Sea Front Estate
Hayling Island
PO11 9JJ

DRAWING DETAILS

PLANNING DRAWING

Proposed Floor Layout, Roof Layout, Elevations, Location & Block Plan

PROJECT No	DWG No	REV No
781	1	
SCALE	DRAWN	DATE
1:50 1:100 1:1250 @ A1	BWH	24/07/13

HAVANT BOROUGH COUNCIL

26 JUL 2013

RECEIVED

B H ARCHITECTURE Ltd

Heath Cottage
Newlands Lane
Purbrook
Waterlooville
Hants
PO7 5SQ

Tel: 023 9223 2322
Mob: 07747 771808
E-mail: bernard@bernardharding.com