




PLOTS 85-86

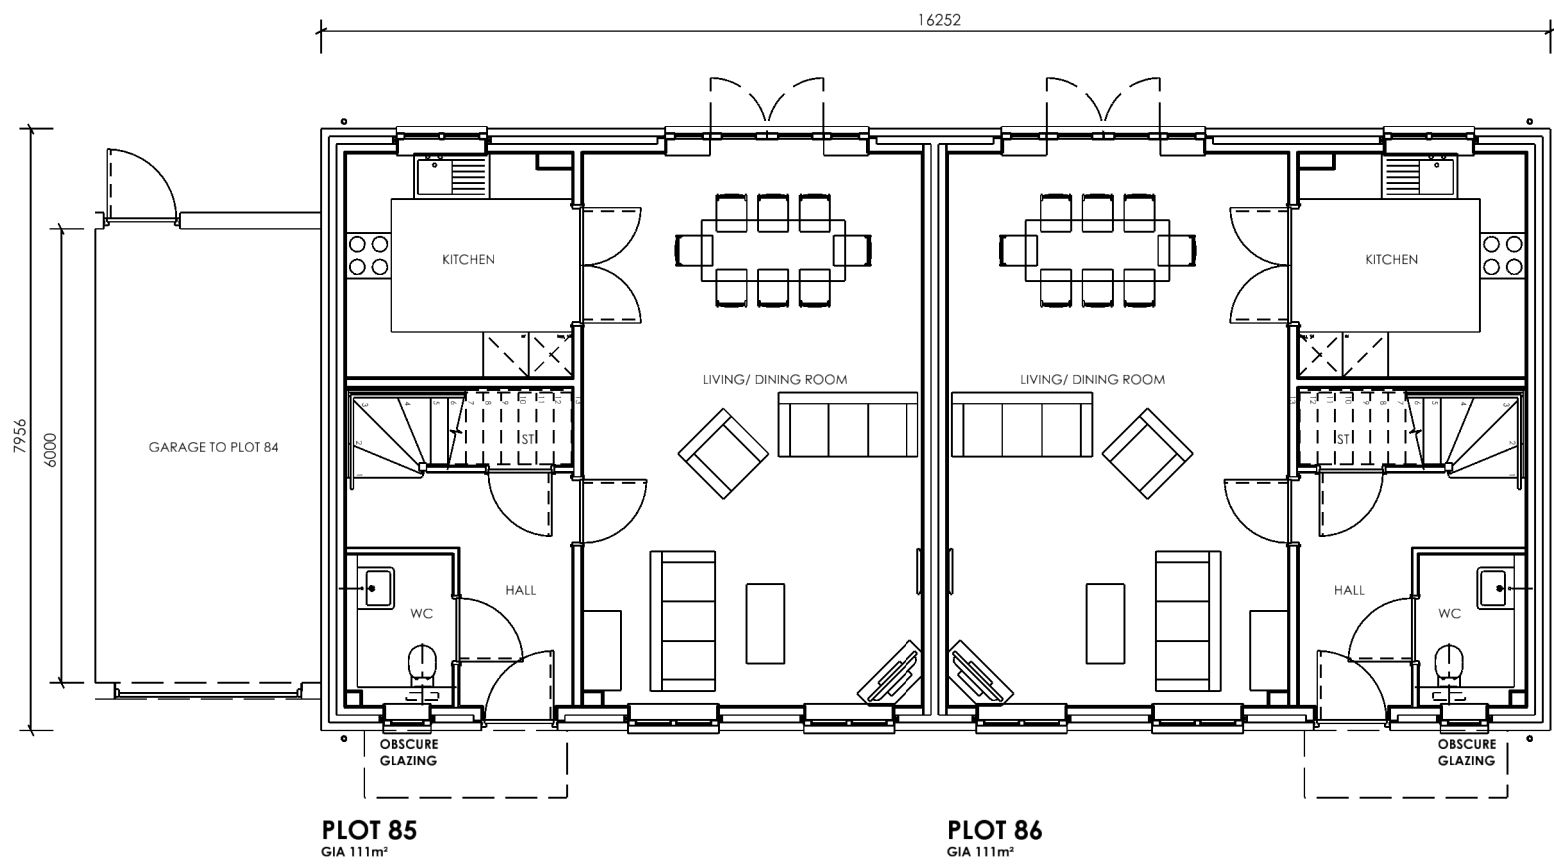


GROUND FLOOR PLANS

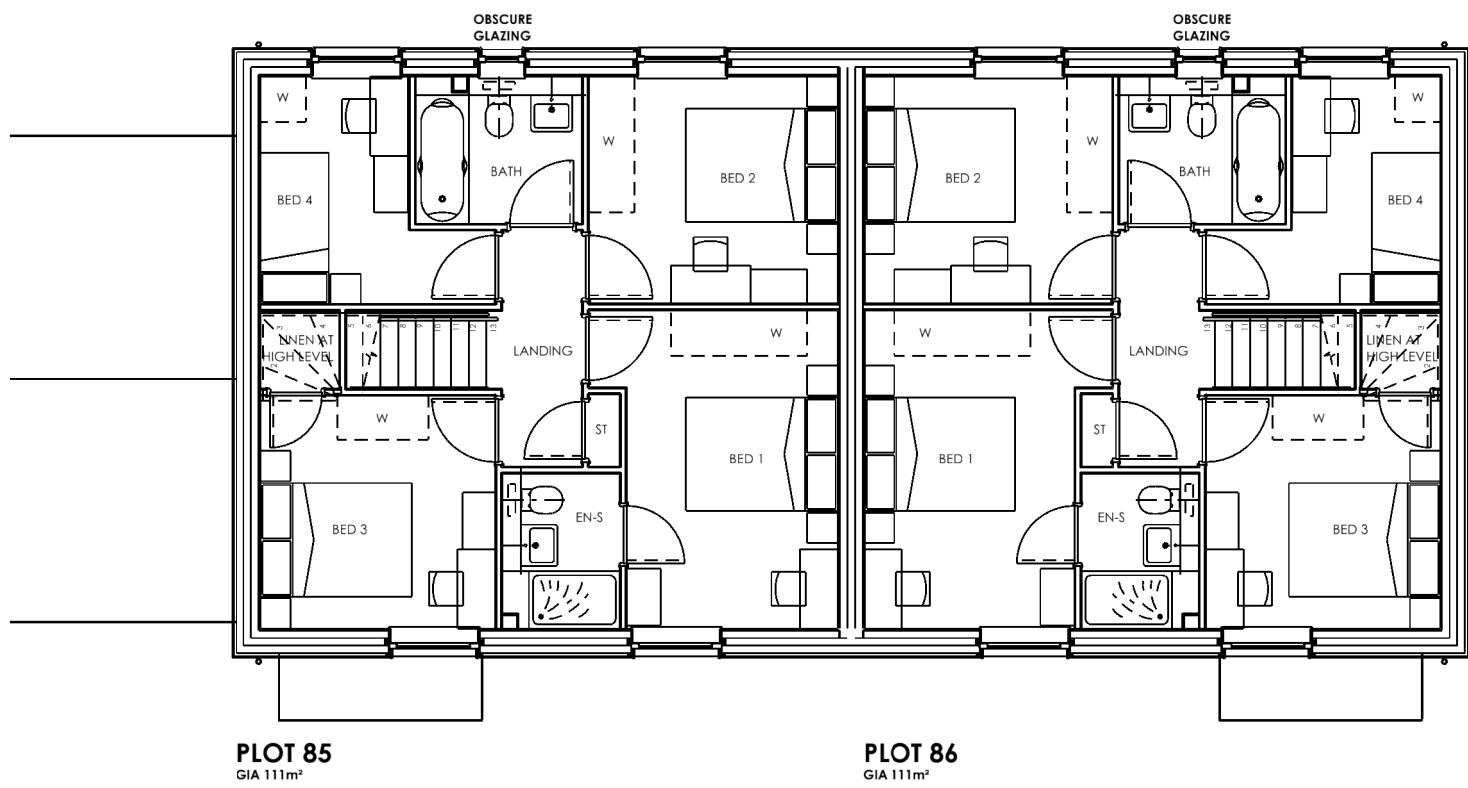


FIRST FLOOR PLANS

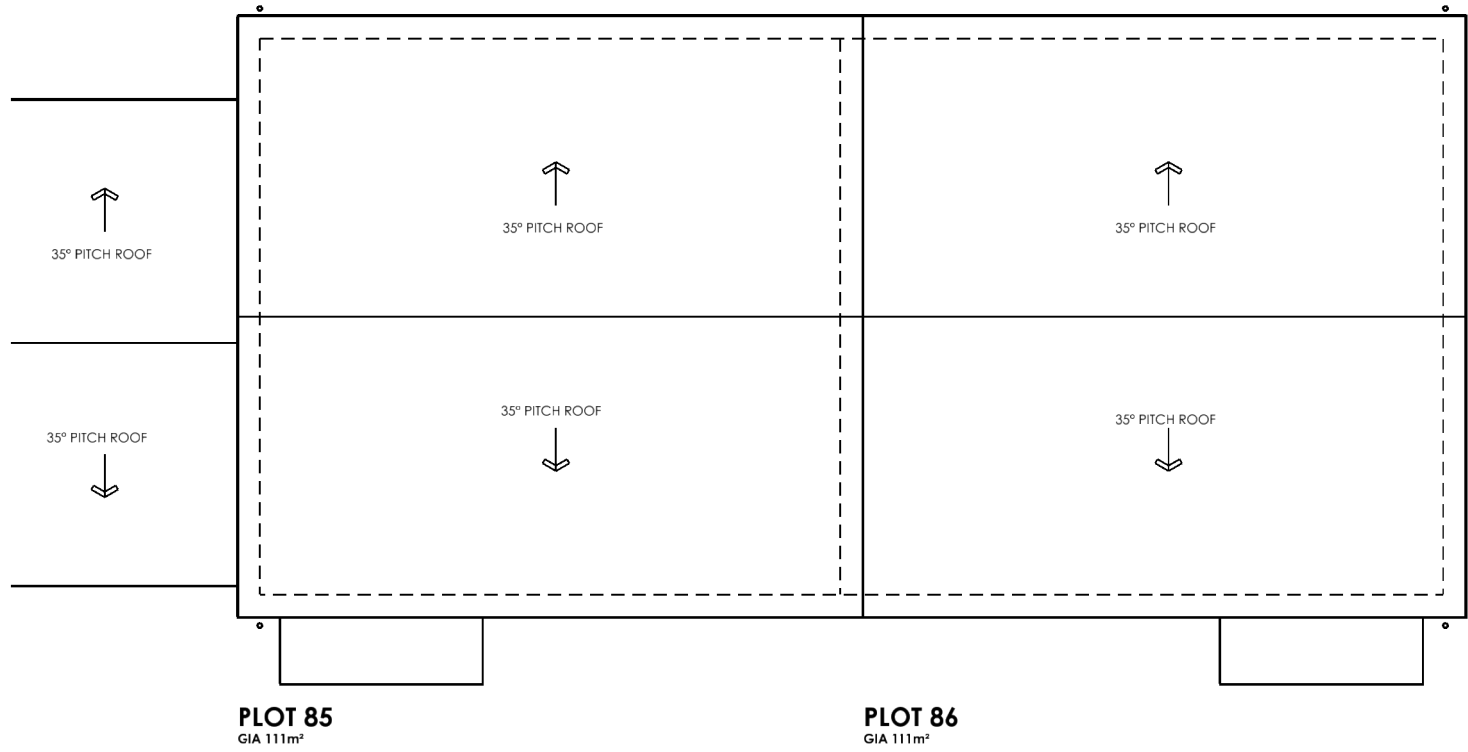

ROOF PLANS

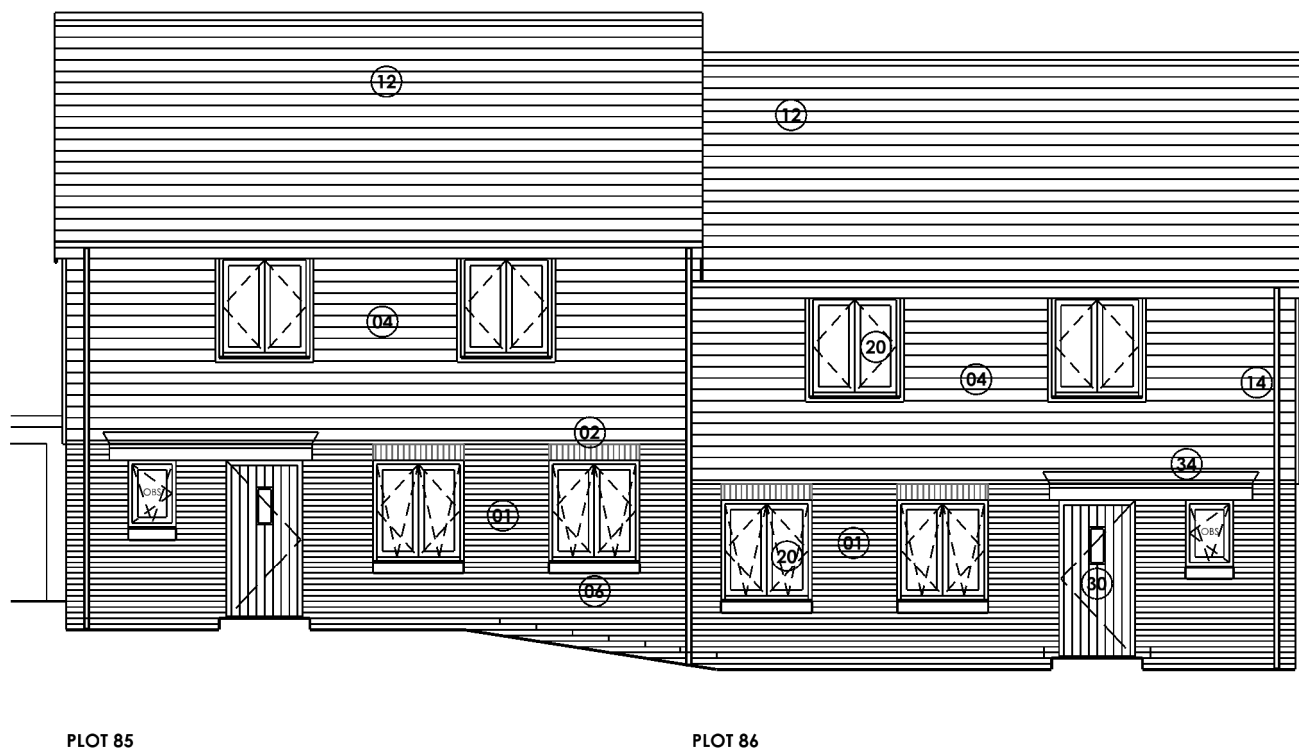


FRONT (SOUTH) ELEVATION

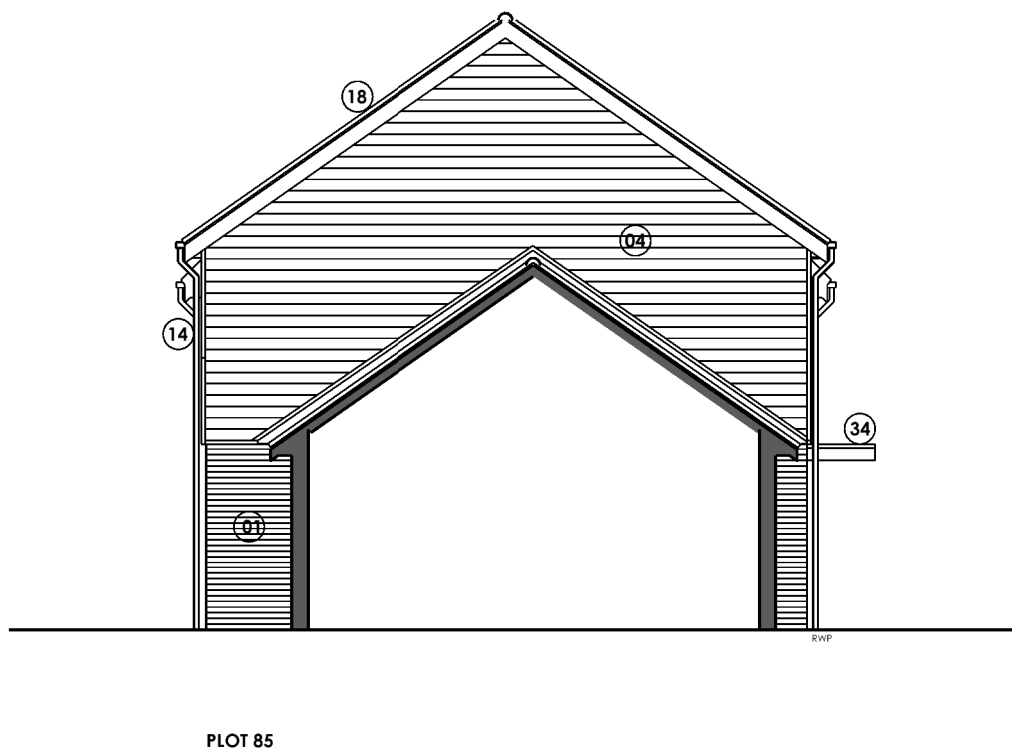


SIDE (WEST) ELEVATION




REAR (NORTH) ELEVATION

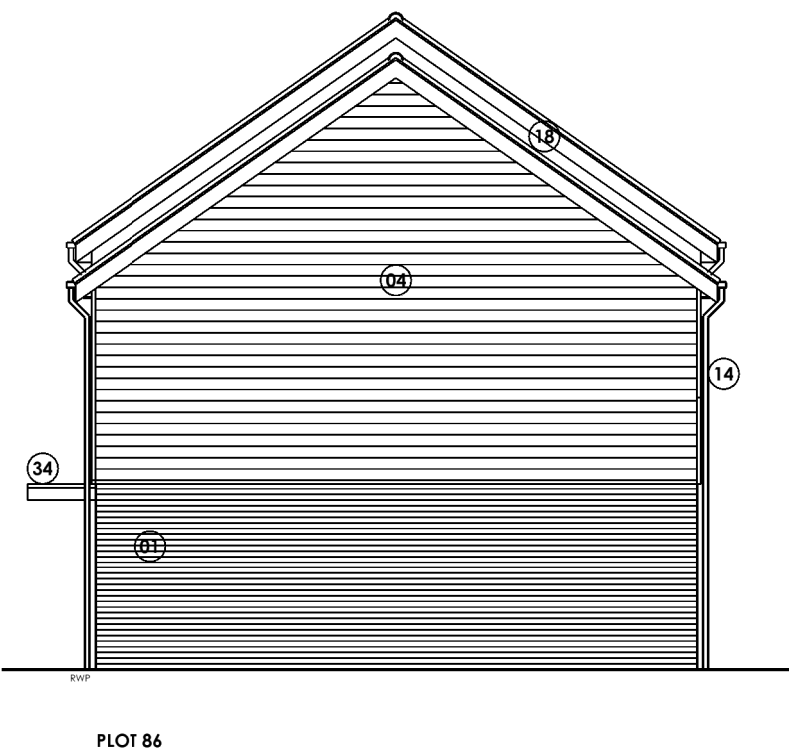

SIDE (EAST) ELEVATION

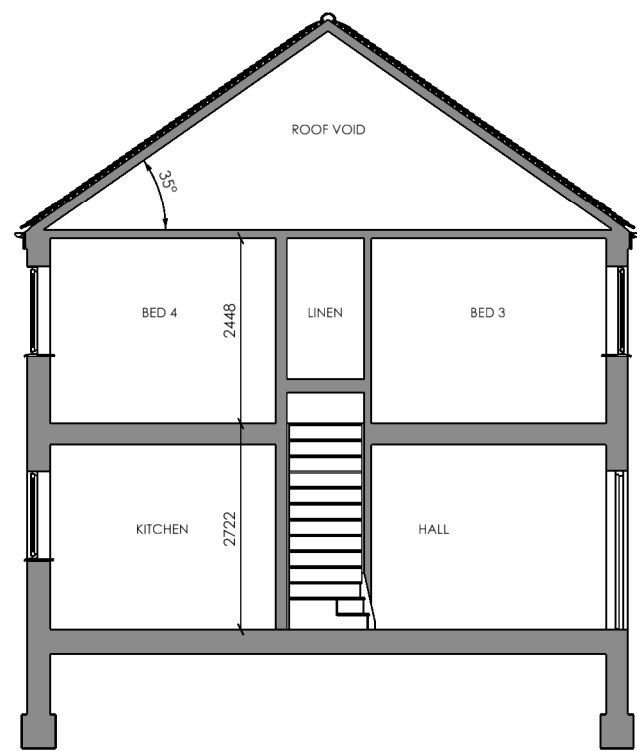

TYPICAL SECTION

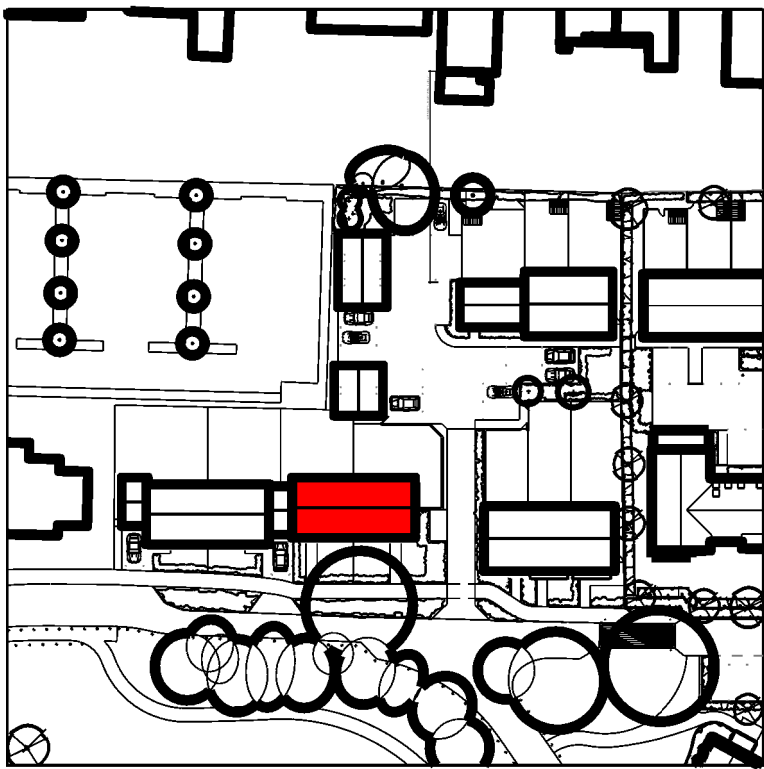

LOCATION PLAN

MATERIALS KEY	WALLS 01 Multi stock brickwork 02 Red face brickwork, brick detail, brick header detail 04 Horizontal weatherboard cladding - dark grey 05 White Smooth faced render to key gable features 06 Pre-cast stone cill, header and stone gable detail 07 Red brick cill detail	WINDOWS/DOOR AND GLAZING SYSTEMS 20 White UPVC framed window doors & glazing systems	IMPORTANT NOTE FOR USE OF THIS DRAWING: THIS DRAWING HAS BEEN PRODUCED SPECIFICALLY FOR USE ON THIS PROJECT. POPE PRIESTLEY ARCHITECTS CANNOT BE HELD RESPONSIBLE FOR RE-USE OF THIS INFORMATION BY OTHERS FOR ANY PURPOSE OTHER THAN FOR WHICH IT IS SPECIFICALLY INTENDED. THIS DRAWING REFLECTS STANDARDS AGREED FOR THIS PROJECT AND CURRENT AT THE TIME OF PRODUCTION AND WILL NOT BE UPDATED IN ACCORDANCE WITH CHANGING LEGISLATION AND/OR OTHER REQUIREMENTS.	0 1 2 3 4m SCALE BAR = 10mm INTERVALS AT TRUE SCALE	PLOT 85-86 BLOCK PLANS & ELEVATIONS	PP1203/ 110-002	P02
	ROOF/EAVES/VERGES/SOFFITS/RAINWATER GOODS 10 Blue/black slate with matching ridge + hip slates 11 Red/brown plain clay tiles 12 Orange plain clay tiles 14 Black UPVC rainwater goods 15 Grey leadwork 17 GRP gable top features 18 White UPVC eaves, verge, soffit and bargeboards	DOORS/PORCHES/GUARDINGS 30 Profiled front doors, to style shown 33 Profiled steel garage doors to style shown 34 GRP canopies/ porches 37 Timber feature privacy fence					