
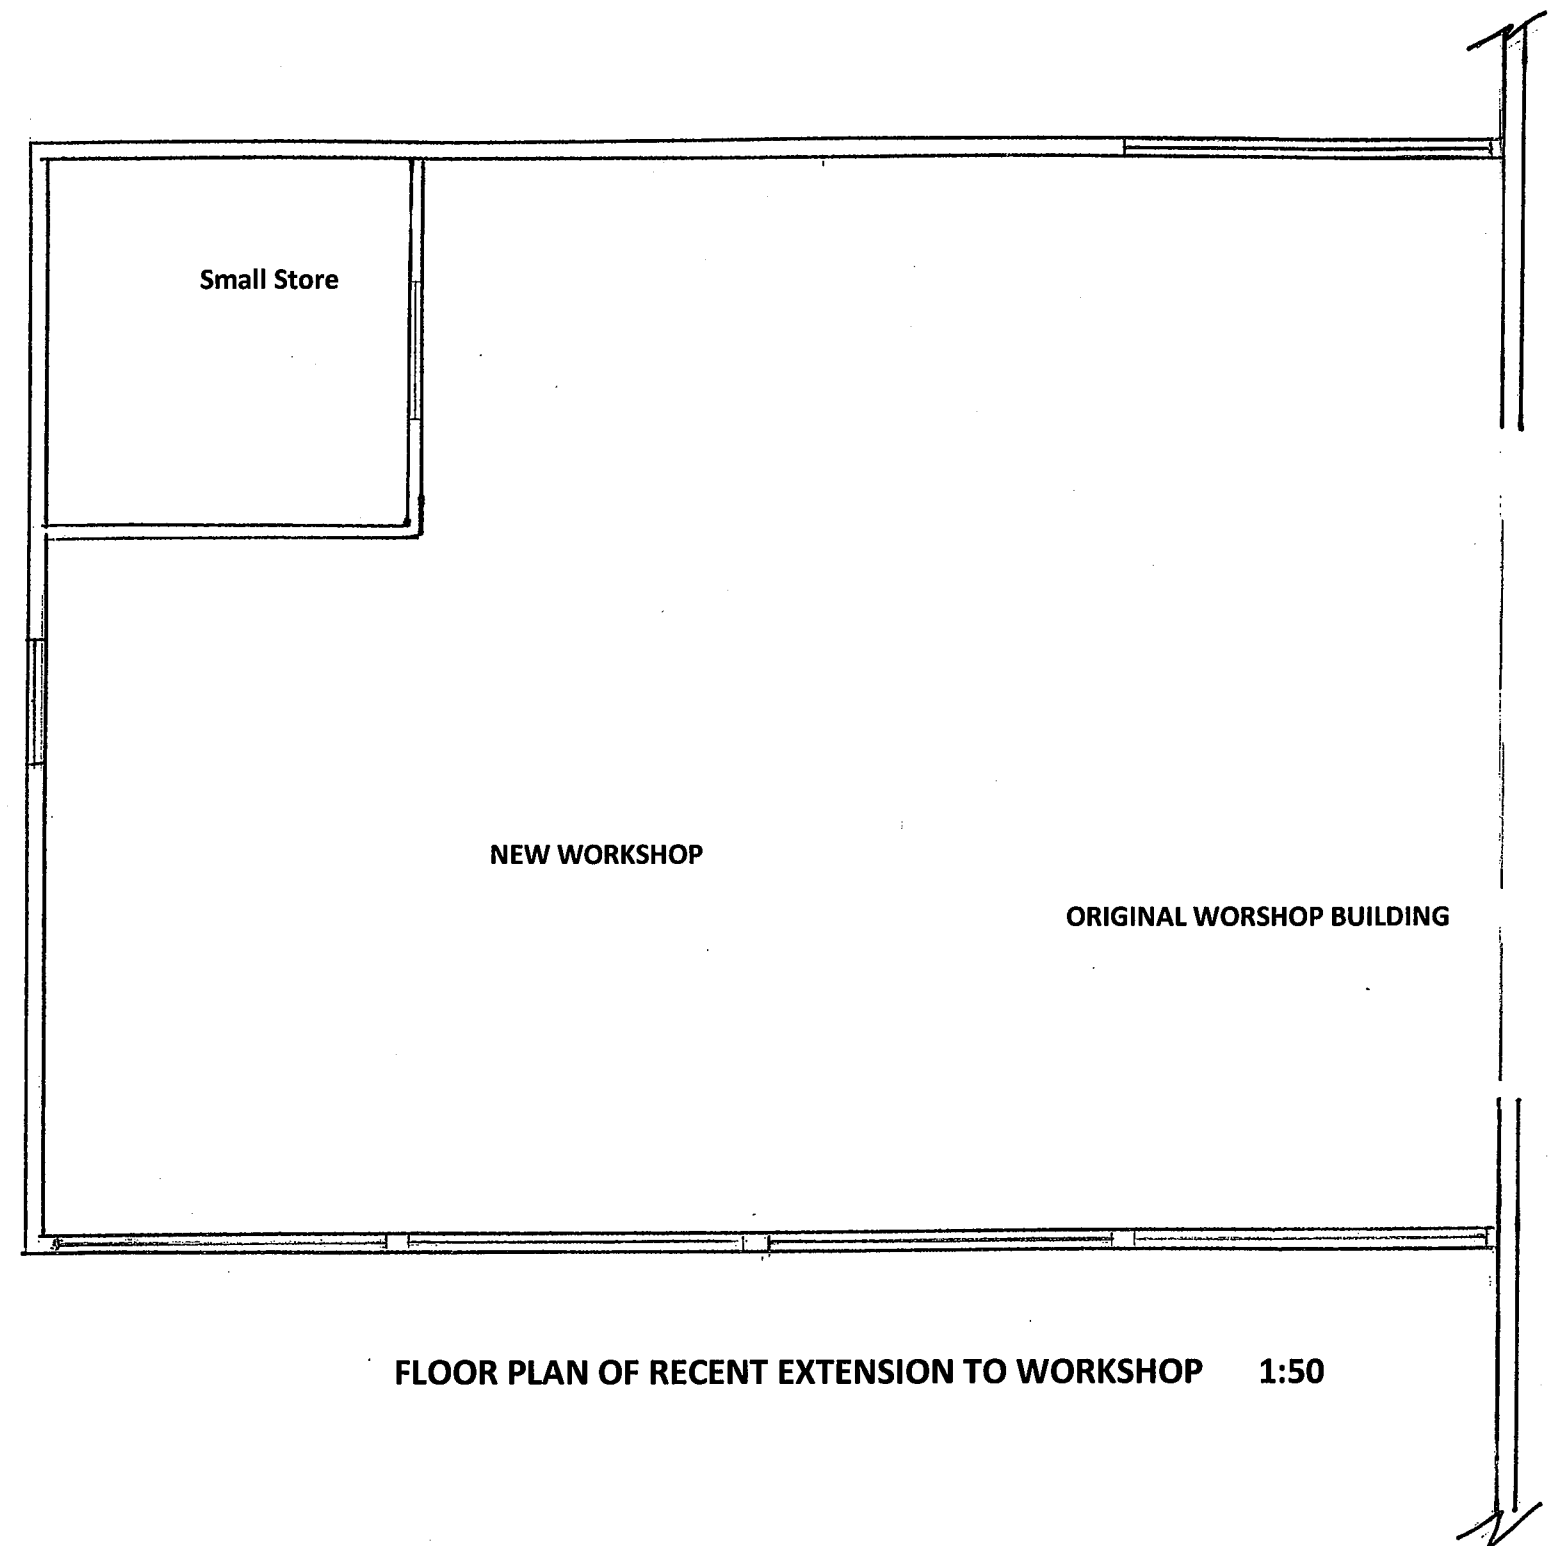
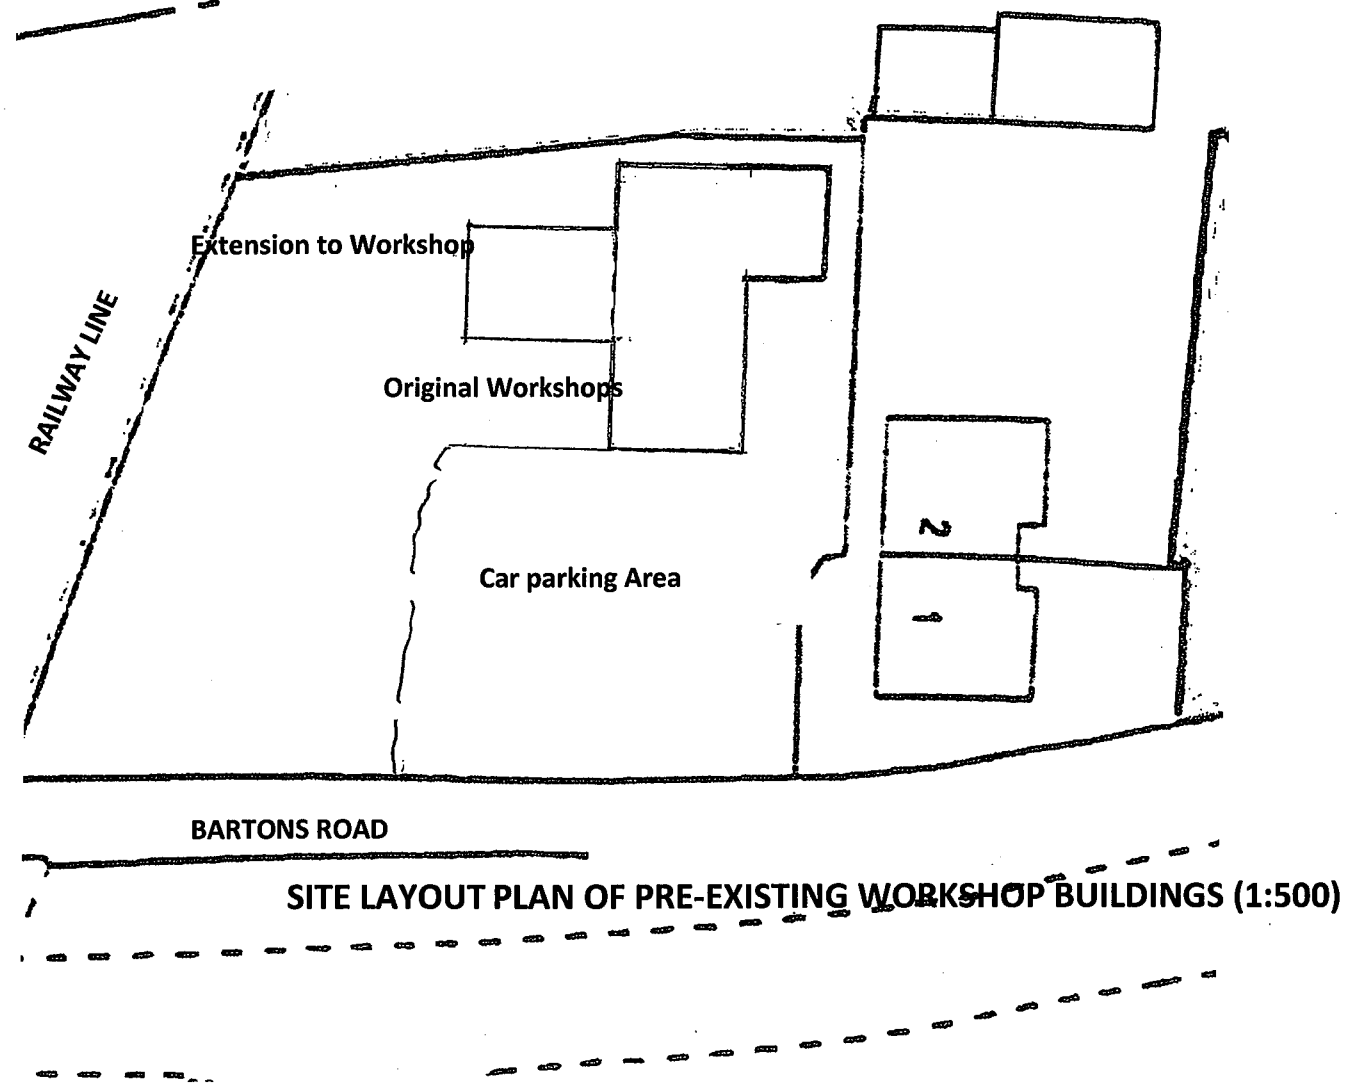


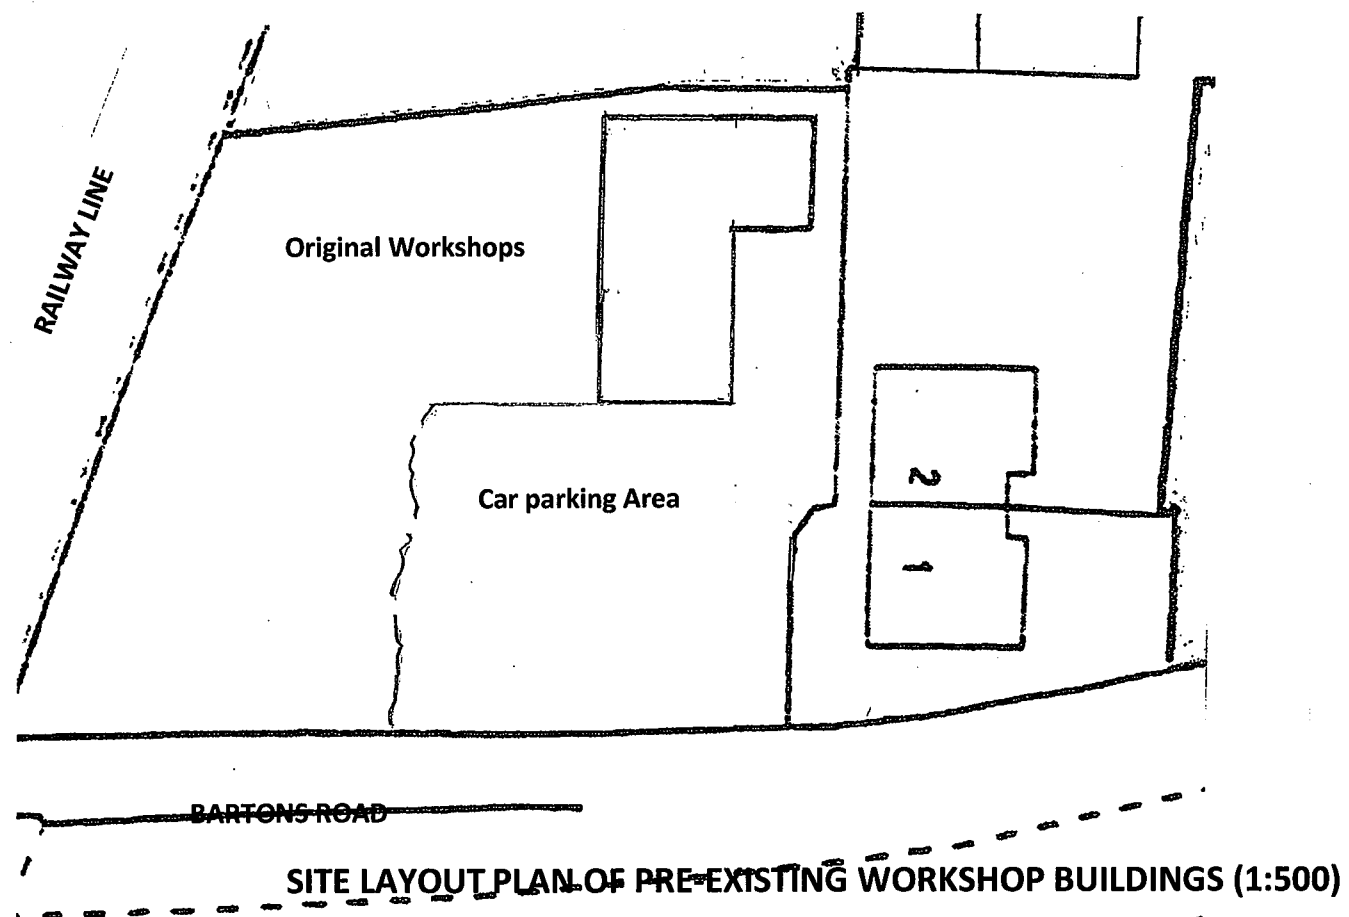

Bryan Jezeph Consultancy Ltd	Previous and Current Site Layout Plans, and Floor Plan of Extension to Workshop
The Gallery 3 South Street Titchfield Hampshire PO14 4DL	Land at Bartons Road, Havant
Tel: 01329 842668 Fax: 01329 844726	Client –Mr Ron Tiller
Drwg Scales -1:500 & 1:50	BJC H 81/3 P3 - September 2013
Based on the OS with the permission of the Controller of HM Stationery Office. Crown Copyright Licence N° 100020449	